
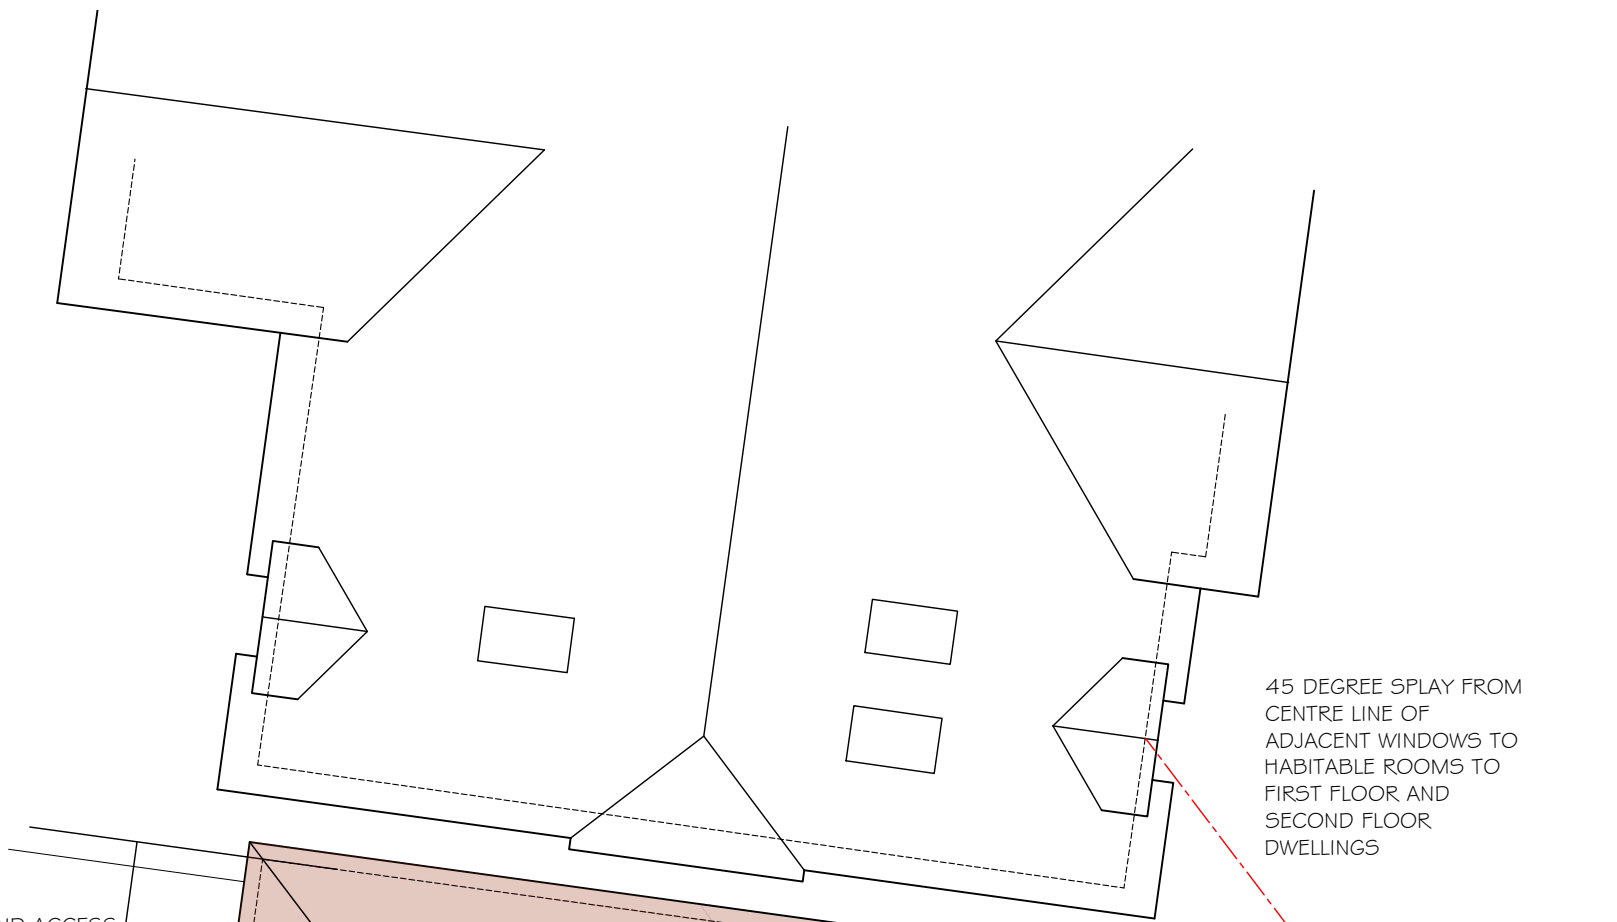


NOTES
WRITTEN DIMENSIONS TO BE TAKEN IN PREFERENCE TO SCALE, AND ARE TO BE CHECKED ON SITE PRIOR TO COMMENCING WORK.
THIS DRAWING IS TO BE READ IN CONJUNCTION WITH ALL OTHER DOCUMENTS RELATING TO THIS PROJECT.
ANY DISCREPANCIES ARE TO BE REFERRED IMMEDIATELY TO THE PROJECT DESIGNER.
THIS DRAWING IS COPYRIGHT, AND SHOULD NOT BE USED OR REPRODUCED WITHOUT PERMISSION.
IT IS THE CONTRACTOR'S RESPONSIBILITY TO ENSURE COMPLIANCE WITH THE BUILDING REGULATIONS.

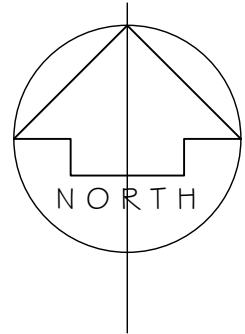


EXISTING CROSSOVER AND ACCESS ROUTE THROUGH TO REAR PARKING AREA AND ACCESS TO GF SHOPS AND FIRST FLOOR DWELLINGS

1.8m HIGH BRICKWORK WALL ENCLOSURE OF THE SITE FROM ADJACENT PARKING AREAS AND FOOTPATH TO THE REAR OF 3 VICTORIA DRIVE

45 DEGREE SPY FROM CENTRE LINE OF ADJACENT WINDOWS TO HABITABLE ROOMS TO FIRST FLOOR DWELLINGS

SITE PLAN - ROOF LEVEL
1:100

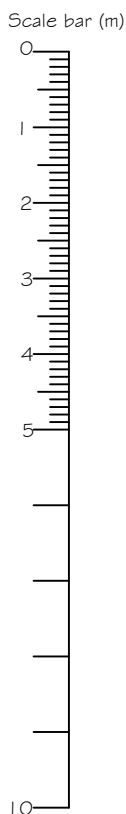


7 VICTORIA DRIVE
VICTORIA PLACE

EXISTING CROSSOVER AND ACCESS ROUTE THROUGH TO REAR PARKING AREA AND ACCESS TO GF SHOPS AND FIRST FLOOR DWELLINGS


5 VICTORIA DRIVE
THE SITE

3 VICTORIA DRIVE

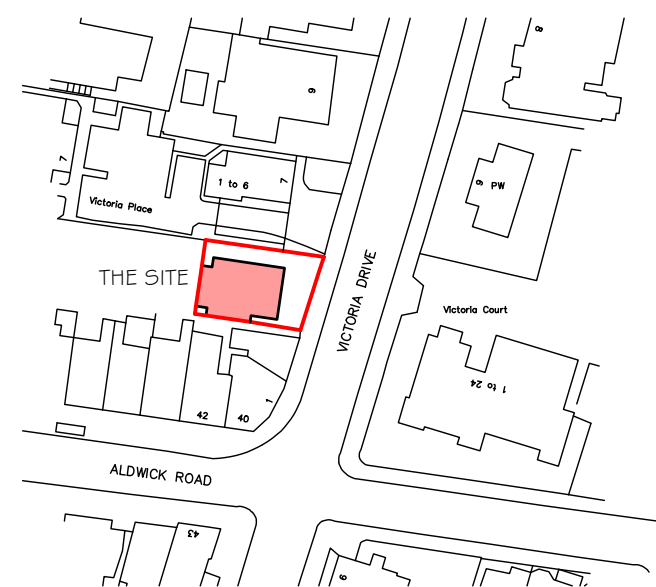


Ordnance Survey (c) Crown Copyright 2018. All rights reserved. Licence number 100022432

LOCATION PLAN
1:1250


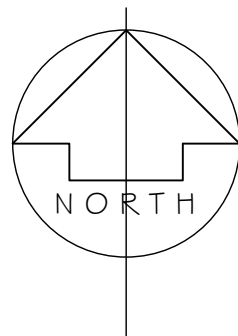


7 VICTORIA DRIVE
VICTORIA PLACE

EXISTING CROSSOVER AND ACCESS ROUTE THROUGH TO REAR PARKING AREA AND ACCESS TO GF SHOPS AND FIRST FLOOR DWELLINGS

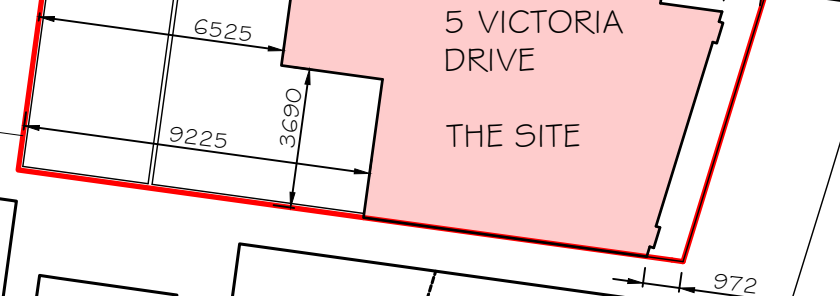

SITE PLAN
GF LEVEL
1:200

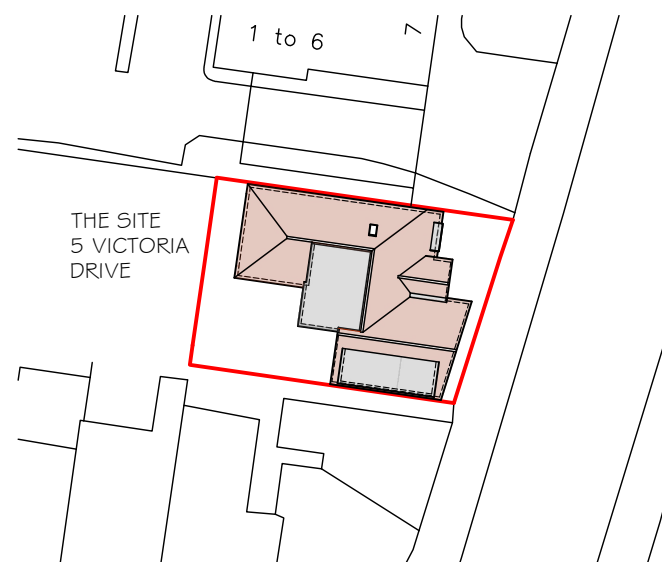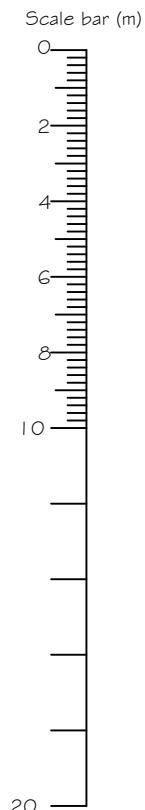

BLOCK PLAN
1:500

D	AMENDMENTS TO ROOF PLAN	09.12.19
C	PLANNING ISSUE	08.10.19
B	PRE PLANNING ISSUE	18.09.19
A	POST PAA RESPONSE	26.06.19

REV	DESCRIPTION	DATE
-----	-------------	------

PROJECT
5 VICTORIA DRIVE
BOGNOR REGIS
WEST SUSSEX PO21 2RH

DRAWING TITLE
PROPOSED SITE PLAN
AND BLOCK PLAN

CLIENT
RAGLESS PROPERTY LTD

SCALE Various as noted @A2	DRAWN BY MLW	DATE OCT 19
DWG NO 814/PL01		REV. D

Unit 3b Woodhorn Business Centre
Woodhorn Lane
Oving Chichester
West Sussex PO20 2BX
Tel 01243 774764
www.sloaneandbrown.co.uk

