


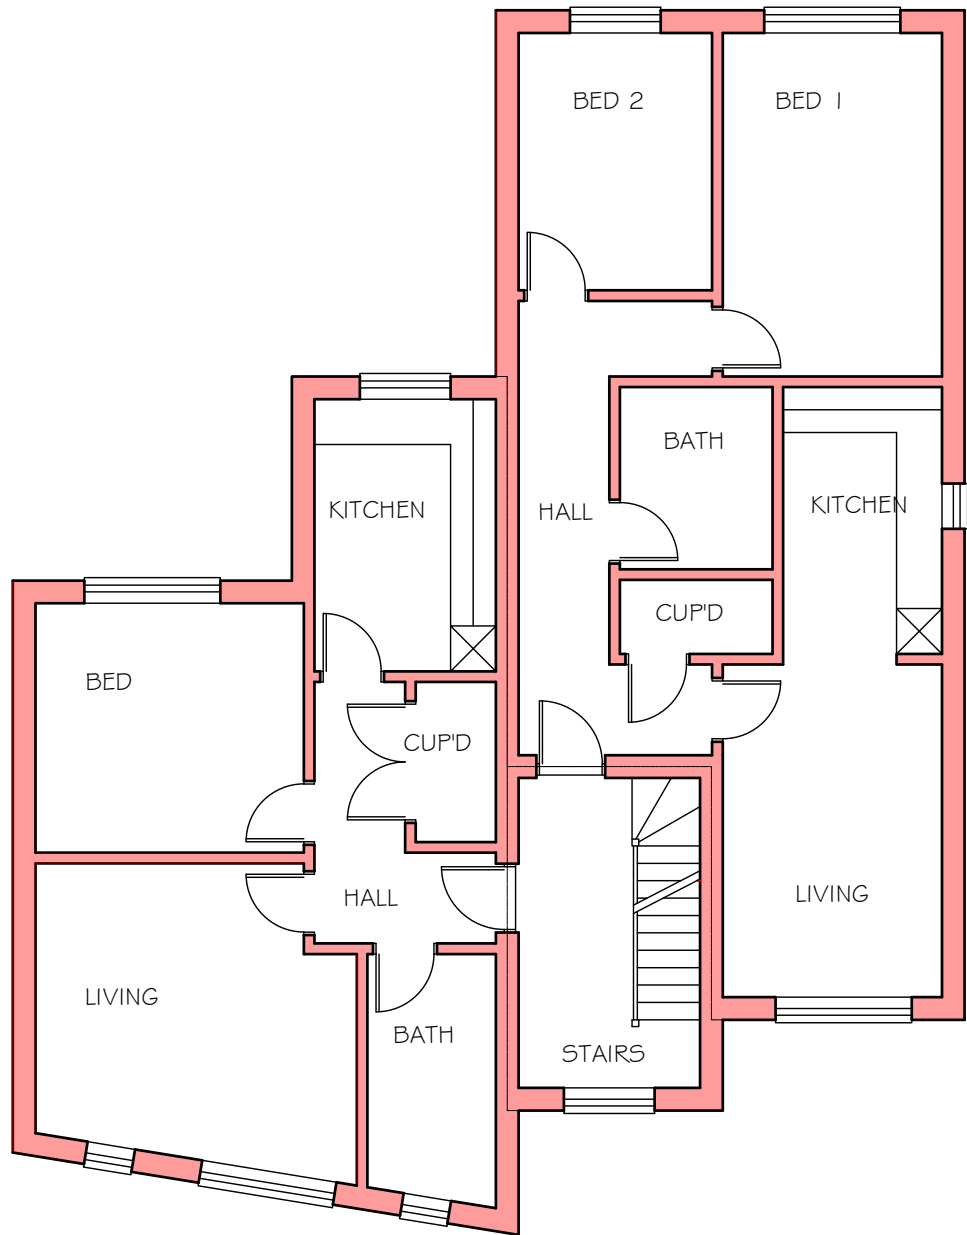


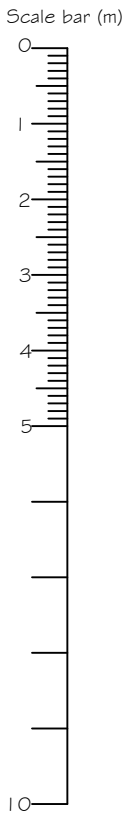


FIRST FLOOR

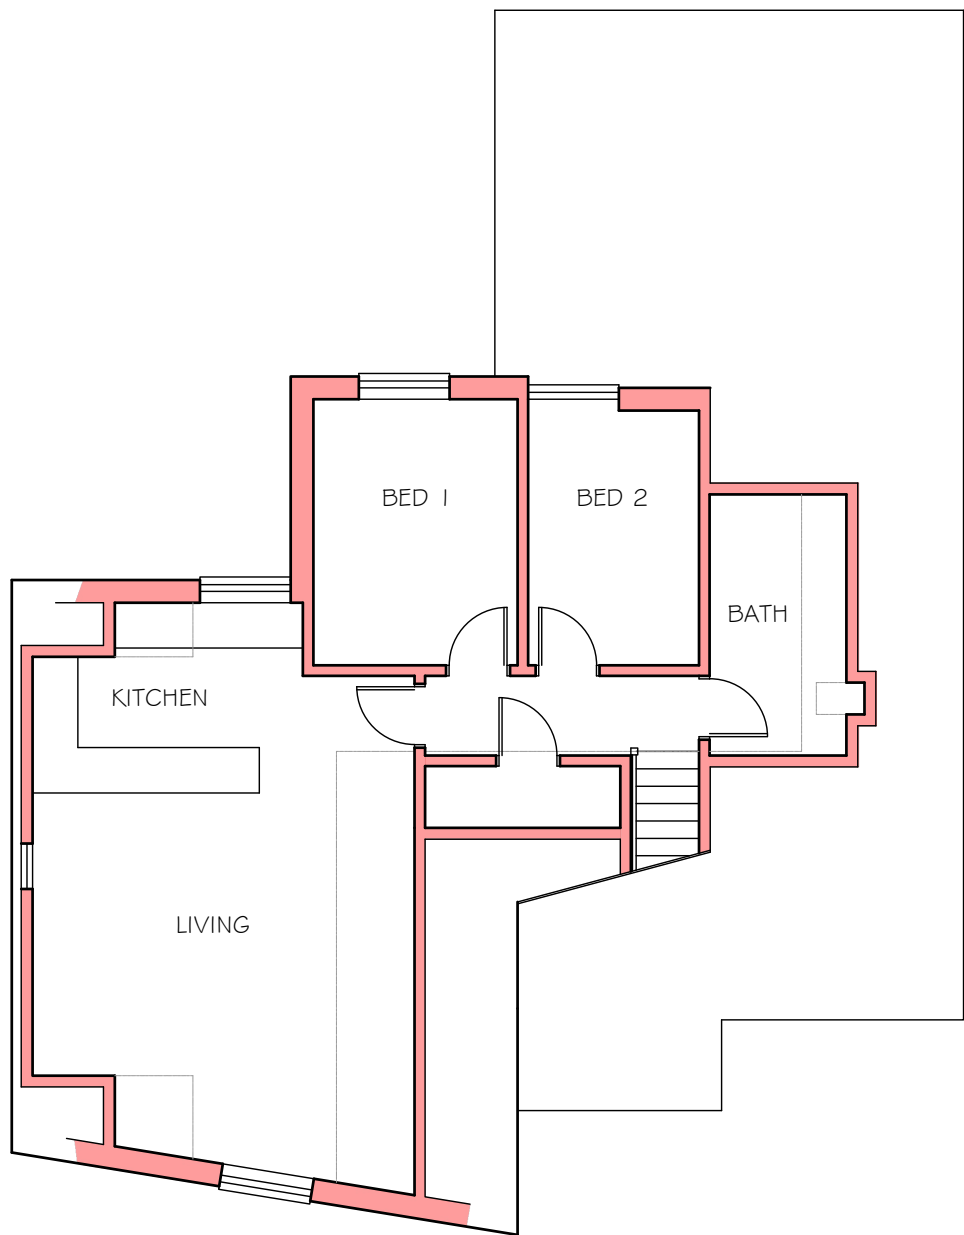


THIRD FLOOR

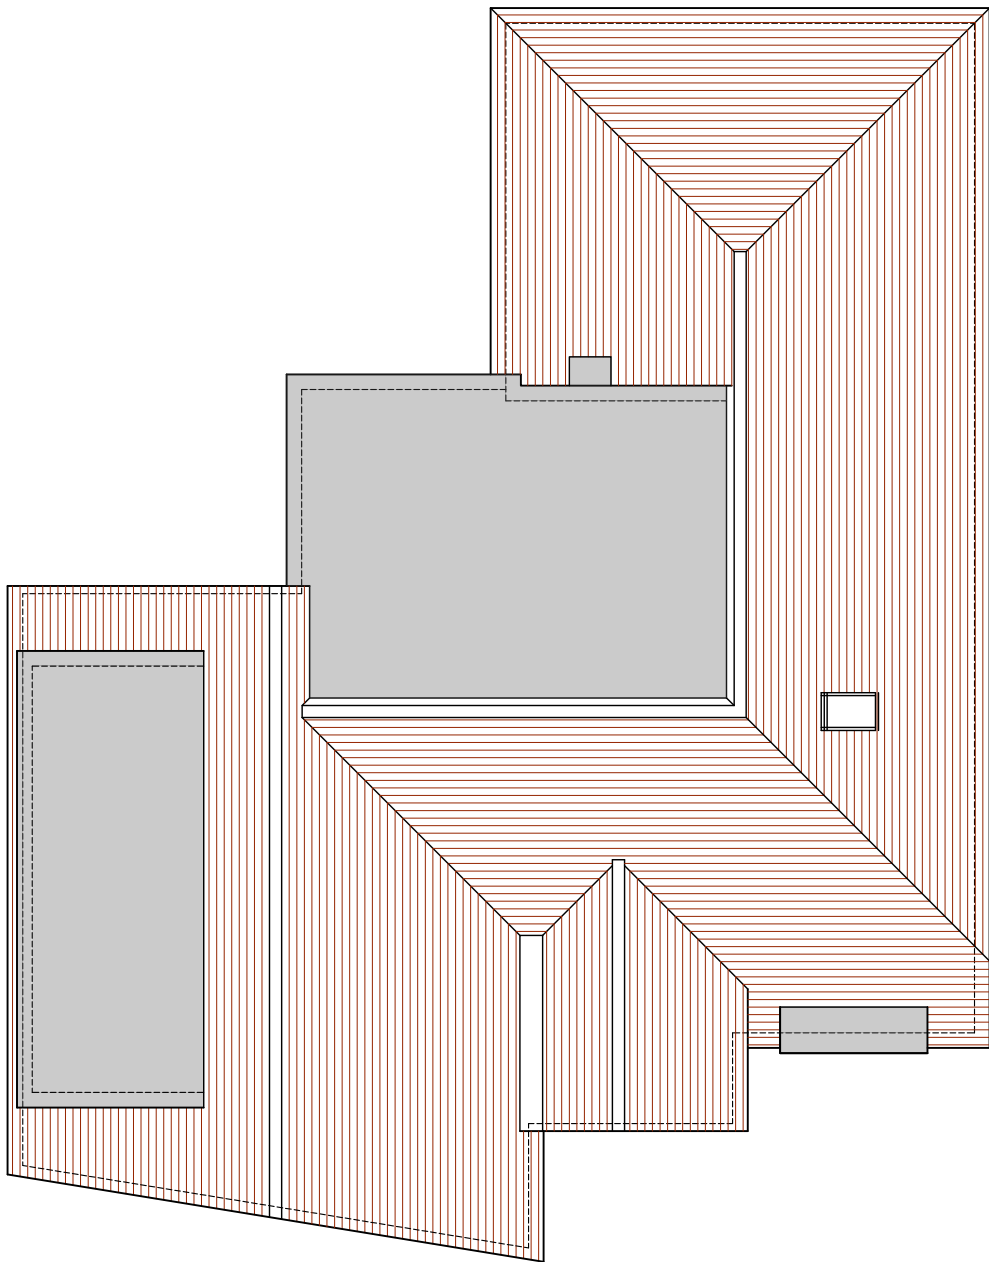

ROOF PLAN

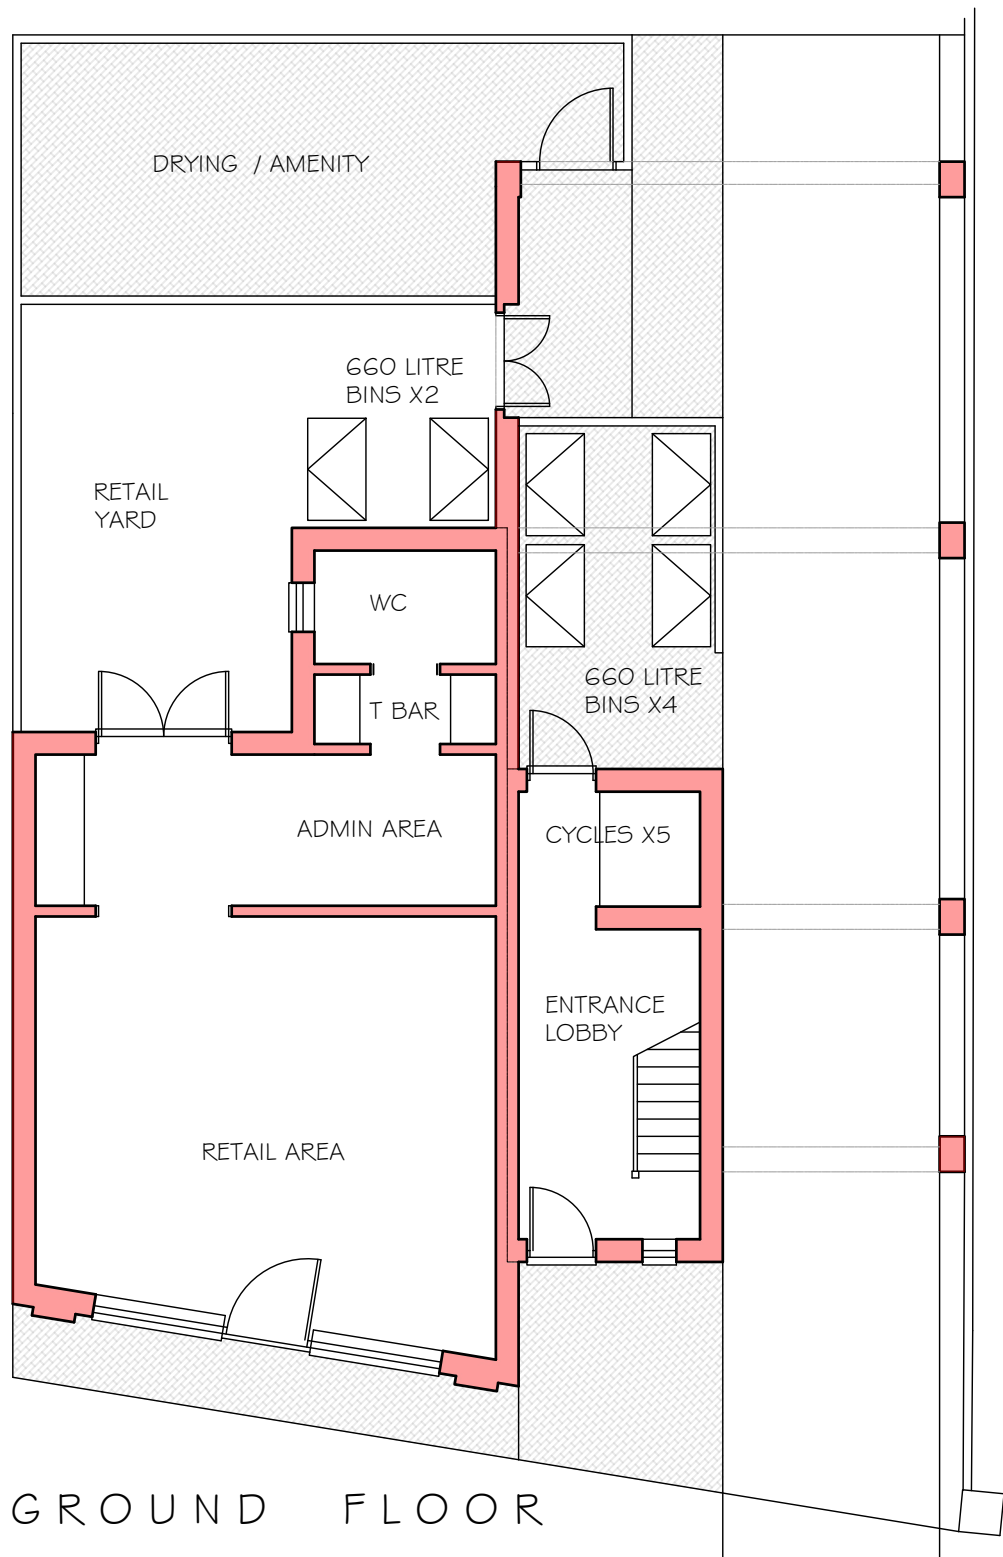

GROUND FLOOR

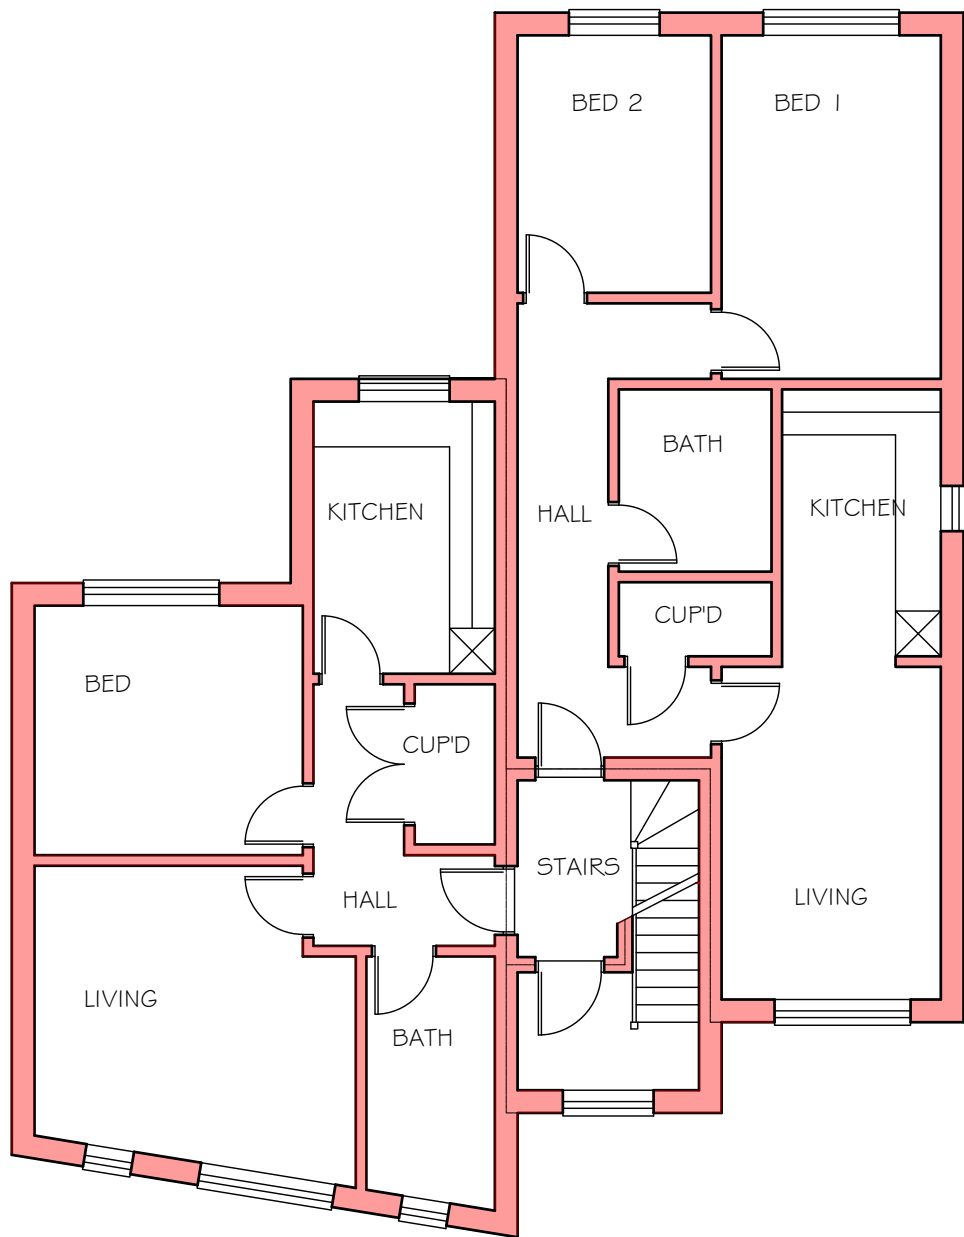

SECOND FLOOR

ACCOMMODATION SCHEDULE

GF	RETAIL	52m2 GIA
FF	1 No 1 BED FLAT - 1b2p	52m2 GIA
	1 No 2 BED FLAT - 2b3p	62m2 GIA
SF	1 No 1 BED FLAT - 1b2p	52m2 GIA
	1 No 2 BED FLAT - 2b3p	62m2 GIA
TF	1 No 2 BED FLAT - 2b3p	67m2 GIA
COMMUNAL AREAS		30M2 GIA

NOTES
WRITTEN DIMENSIONS TO BE TAKEN IN PREFERENCE TO SCALE, AND ARE TO BE CHECKED ON SITE PRIOR TO COMMENCING WORK.
THIS DRAWING IS TO BE READ IN CONJUNCTION WITH ALL OTHER DOCUMENTS RELATING TO THIS PROJECT.
ANY DISCREPANCIES ARE TO BE REFERRED IMMEDIATELY TO THE PROJECT DESIGNER.
THIS DRAWING IS COPYRIGHT, AND SHOULD NOT BE USED OR REPRODUCED WITHOUT PERMISSION.
IT IS THE CONTRACTOR'S RESPONSIBILITY TO ENSURE COMPLIANCE WITH THE BUILDING REGULATIONS.

D	AMENDMENTS TO THIRD FLOOR & ROOF PLAN	09.12.19
C	PLANNING ISSUE	08.10.19
B	PRE PLANNING ISSUE	18.09.19
A	POST PAA RESPONSE	26.06.19

REV	DESCRIPTION	DATE
-----	-------------	------

PROJECT
5 VICTORIA DRIVE
BOGNOR REGIS
WEST SUSSEX PO21 2RH

DRAWING TITLE
PROPOSED FLOOR PLANS

CLIENT
RAGLESS PROPERTY LTD

SCALE 1:100 @A2
DRAWN BY MJW
DATE OCT 19

DWG NO 814/PL02
REV. D

Unit 3b Woodhorn Business Centre
Woodhorn Lane
Oving Chichester
West Sussex PO20 2BX
Tel 01243 774764
www.sloaneandbrown.co.uk

CHARTERED BUILDING SURVEYORS
SLOANE & BROWN
ARCHITECTURAL SERVICES