


NOTES
WRITTEN DIMENSIONS TO BE TAKEN IN PREFERENCE TO SCALE, AND
ARE TO BE CHECKED ON SITE PRIOR TO COMMENCING WORK.
THIS DRAWING IS TO BE READ IN CONJUNCTION WITH ALL OTHER
DOCUMENTS RELATING TO THIS PROJECT.
ANY DISCREPANCIES ARE TO BE REFERRED IMMEDIATELY TO THE
PROJECT DESIGNER.
THIS DRAWING IS COPYRIGHT, AND SHOULD NOT BE USED OR
REPRODUCED WITHOUT PERMISSION.
IT IS THE CONTRACTOR'S RESPONSIBILITY TO ENSURE COMPLIANCE
WITH THE BUILDING REGULATIONS.

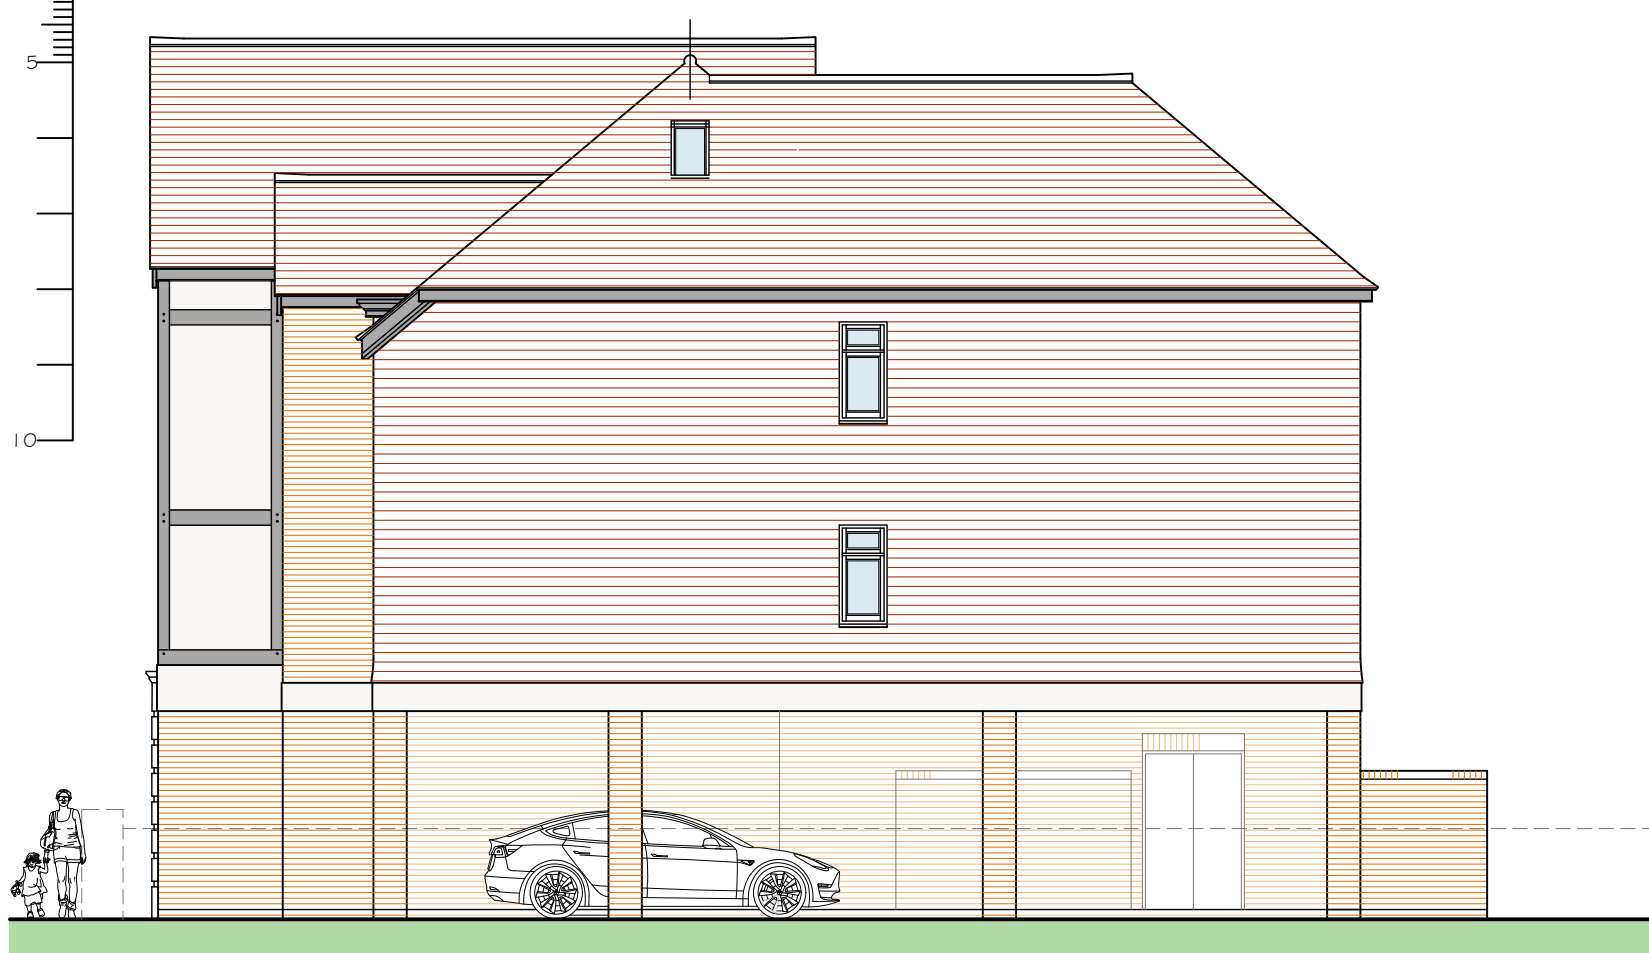

NORTH ELEVATION



3 VICTORIA DRIVE



EAST ELEVATION
STREET SCENE ELEVATION
5 VICTORIA DRIVE



7 VICTORIA DRIVE, 'VICTORIA PLACE'



SOUTH ELEVATION



WEST ELEVATION

D	AMENDMENTS TO ROOF LINE	09.12.19
C	PLANNING ISSUE	08.10.19
B	PRE PLANNING ISSUE	18.09.19
A	POST PAA RESPONSE	26.06.19
REV	DESCRIPTION	DATE

PROJECT
5 VICTORIA DRIVE
BOGNOR REGIS
WEST SUSSEX PO21 2RH

DRAWING TITLE
PROPOSED ELEVATIONS

CLIENT
RAGLESS PROPERTY LTD

SCALE
1:100 @A2

DRAWN BY
MJW

DATE
OCT 19

DWG NO 814/PL03

REV. D

Unit 3b Woodhorn Business Centre
Woodhorn Lane
Oving Chichester
West Sussex PO20 2BX
Tel 01243 774764
www.sloaneandbrown.co.uk

CHARTERED BUILDING SURVEYORS
**SLOANE
&
BROWN**
ARCHITECTURAL SERVICES