



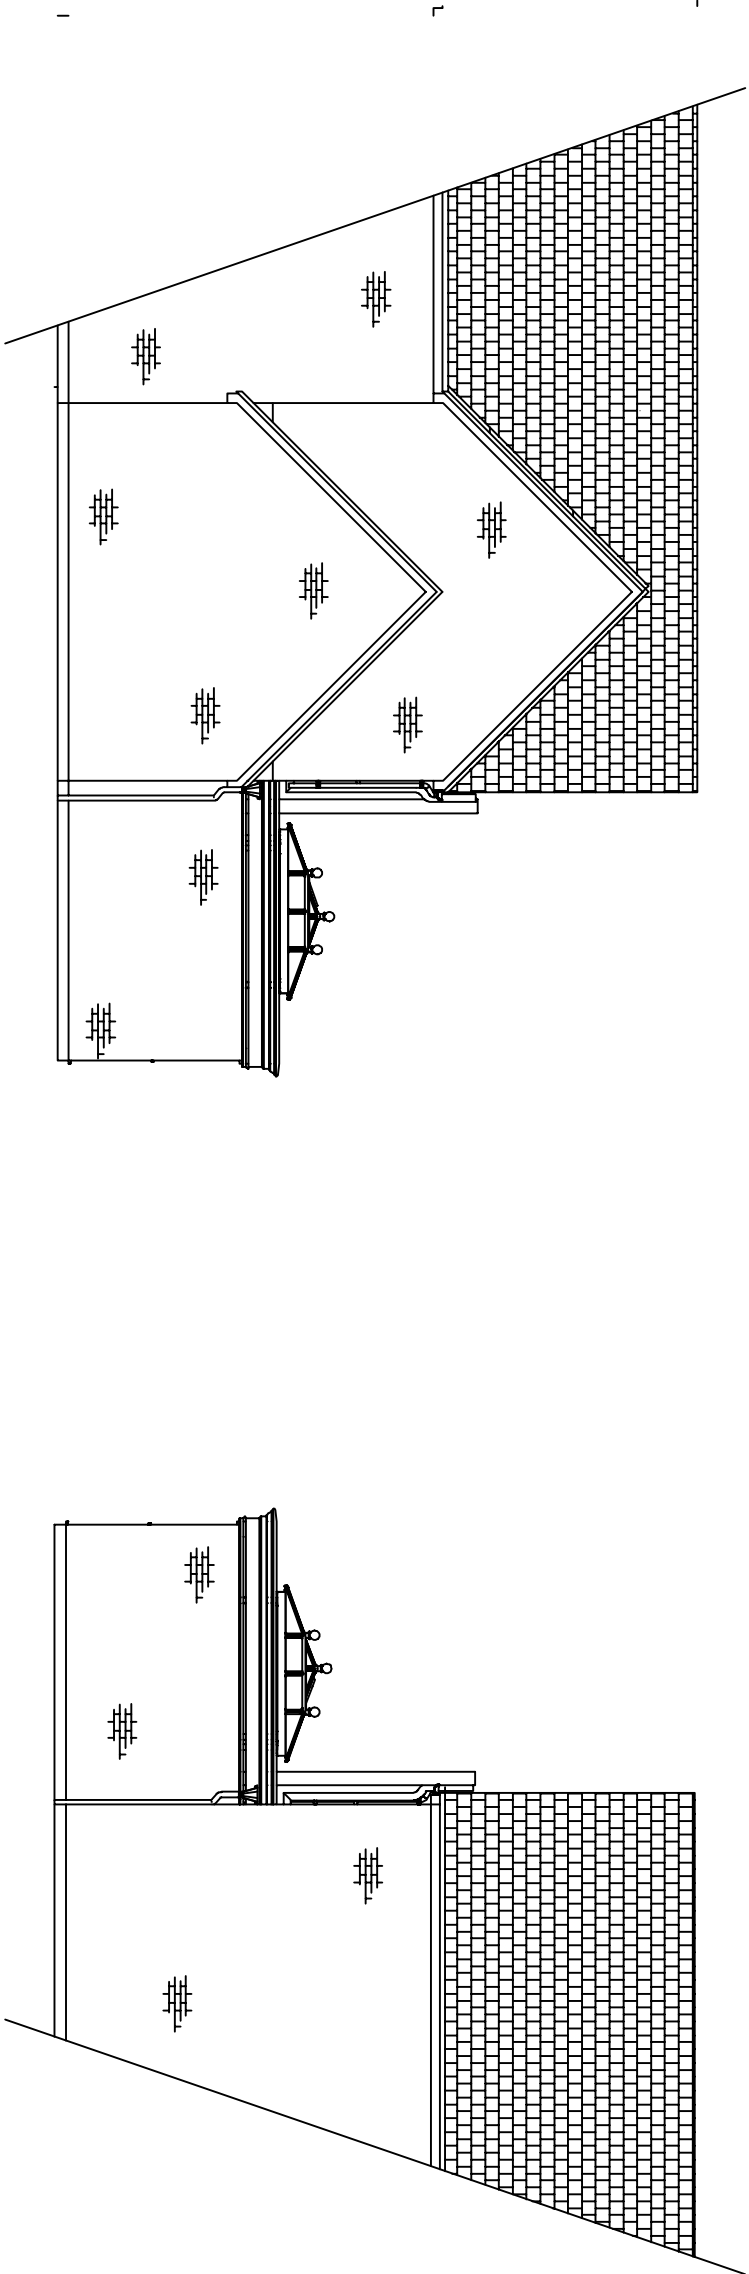


Proposed East Elevation

Proposed West Elevation

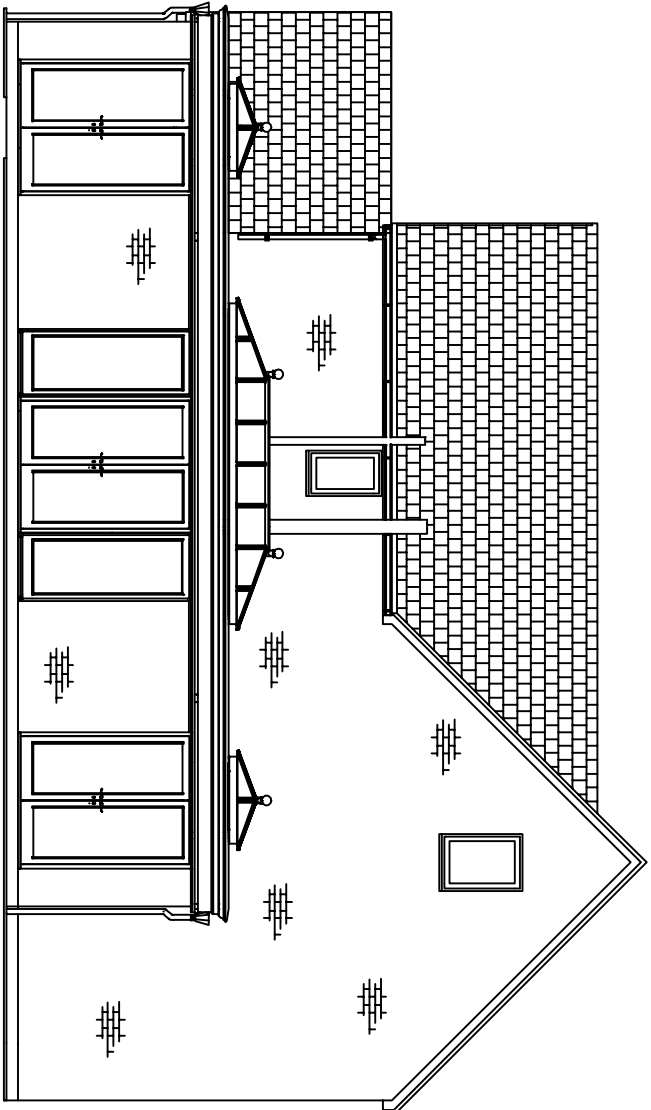

Proposed North Elevation

 

Applicant:
Mr & Mrs Dinwiddy

Site Address:
Berghestede House
1 Shripney Road
Bognor Regis
P022 9LW

Drawing Number:
P022 PR1

Scale 1:100 @ A3