



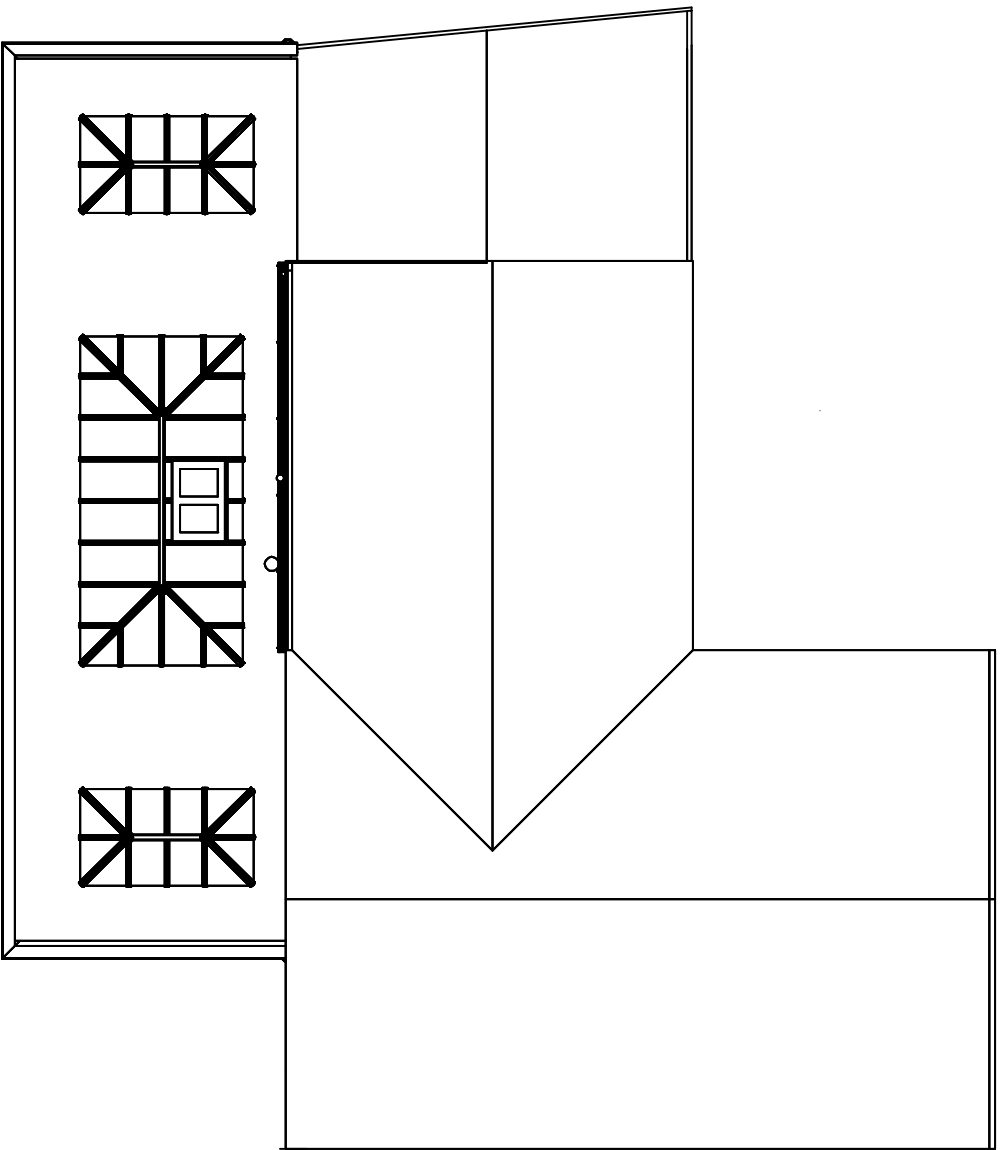

Proposed Roof Plan

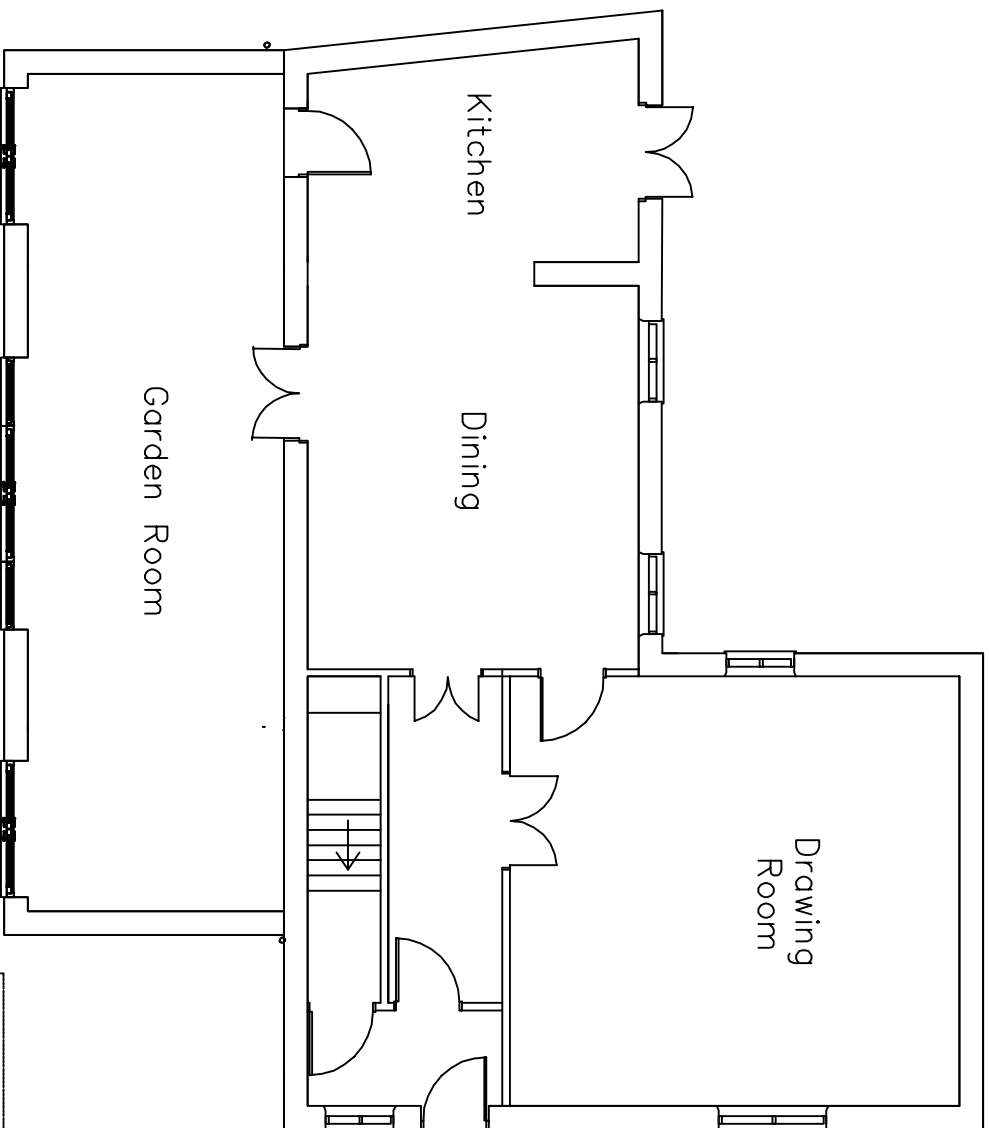


Proposed Floor Plan

Applicant:
Mr & Mrs Dinwiddy

Site Address:
Berghestede House
1 Shripney Road
Bognor Regis
PO22 9LW

Drawing Number:
P022 PV1

Scale 1:100 @ A3

 

1:100 scale bar.