



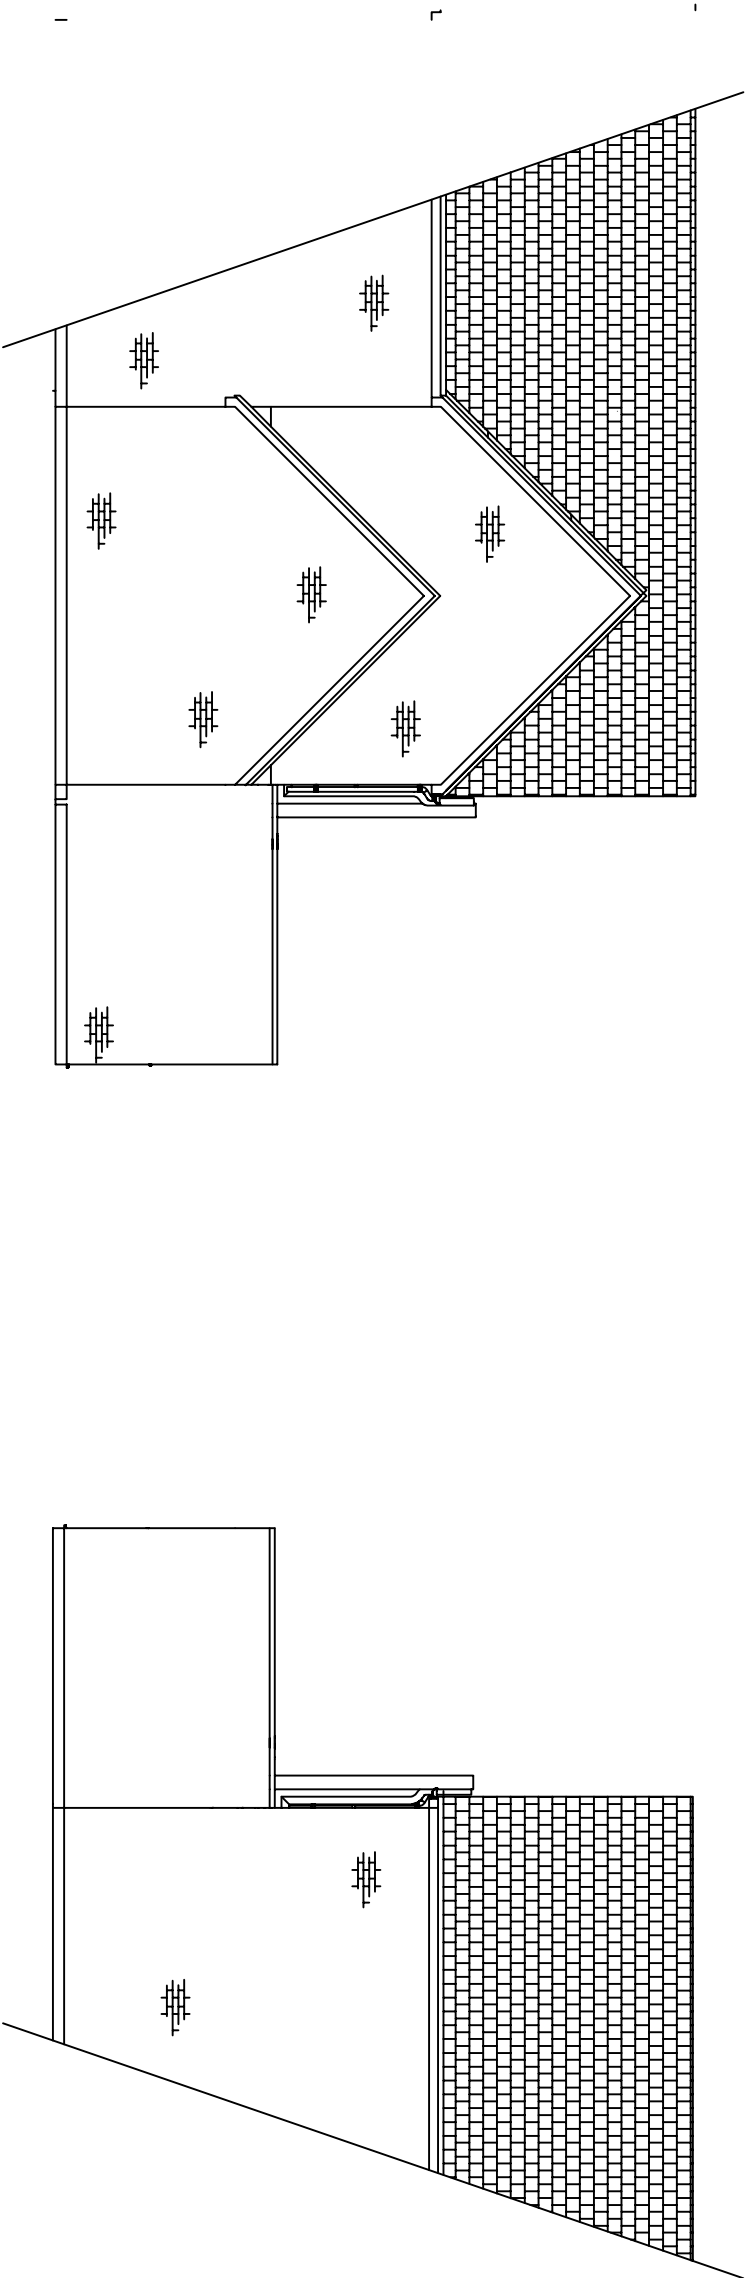

Existing East Elevation

Existing West Elevation

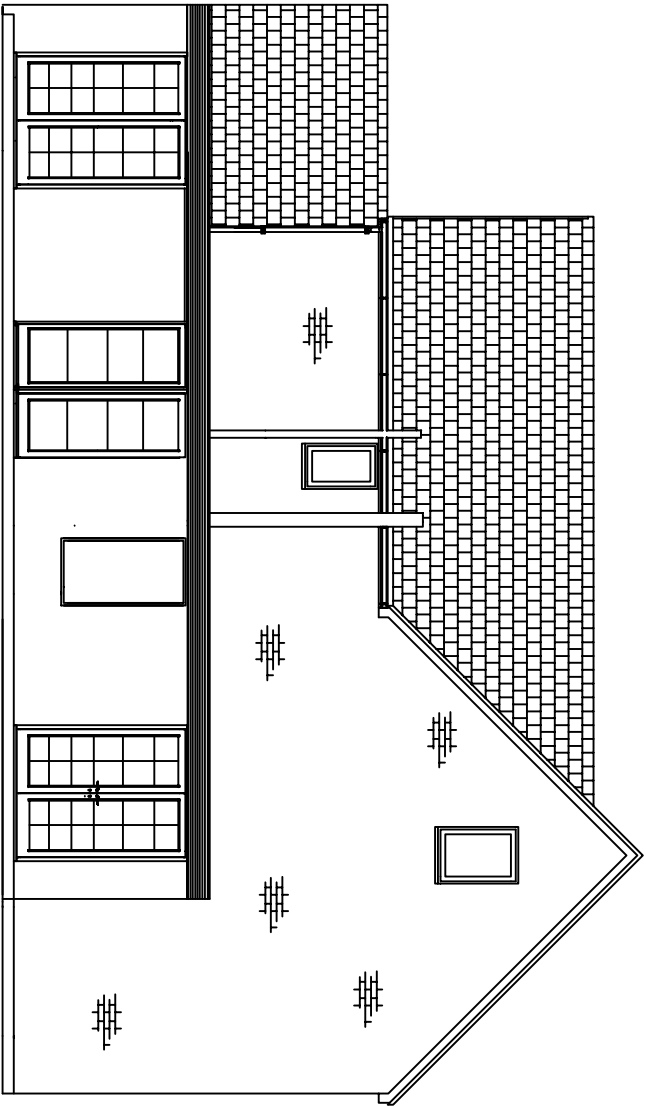

Existing North Elevation



Applicant: Mr & Mrs Dinwiddy
Site Address: Berghestede House 1 Shripney Road Bognor Regis PO22 9LW
Drawing Number: PO22 EX1
Scale 1:100 @ A3