




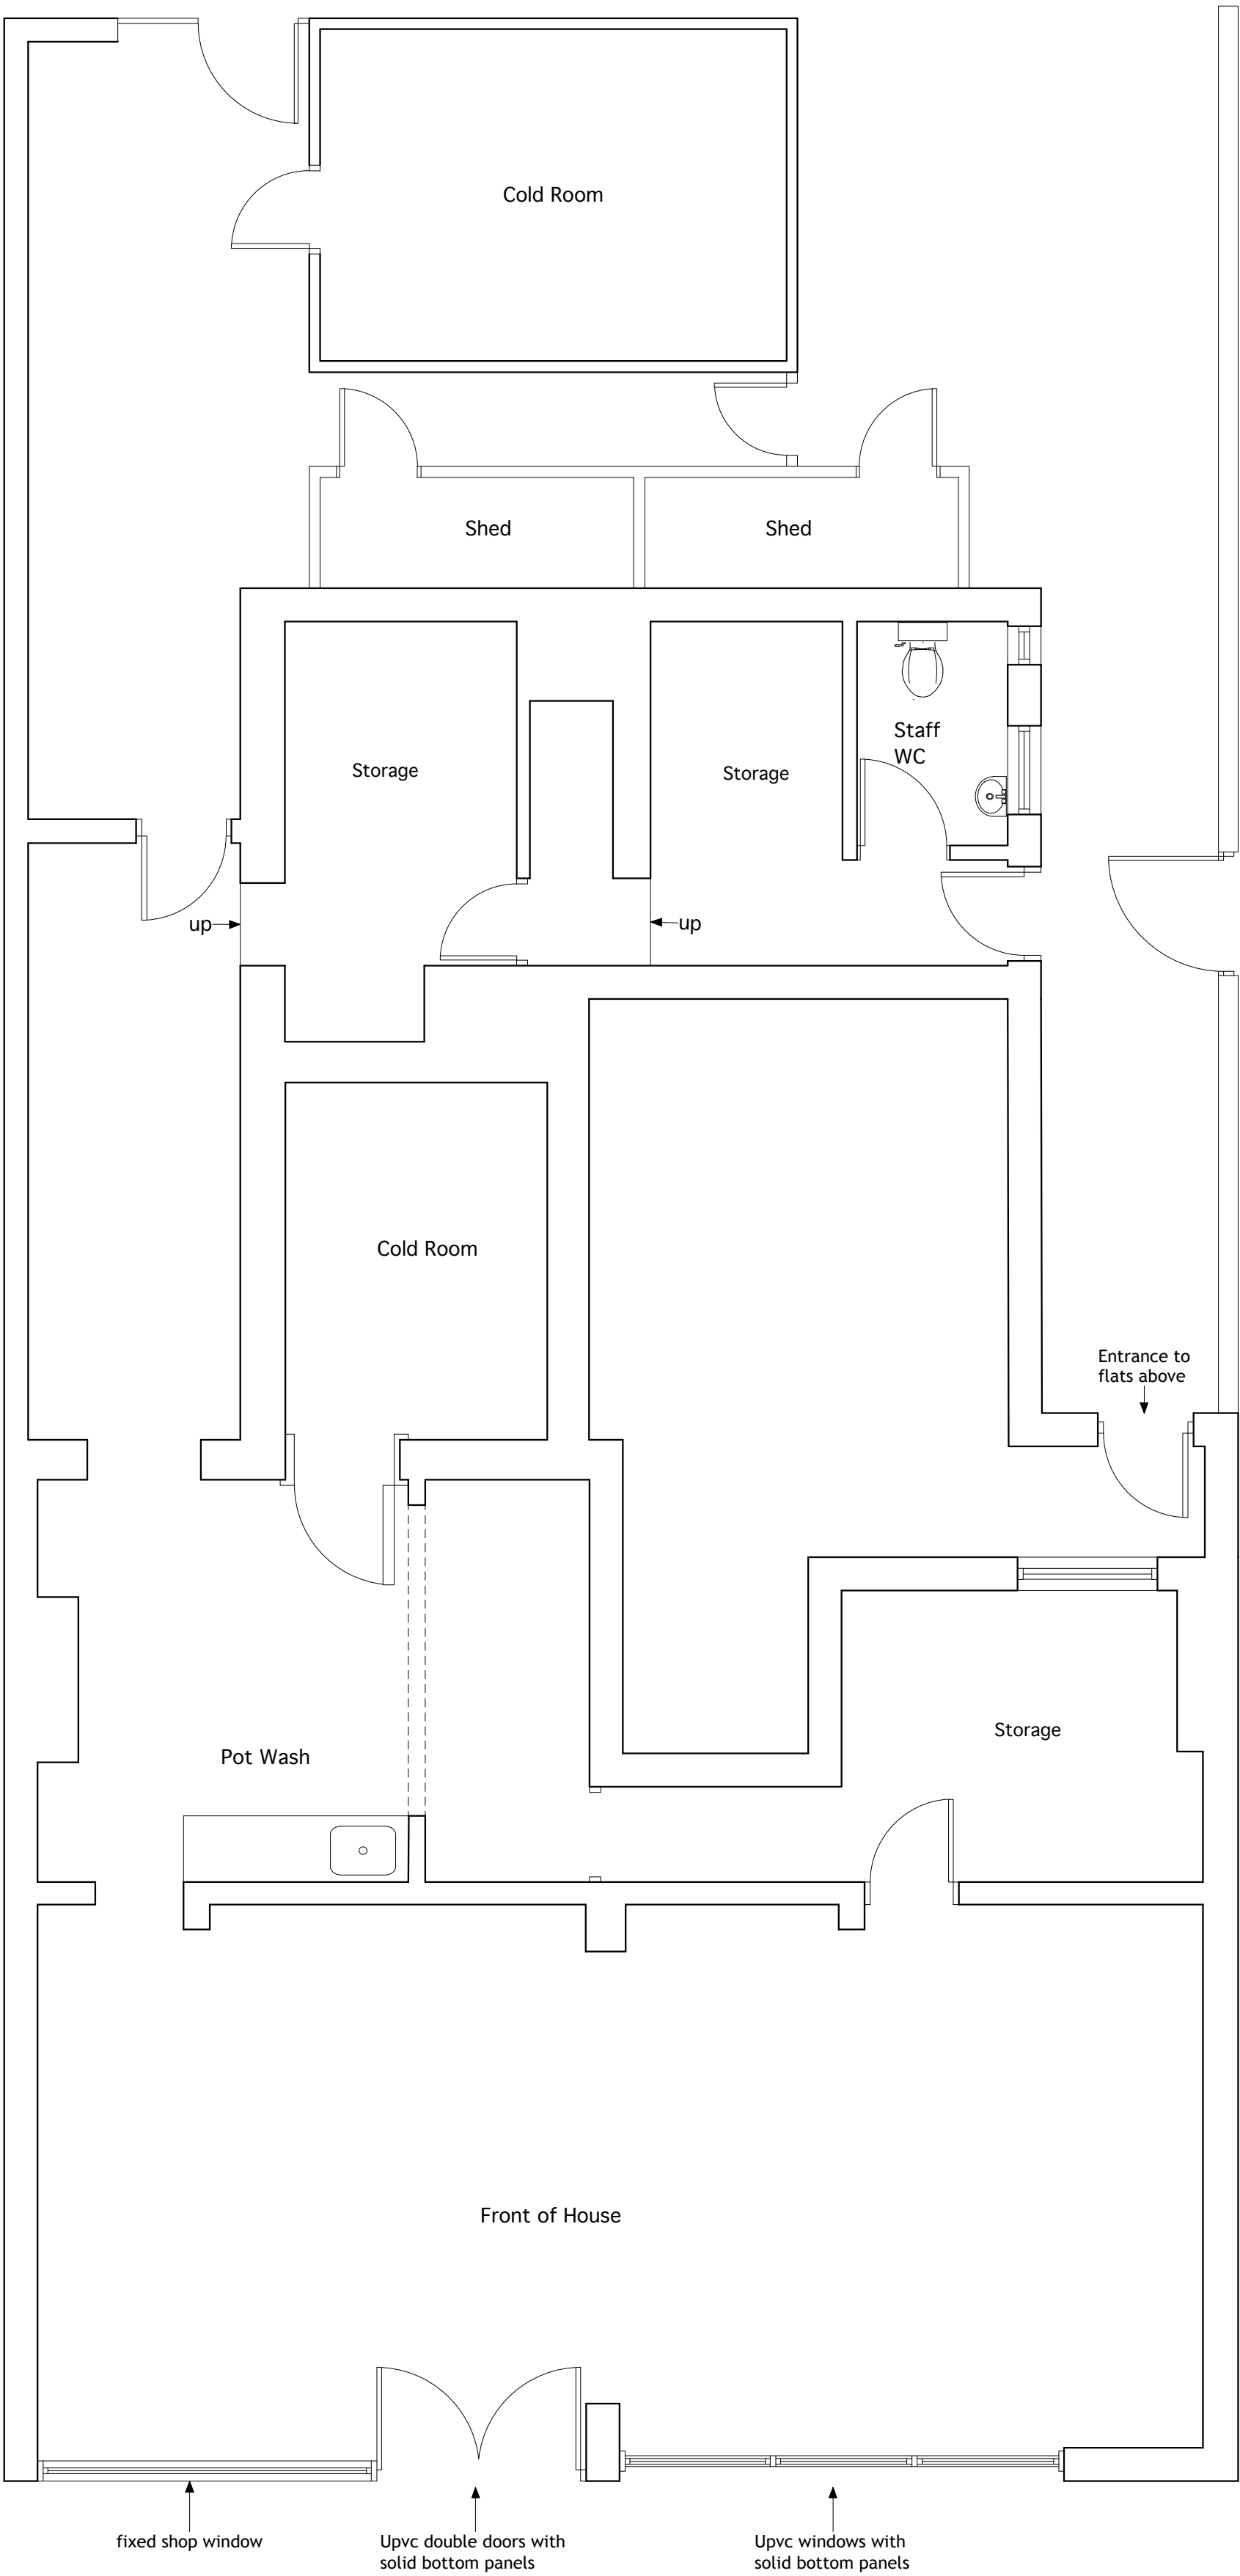


1 Ground Floor Layout
Scale: 1:50

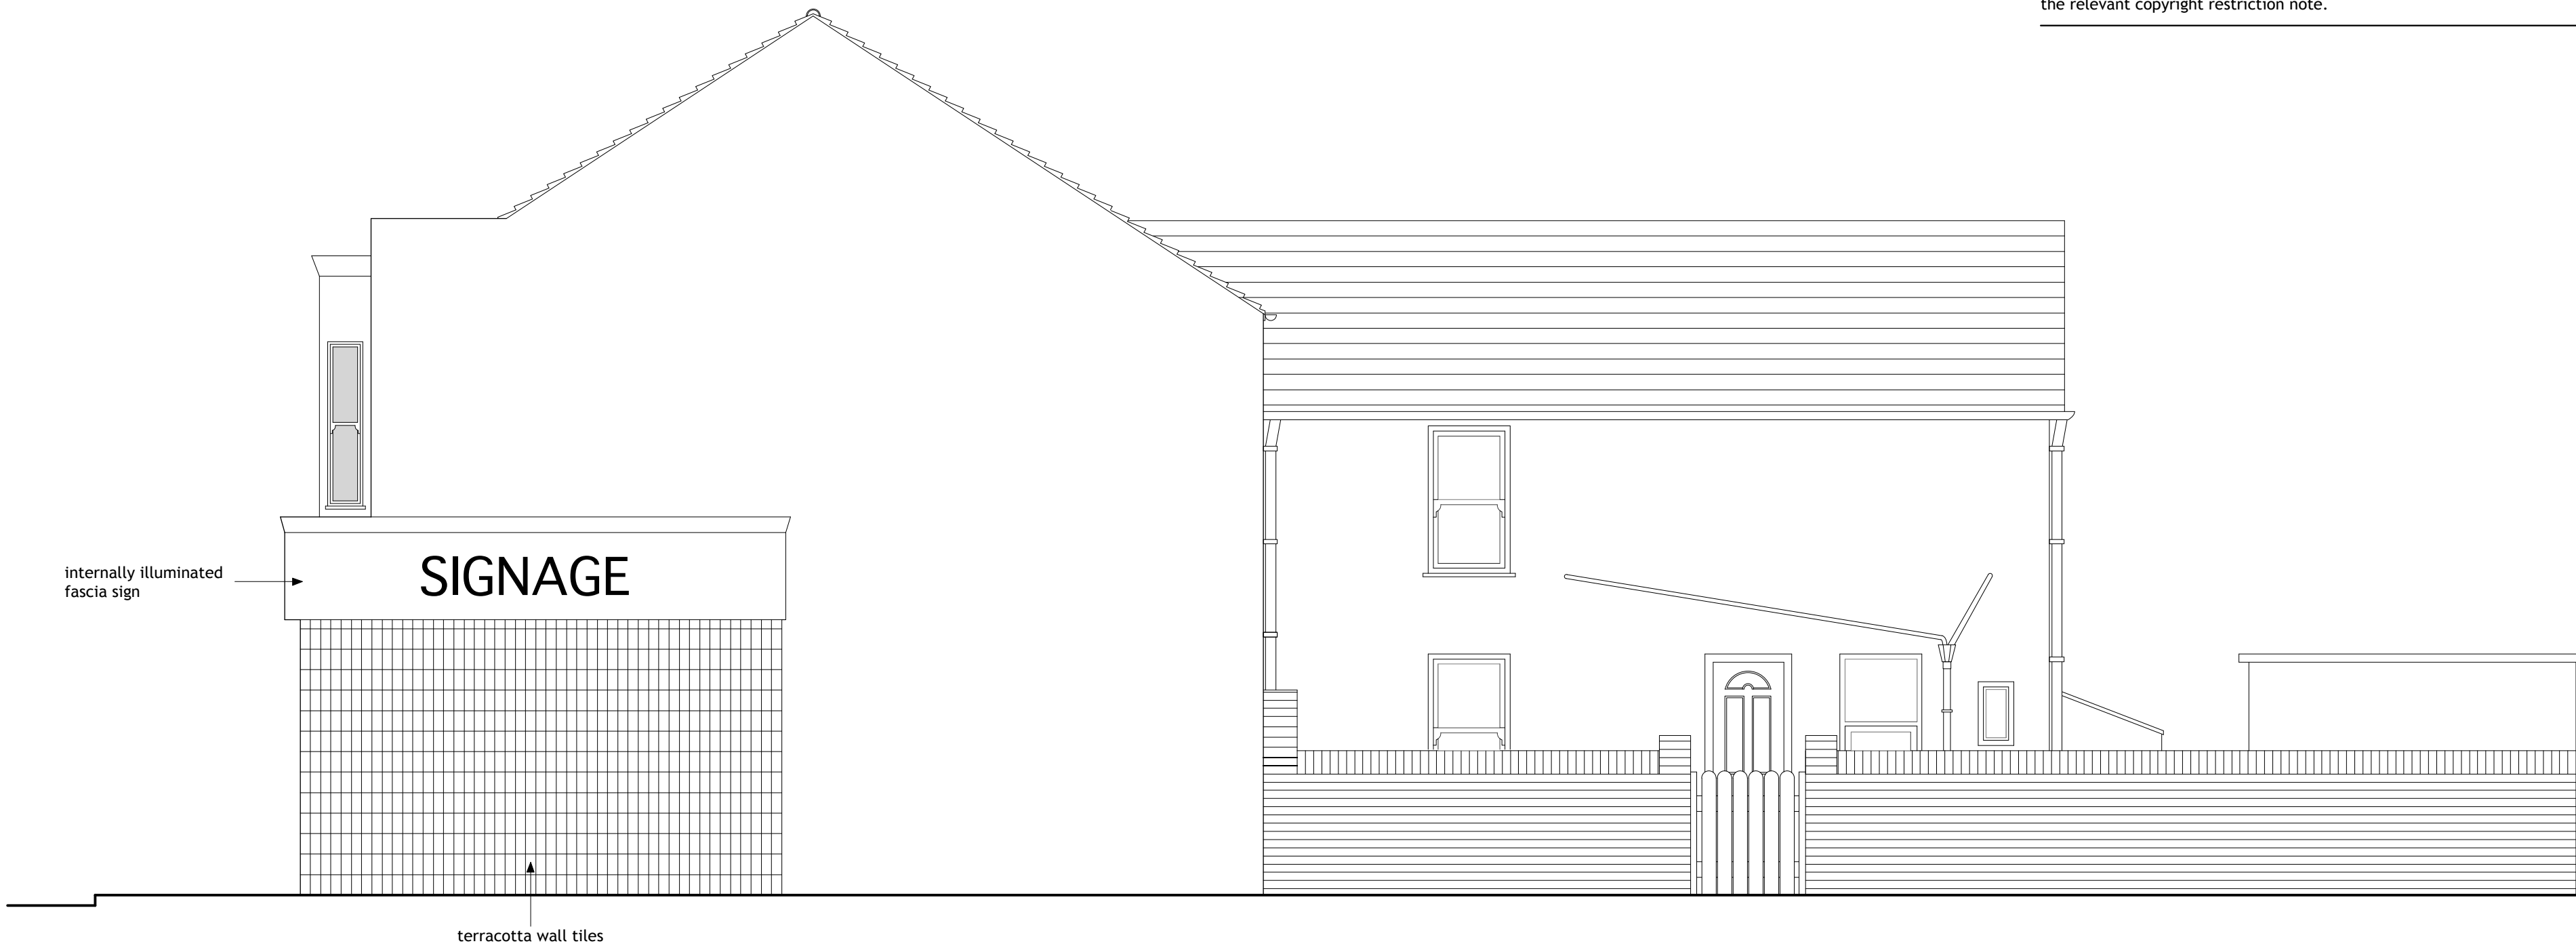

2 Side Elevation
Scale: 1:50

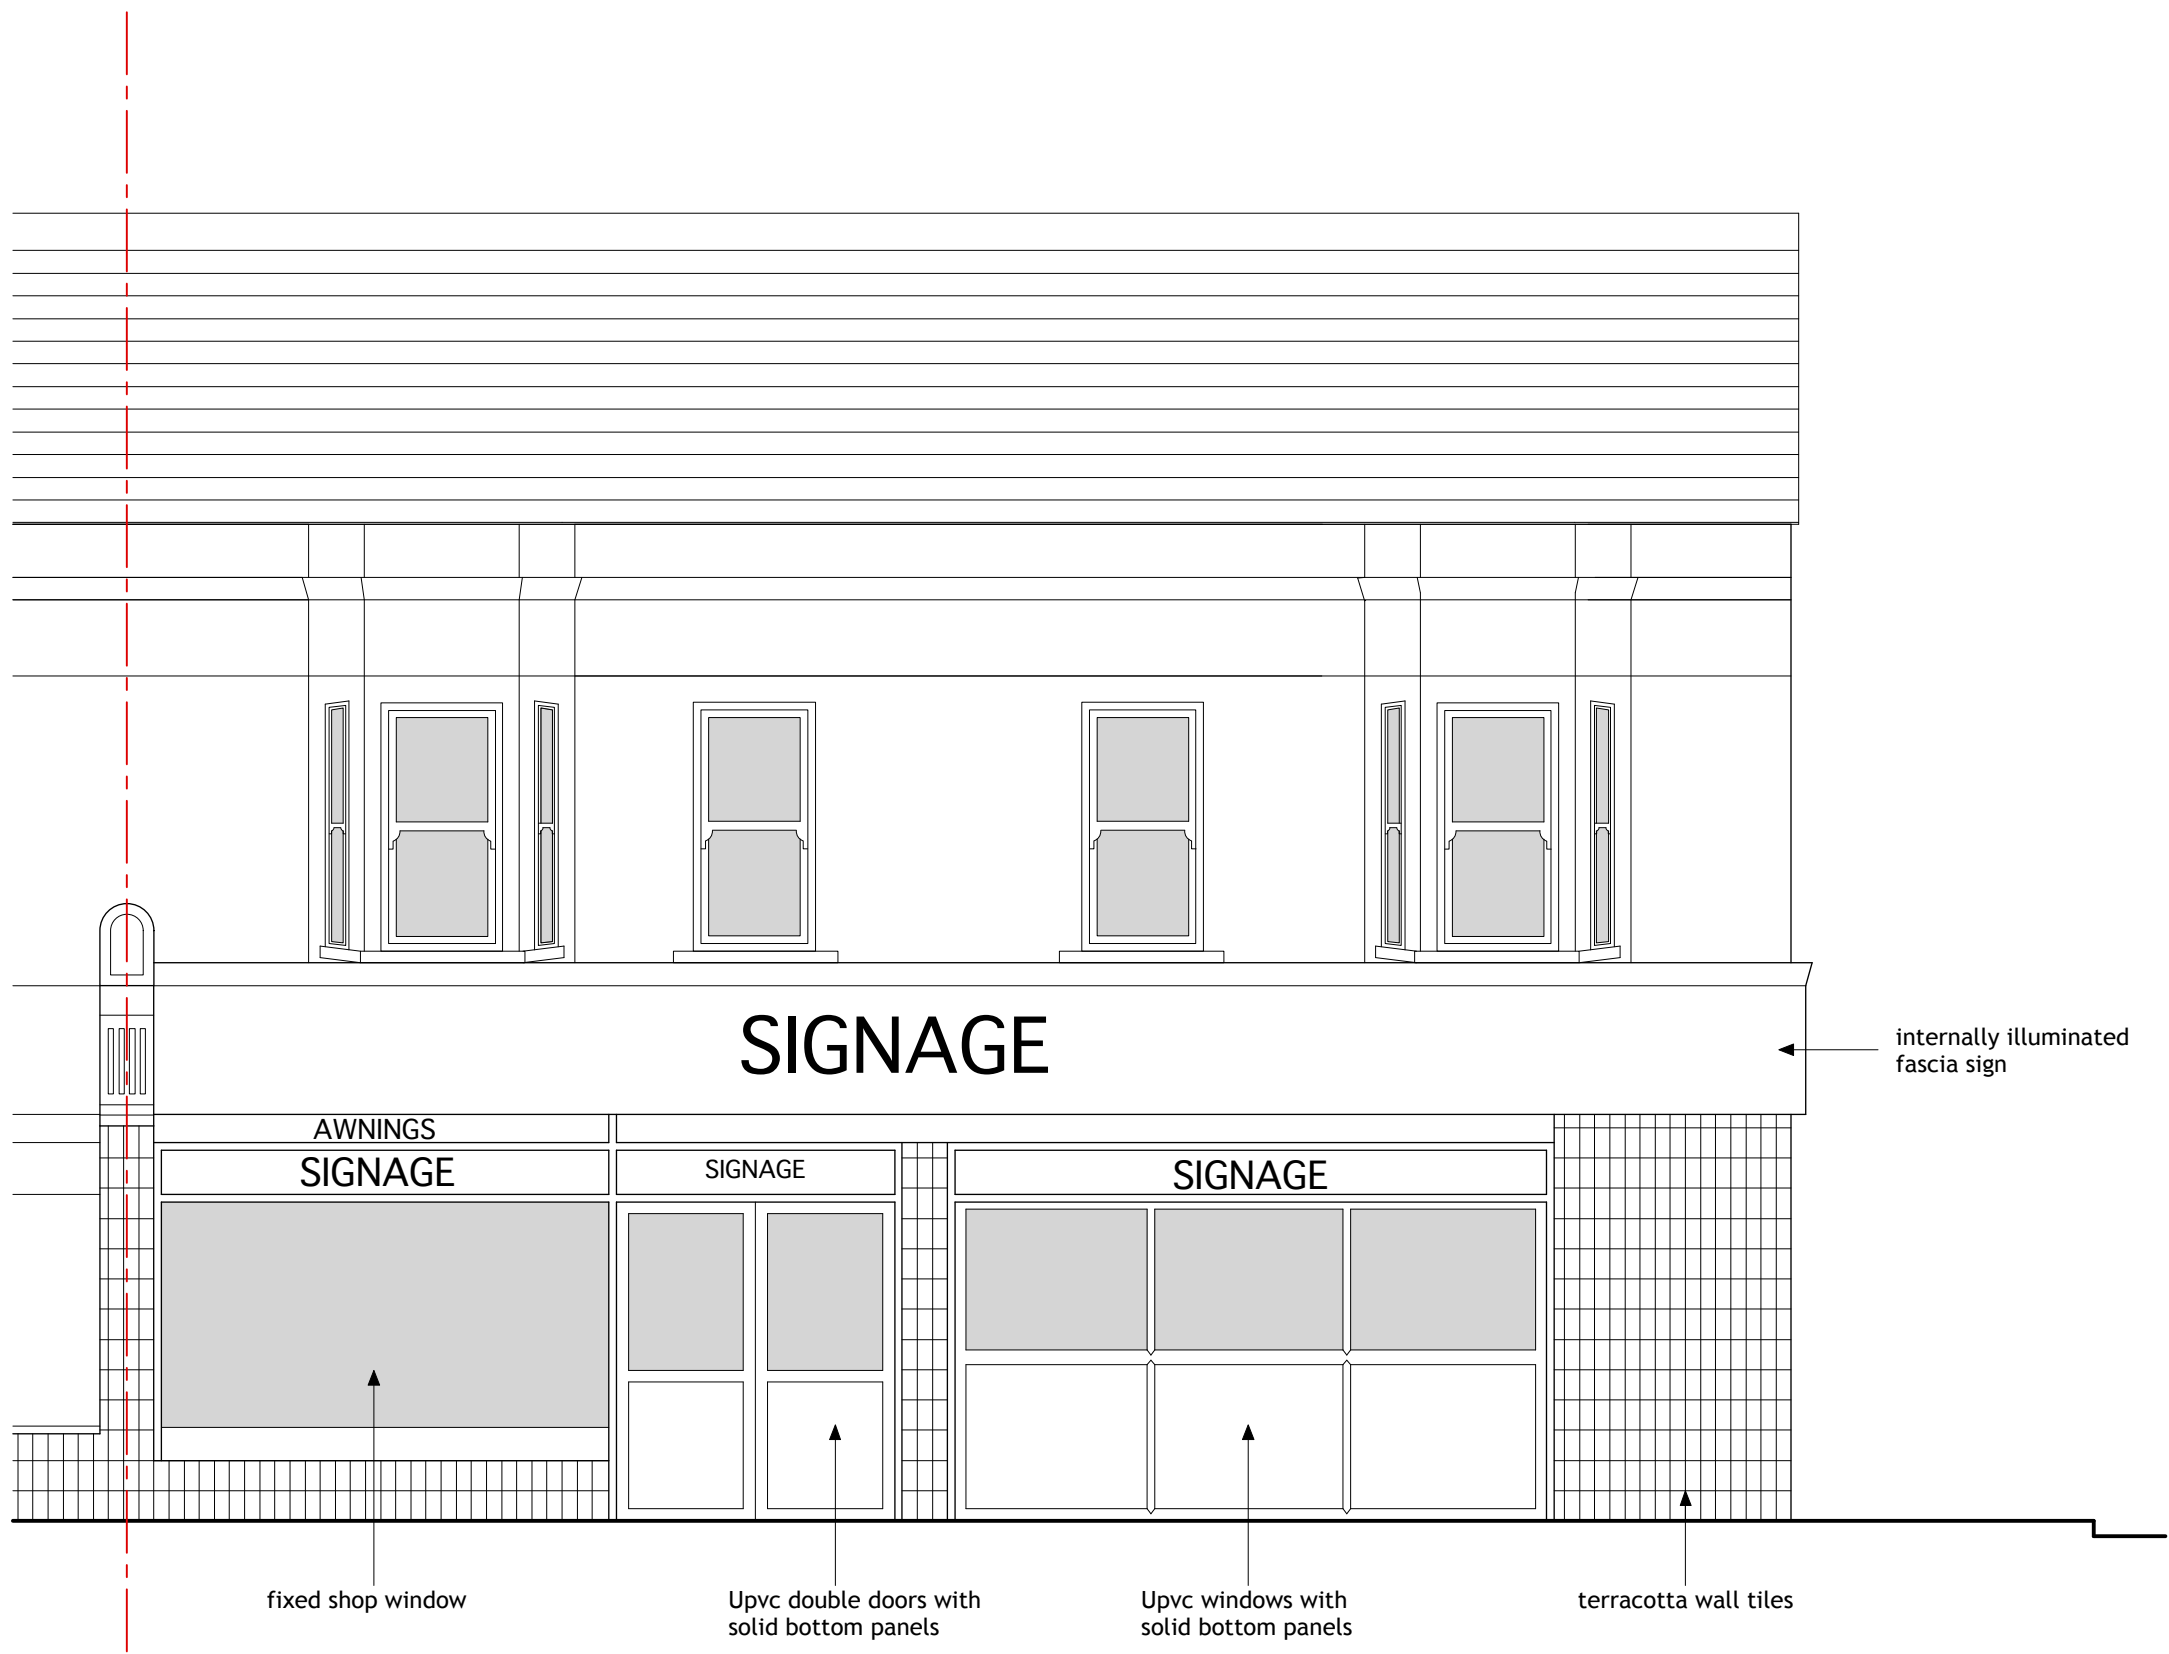


3 Front Elevation
Scale: 1:50

 

Scale Bar 1:50

Rev Date Description By

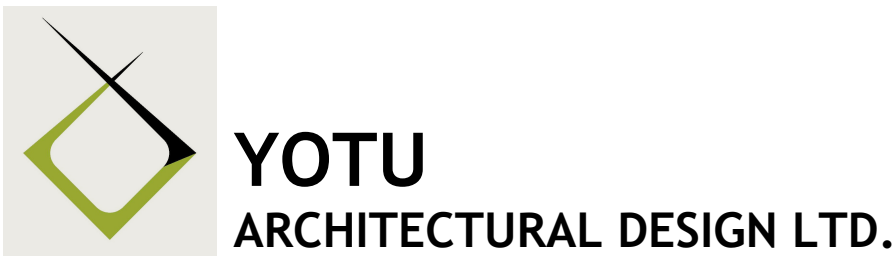

46 Furze Hill House, Furze Hill, Hove East Sussex BN3 1PU
E-mail: info@yotu.co.uk Tel: 07880 902 127 - 07429 503 344

Client
Mr Y Akca

Project
5-7 Station Road
Bognor Regis
PO21 1QB

Drawing
Existing Drawings

Scale	Status	Date	Drawn	Checked
1:50 @ A1	PLANNING	Oct 2017	yu	ot
Drawing No.			Revision	

068_P_13