


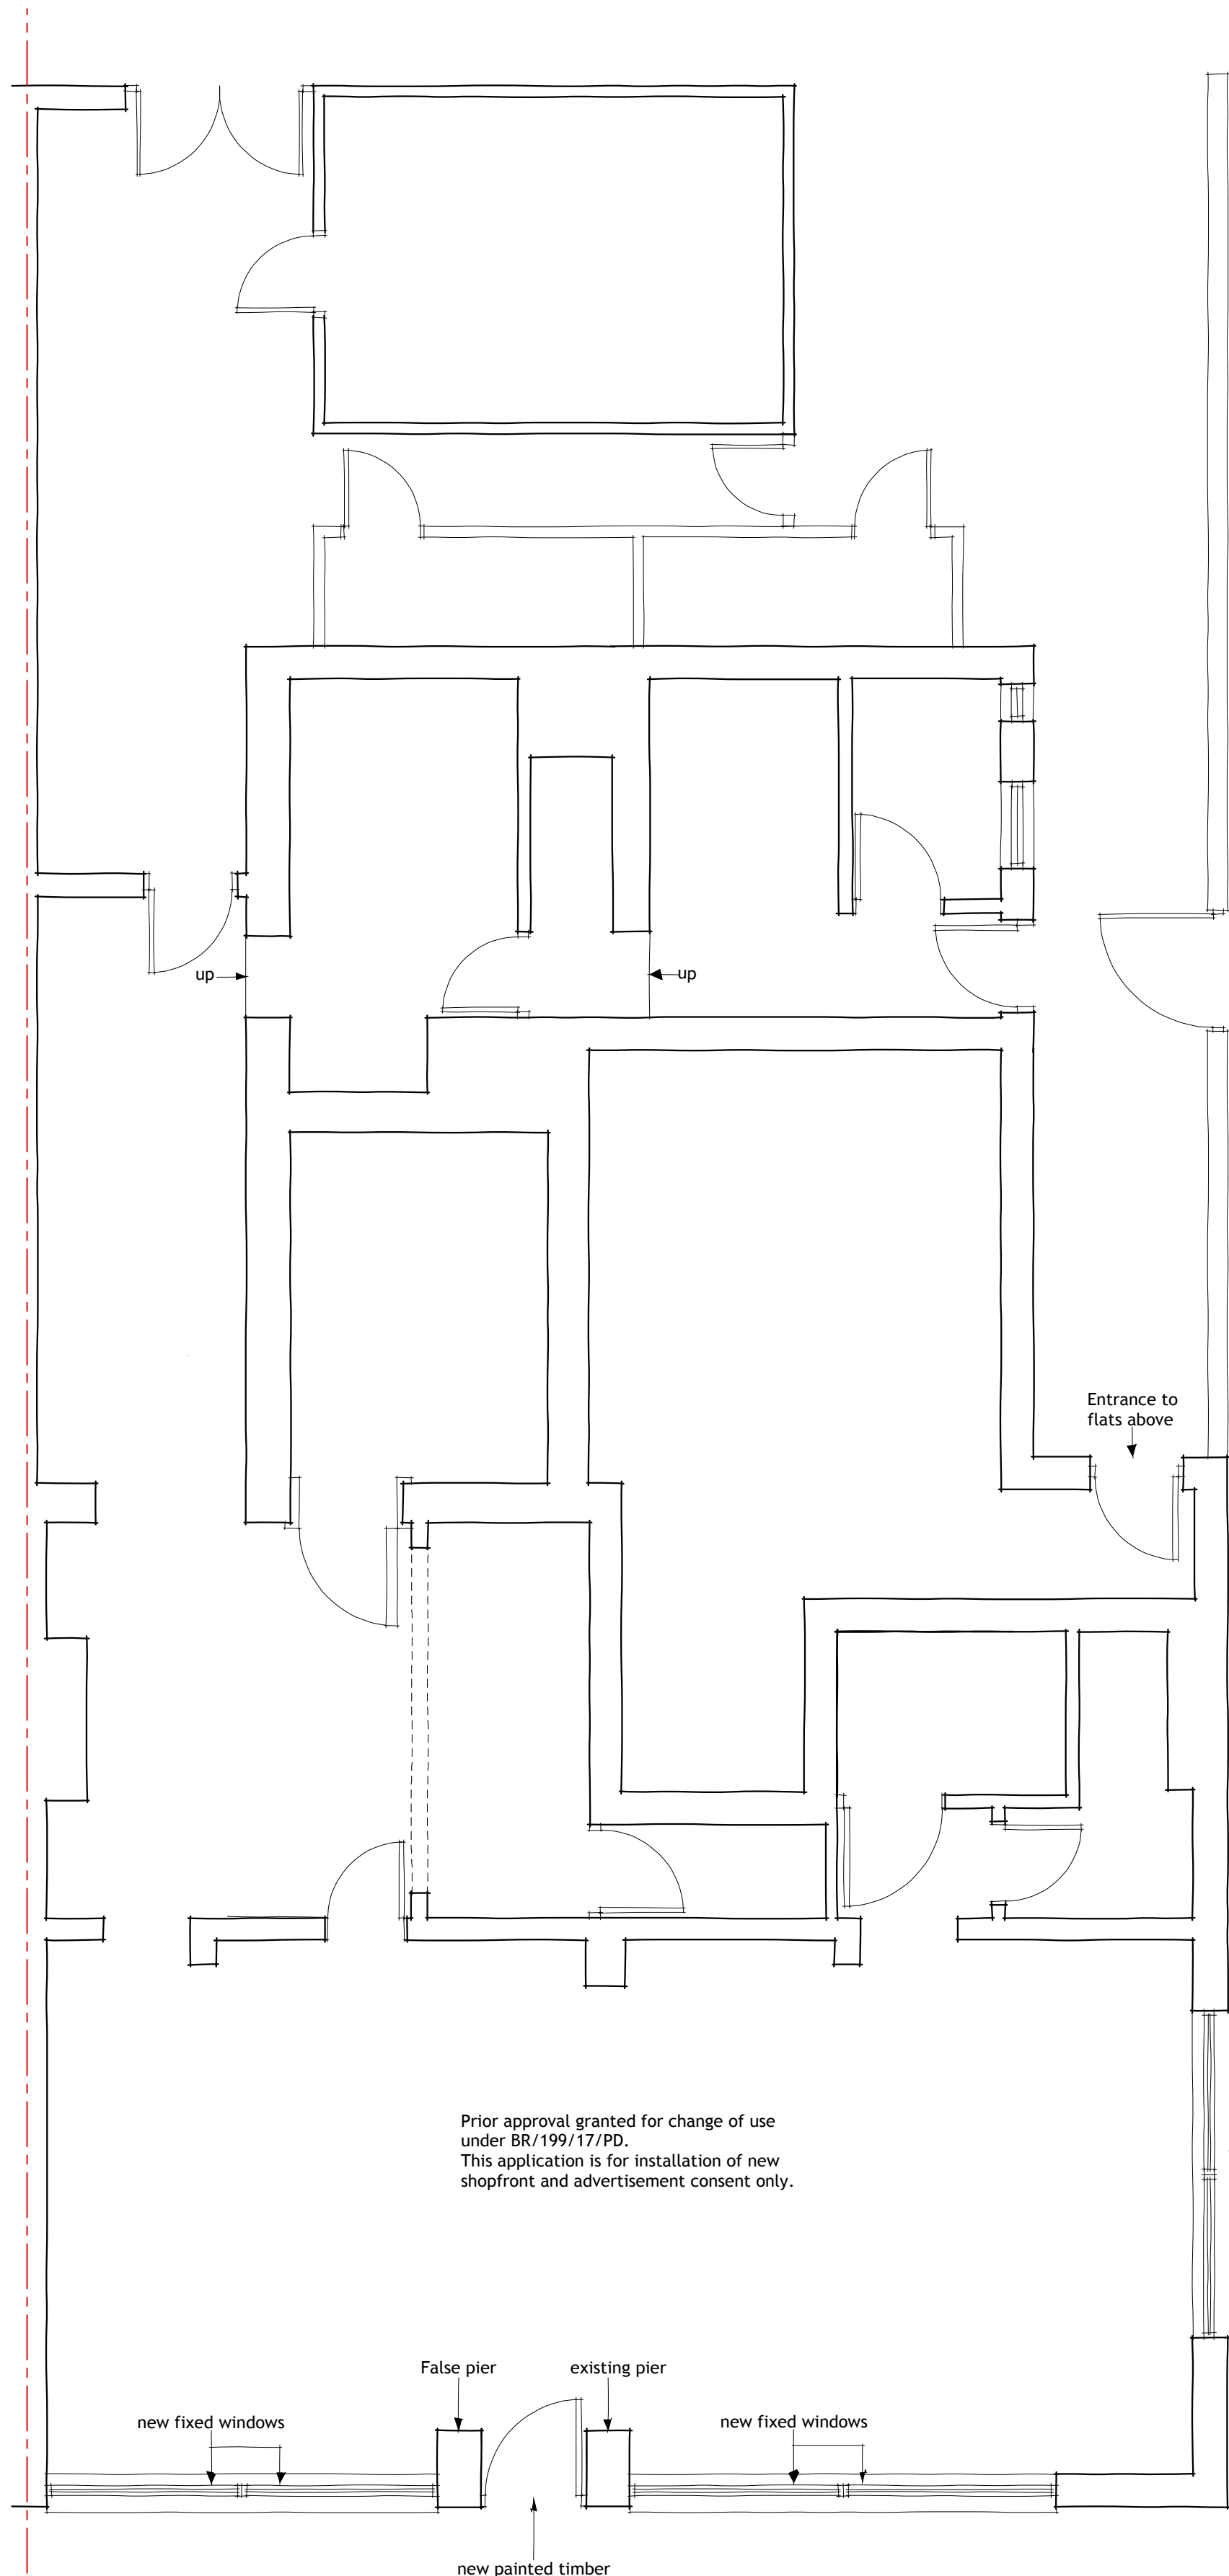
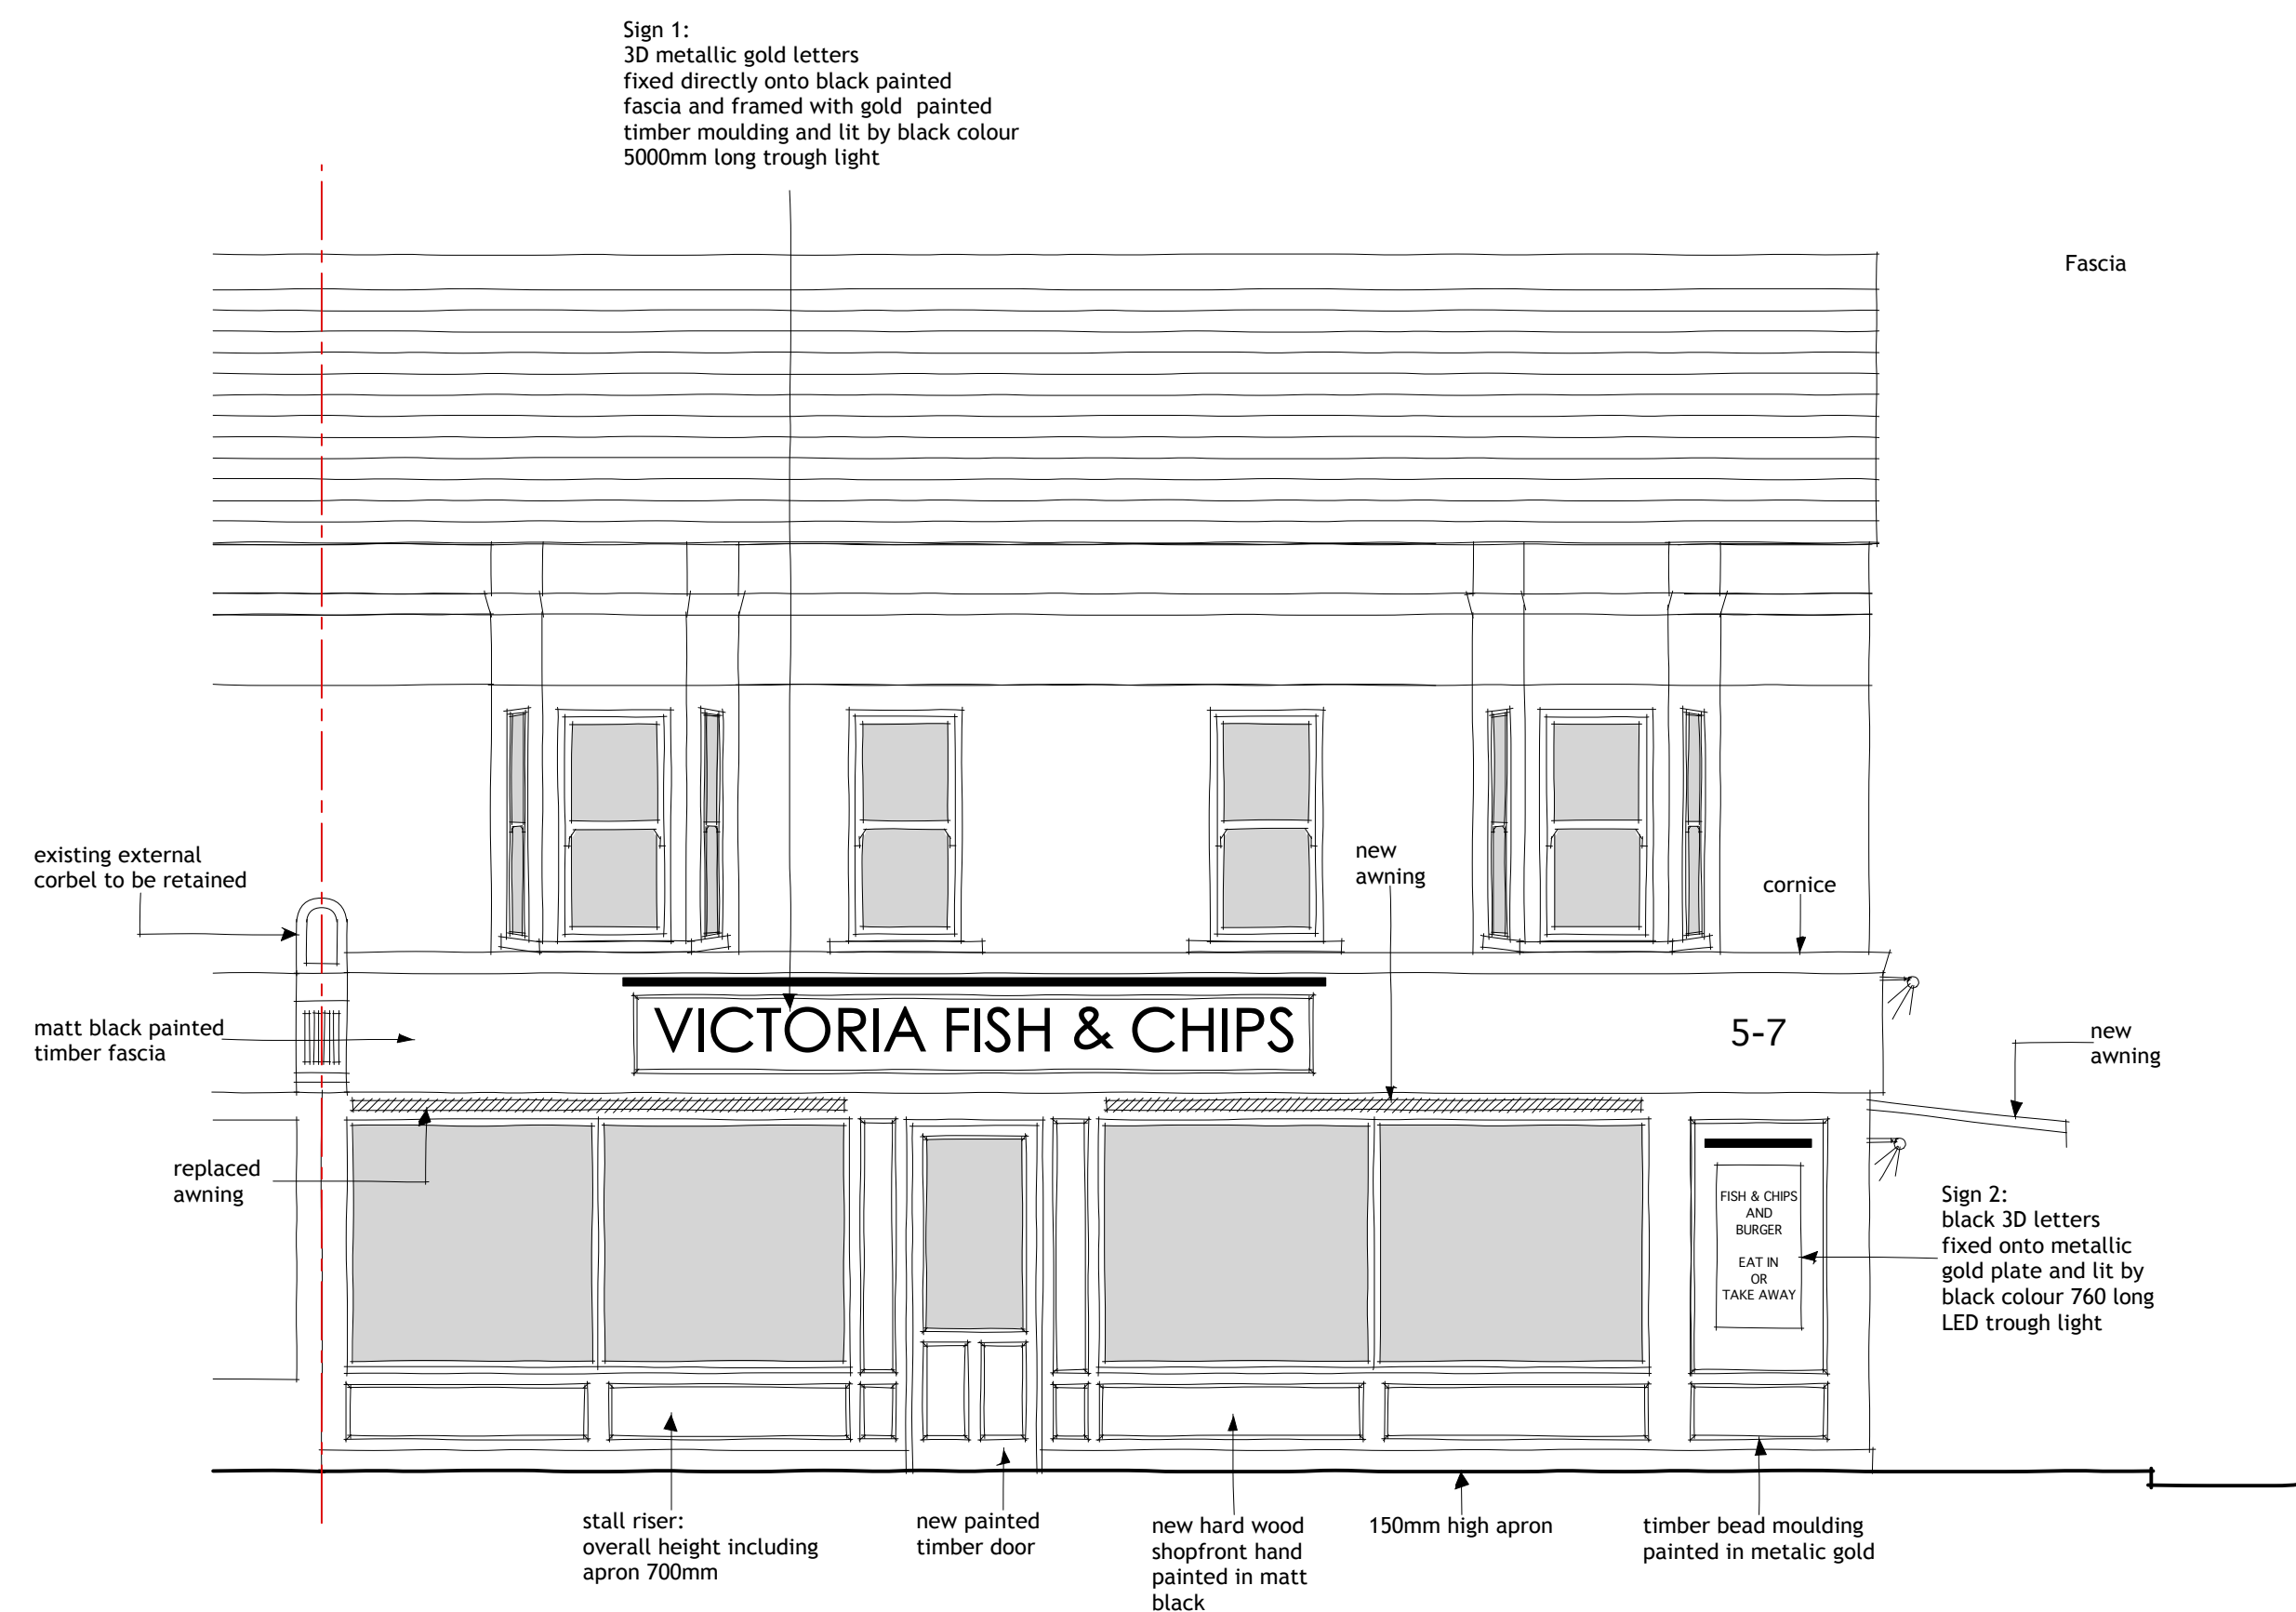


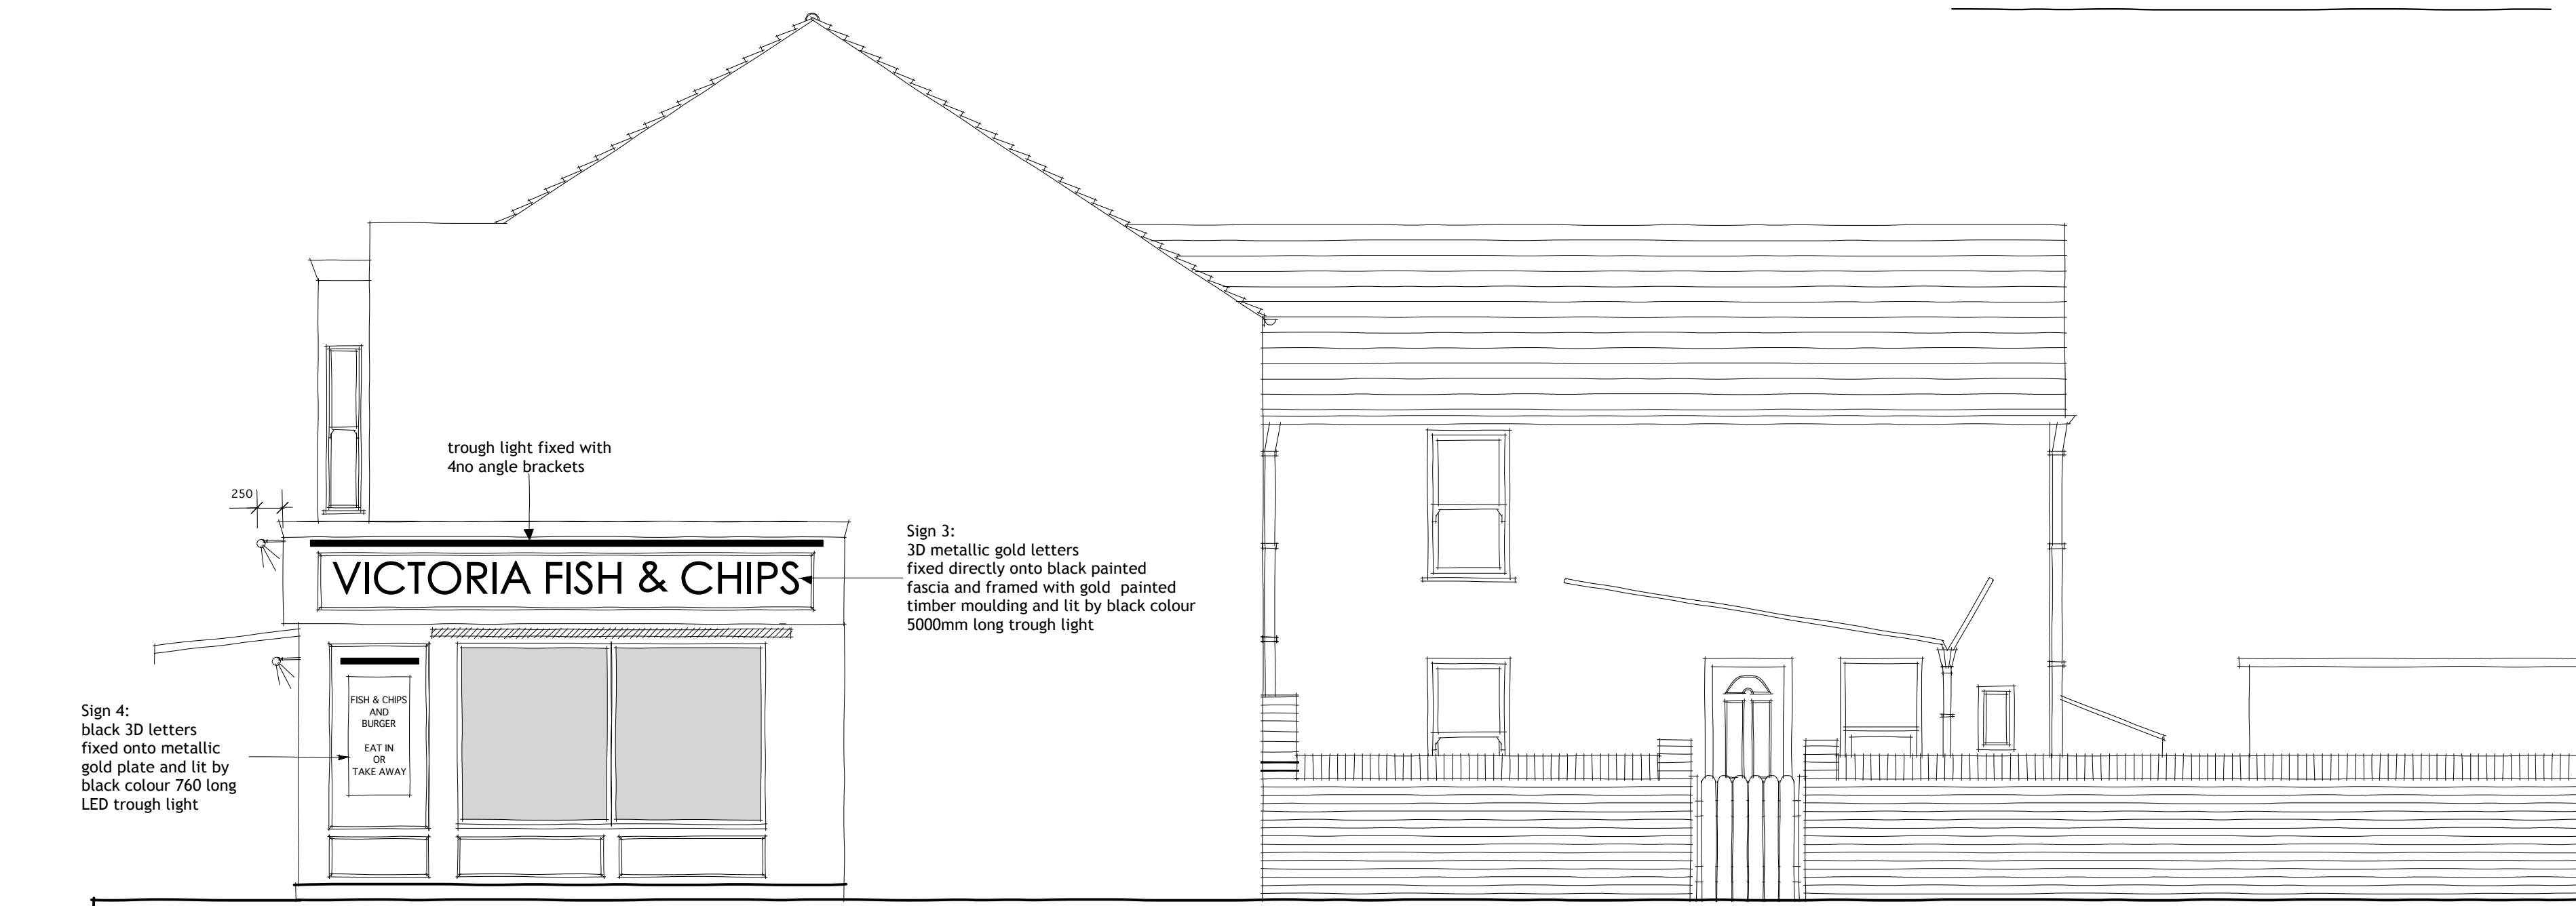

1 Proposed Plan View
Scale: 1:50

 

3 Proposed Front Elevation
Scale: 1:50

 

Scale Bar 1:50

Rev	Date	Description	By
-----	------	-------------	----



46 Furze Hill House, Furze Hill, Hove East Sussex BN3 1PU
E-mail: info@yotu.co.uk Tel: 07880 902 127 - 07429 503 344

Client
Mr Y Akka

Project
5-7 Station Road
Bognor Regis
PO21 1QB

Drawing
Proposed Drawings

Scale	Status	Date	Drawn	Checked
1:50 @ A1	PLANNING	Oct 2017	yu	ot
Drawing No.		Revision		

068_P_14