


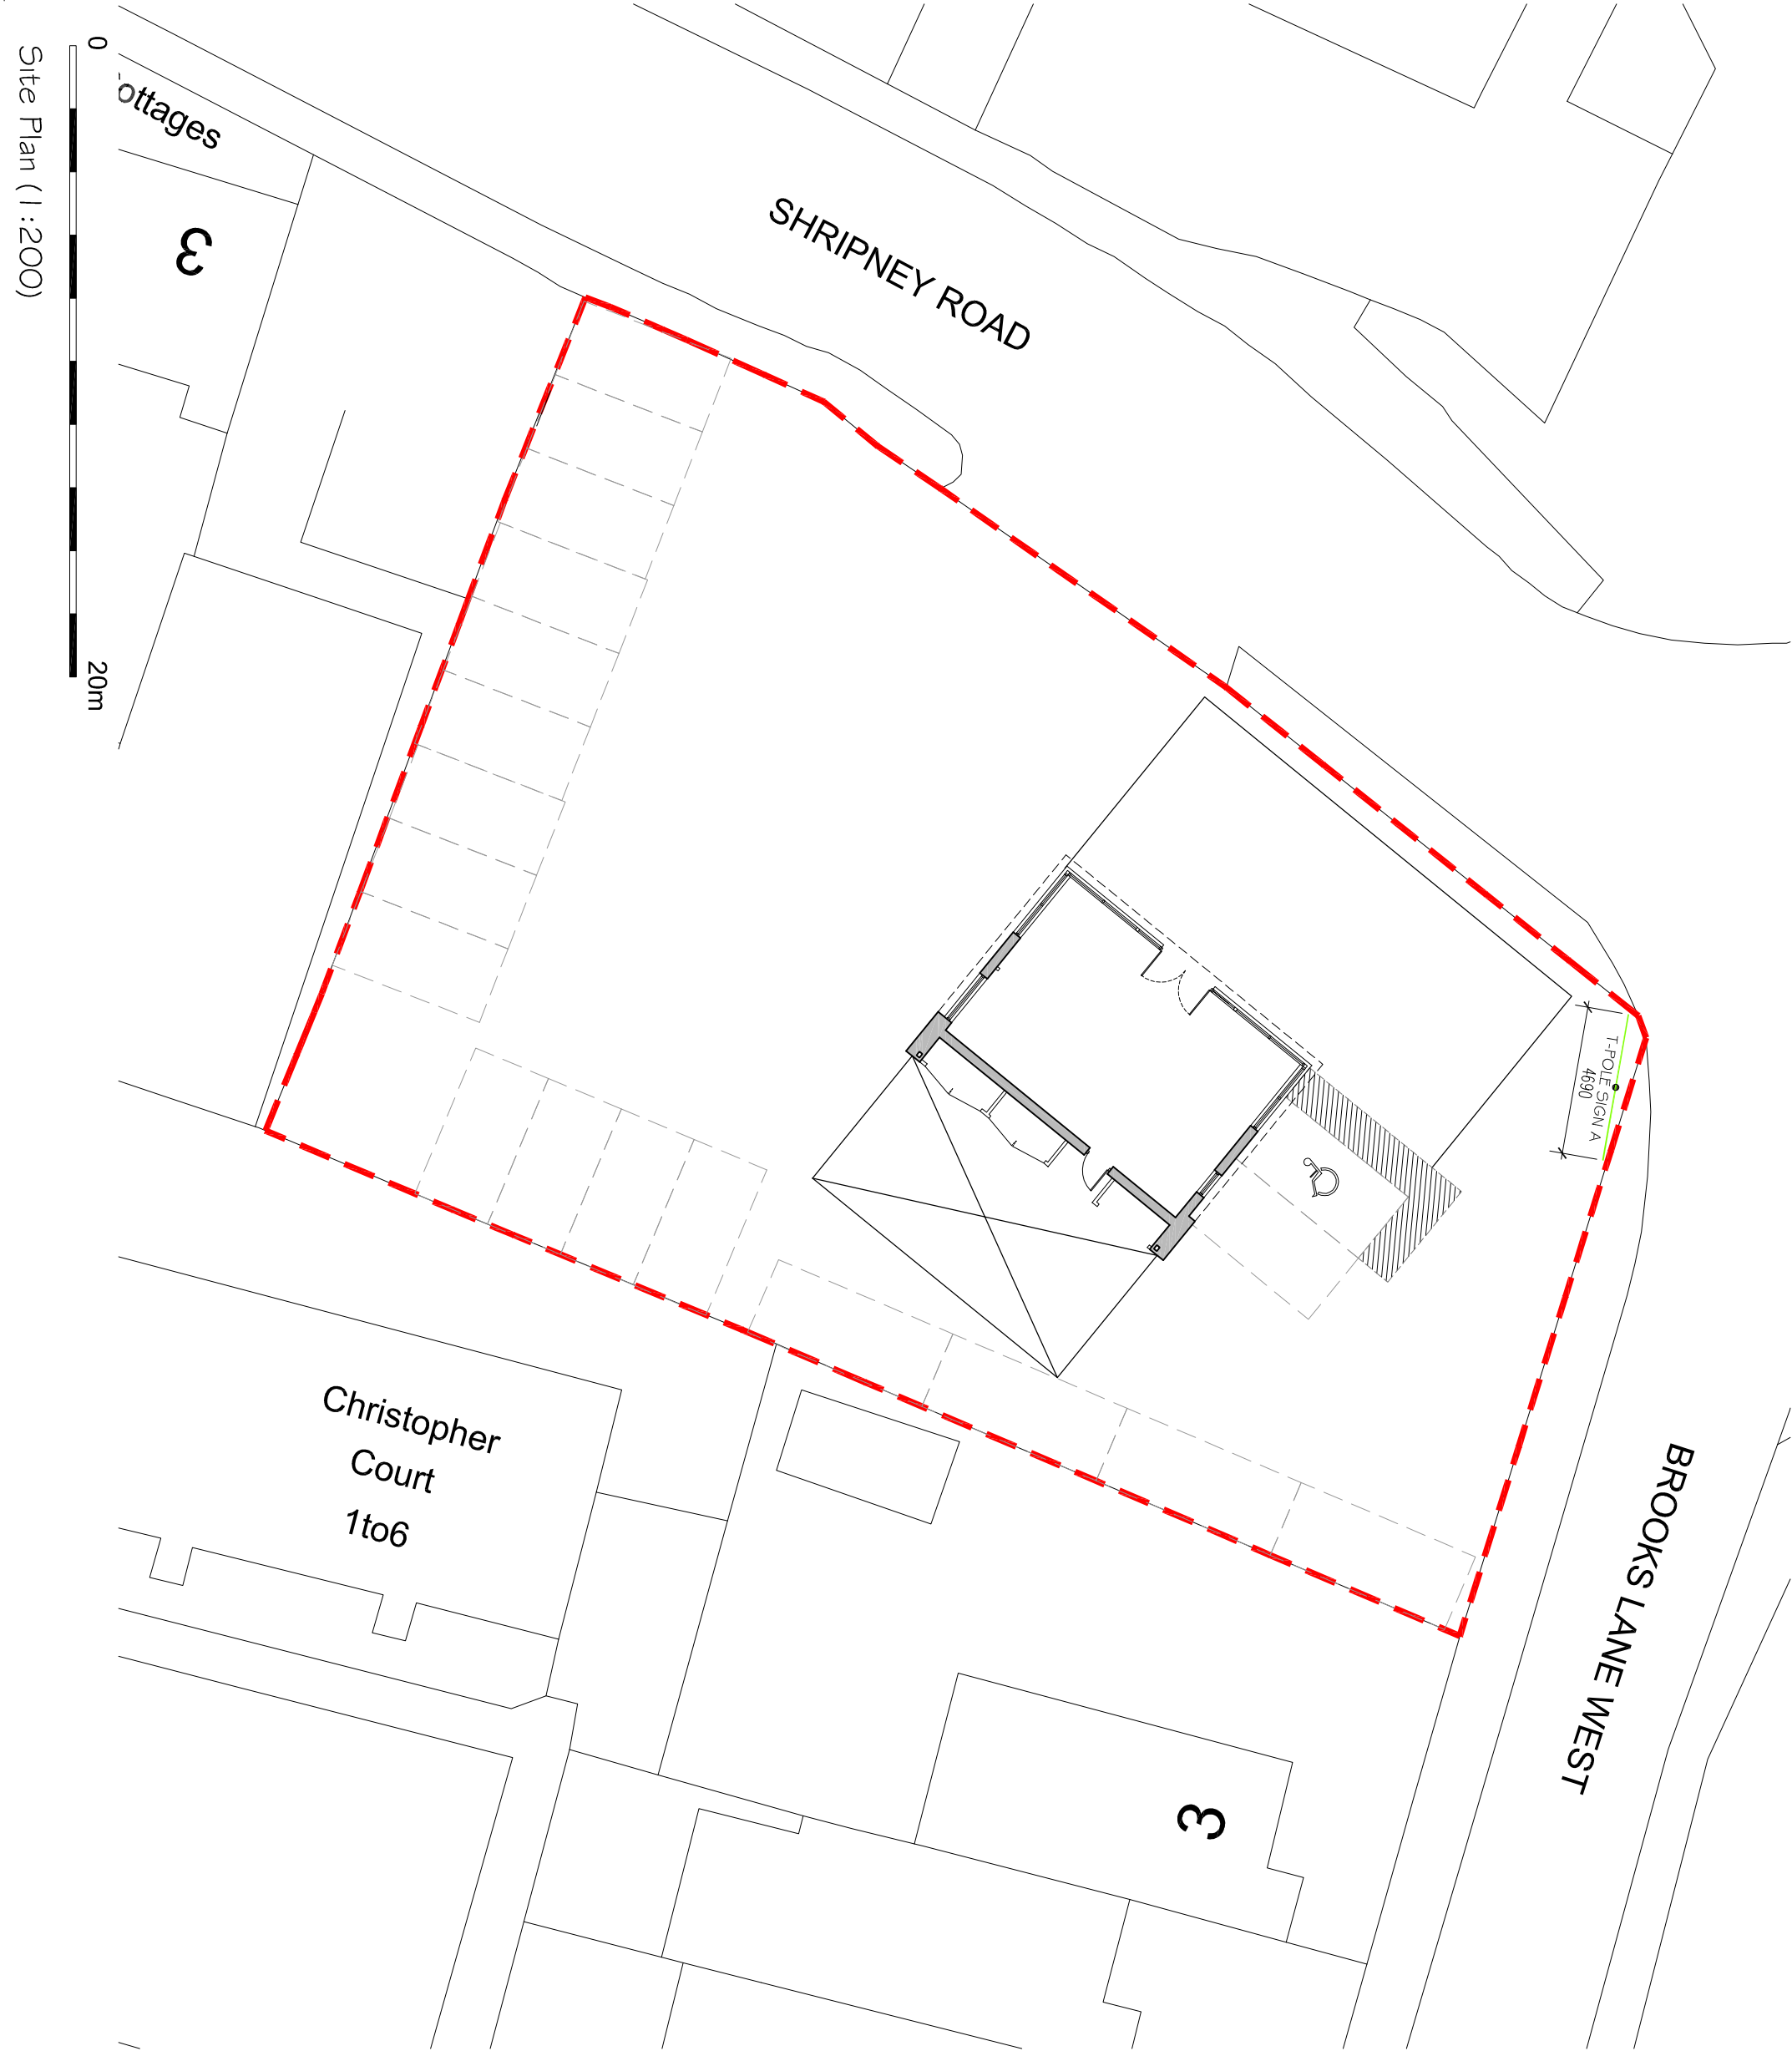

Rev.	Date	Details	Drawn	Checked
------	------	---------	-------	---------

Issued for:

Consent to Display an Advertisement

Project/Client:	Project No:
Shripney Road, Bognor Regis, Sussex.	E.18.118
Dwg No:	
002	

Rev.	
Enterprise Rent-a-Car	
Drawings:	

Scale:

1:200 @A3

Proposed Site Plan

Drawn By:	Date:
SD	07.11.18
Checked By:	Date:



3rd Floor,
70-74 Norwich Avenue West,
Bournemouth,
BH2 6AW

T:01202 375818
info@lmaarchitects.co.uk
www.lmaarchitects.co.uk

