




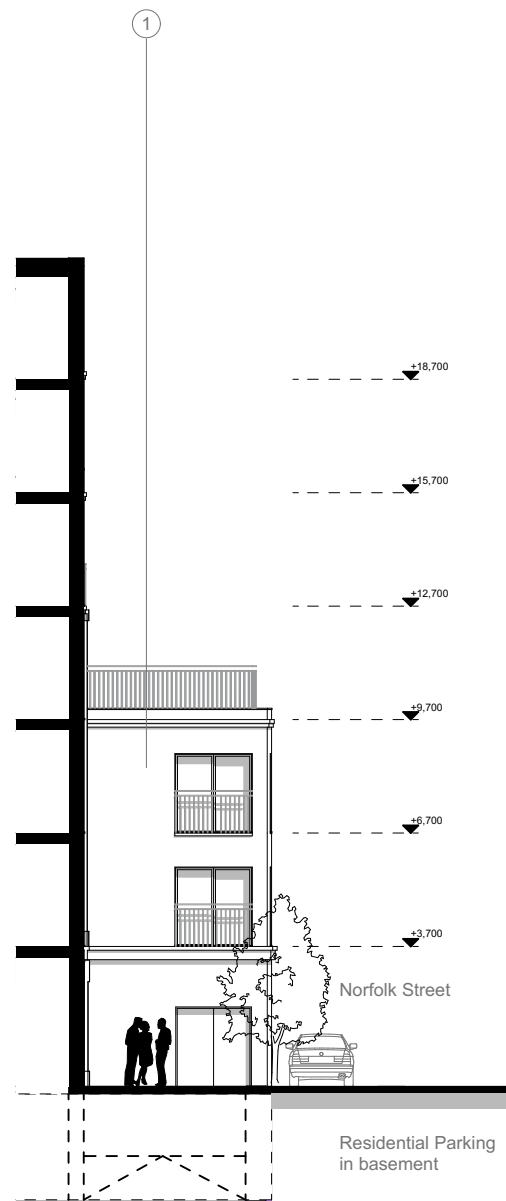



5-5. Proposed Part Elevation
on Norfolk Street 1

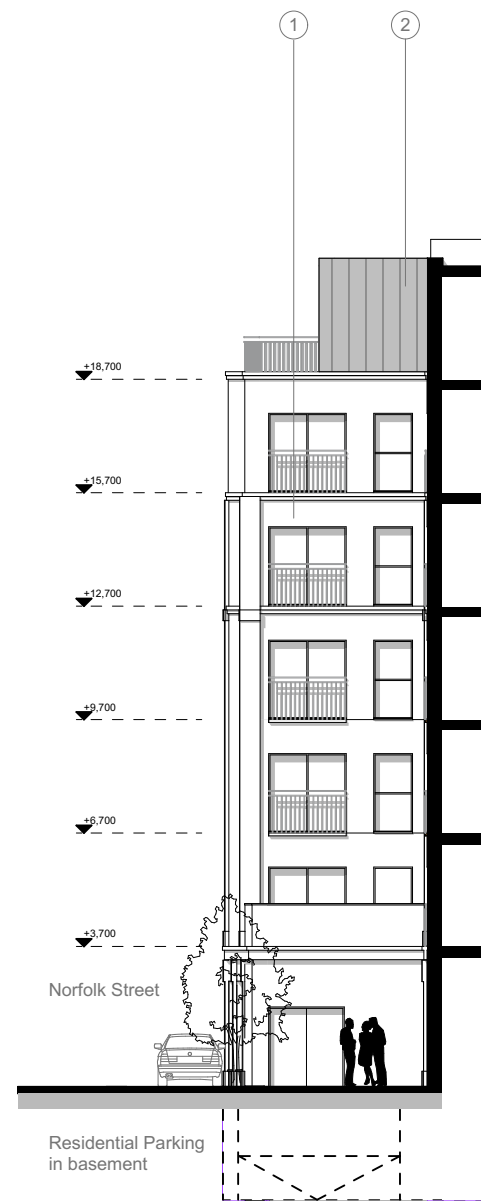

6-6. Proposed Part Elevation on
Norfolk Street 2

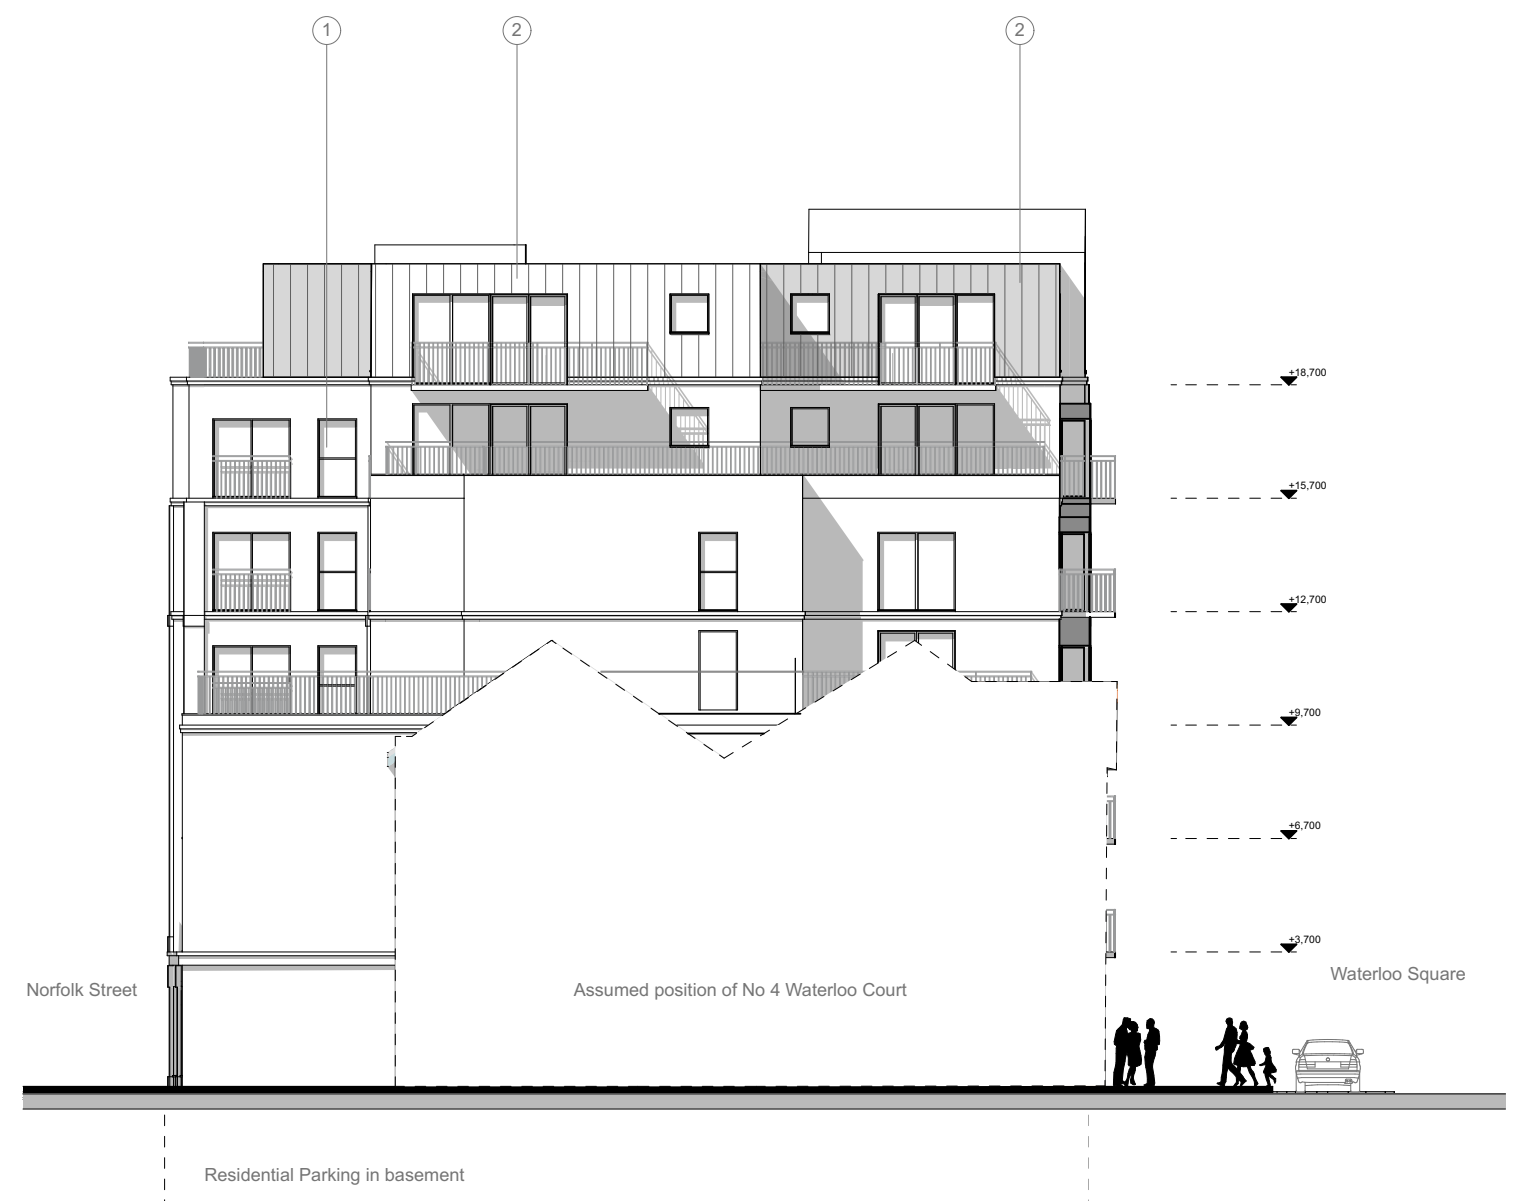

7-7. Proposed Rear Elevation

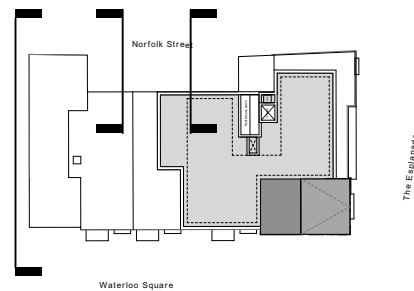 

- Materials Key:
1. White Coloured Facing Brick and through colour Render
 2. Standing Seam - Colour Dark Grey
 3. Feature banding
 4. Powder coated metal railings - Colour Dark Grey / Black
 5. Expressed detail banding

Revisions	Date (yymmdd)	Description	Notes
			Layout subject to survey information and design development

Project Title:	Date:
Waterloo Square, Bognor Regis	01.10.19
Document Title:	Drawn by / Checked by:
Part Elevation 5-5, 6-6 and 7-7	SR / GG
Drawing Scale / Sheet Size:	Client:
1:200 @ A3	B5 ltd
Drawing Status:	Drawing Number / Revision:
PLANNING	18.103.224