


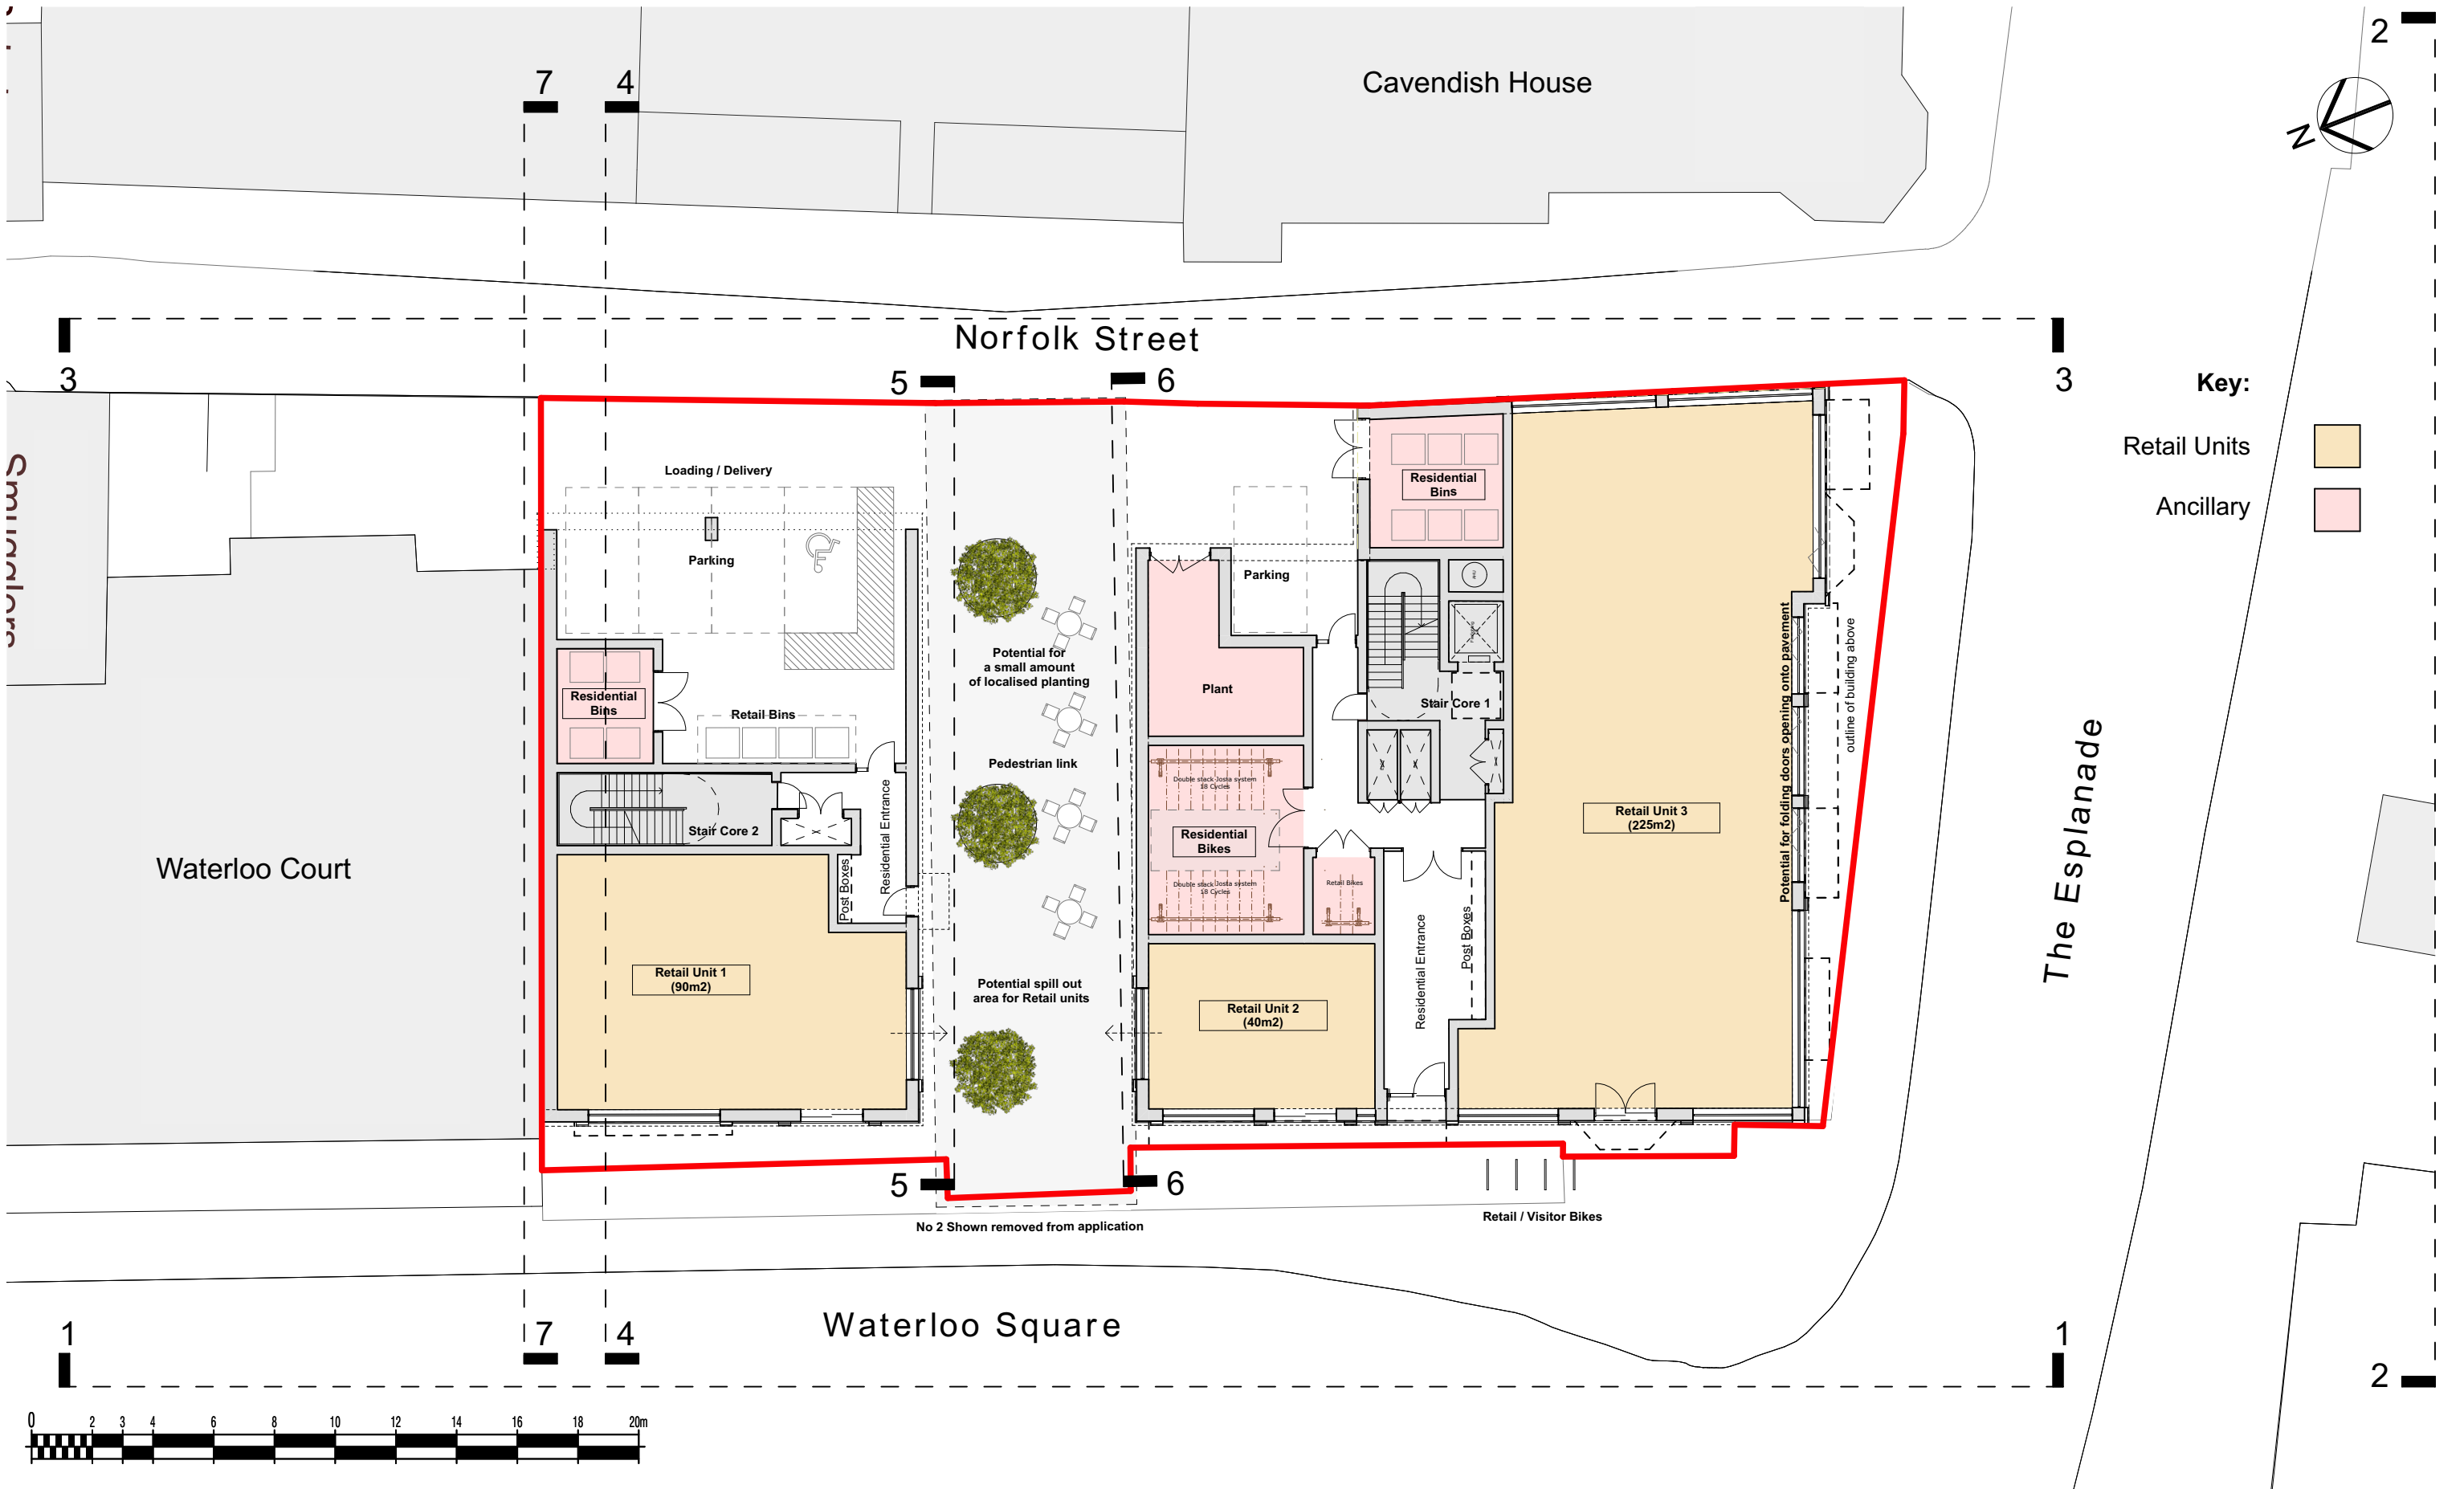

Revisions	Date (yymmdd)	Description	Notes
			Layout subject to survey information and design development

Project Title:	Date:
Waterloo Square, Bognor Regis	20.04.01
Document Title:	Drawn by / Checked by:
Proposed Ground Floor plan	SR / GG
Drawing Scale / Sheet Size:	Client:
1:200 @ A3	B5 ltd
Drawing Status:	Drawing Number / Revision:
PLANNING	18.103.402

HGP
ARCHITECTS
Furzehall Farm
Wickham Road, Fareham
Hampshire, PO16 7JH
01329 283225
email@hgp-architects.co.uk