


NOTES

WRITTEN DIMENSIONS TO BE TAKEN IN PREFERENCE TO SCALE, AND ARE TO BE CHECKED ON SITE PRIOR TO COMMENCING WORK. THIS DRAWING IS TO BE READ IN CONJUNCTION WITH ALL OTHER DOCUMENTS RELATING TO THIS PROJECT.


ANY DISCREPANCIES ARE TO BE REFERRED IMMEDIATELY TO THE PROJECT DESIGNER.

THIS DRAWING IS COPYRIGHTED, AND SHOULD NOT BE USED OR REPRODUCED WITHOUT PERMISSION.

IT IS THE CONTRACTOR'S RESPONSIBILITY TO ENSURE COMPLIANCE WITH THE BUILDING REGULATIONS.

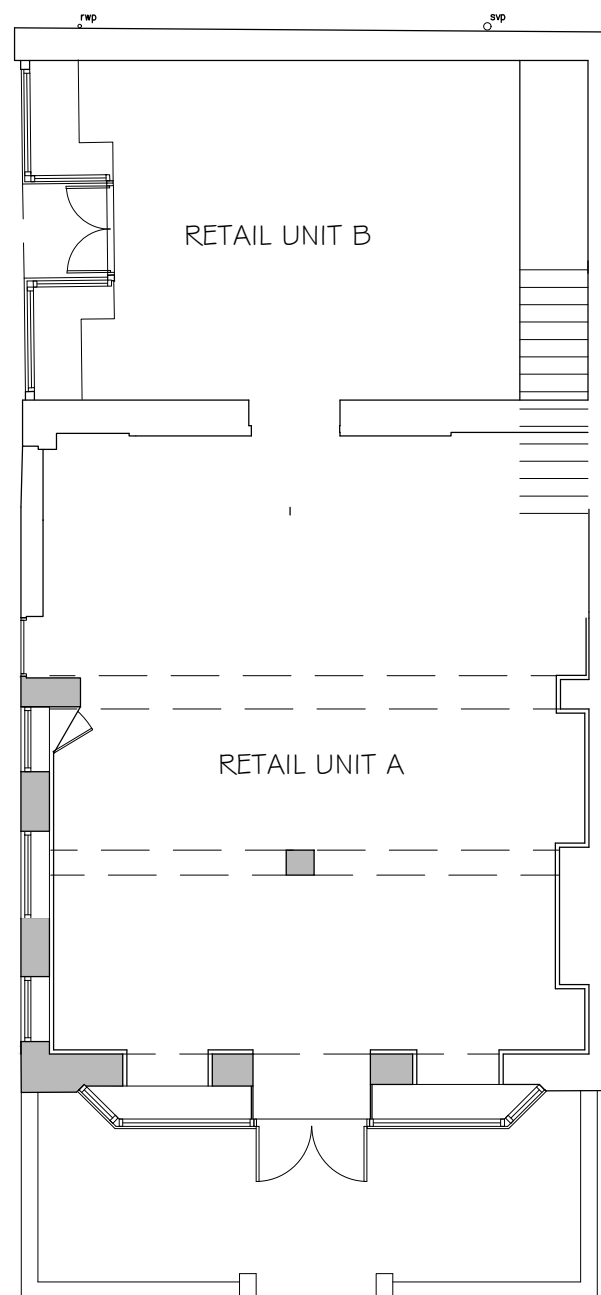

EXISTING GROUND
FLOOR PLAN

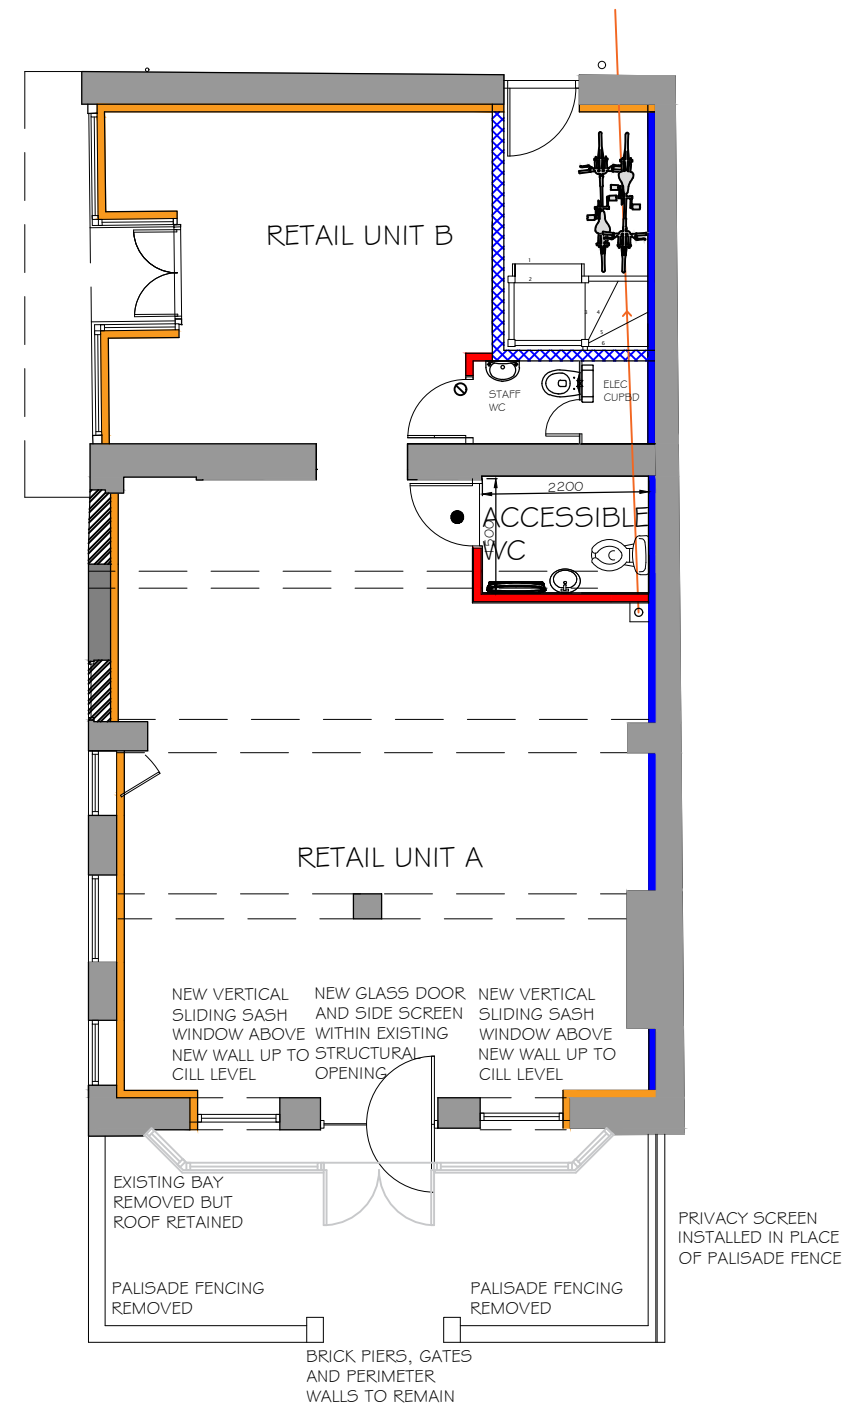

PROPOSED GROUND
FLOOR PLAN
POST TENDER CHANGES

A	UPPER FLOORS REMOVED FOR PLANNING CLARITY	OCT 18
REV	DESCRIPTION	DATE

PROJECT
18 WATERLOO SQUARE /
75 HIGH STREET
BOGNOR REGIS
WEST SUSSEX

DRAWING TITLE
EXISTING & PROPOSED
GROUND FLOOR PLAN - PLANNING

CLIENT
ARUN DISTRICT COUNCIL

SCALE DRAWN BY DATE
1:100 @A3 KMS OCT 18

DWG NO 699/04 REV. A



Unit 3b Woodhorn Business Centre
Woodhorn Lane
Oving Chichester
West Sussex PO20 2BX
Tel 01243 774764
www.sloaneandbrown.co.uk