

ARUN DISTRICT COUNCIL

No. BR 285 07

Received

3rd Floor, Tring House, 7-81 High Street
Tring, Hertfordshire HP23 4AB
Tel: 01442 827106 Fax: 01442 825381
E-mail: arund@peppm.co.uk

NOTE: Do not scale this drawing. This drawing is copyright
and must not be reproduced without prior written permission
from the author. The author is not responsible for any
misinterpretation of the drawing or any other consequences
arising from its use. Management Ltd & other consultants



CLIENT

COSTA COFFEE

PROJECT

BOCHOR REGS

ADDRESS

33 LONDON ROAD WEST BOCHOR REGS
WEST SUSSEX PO21 1PQ

DRAWING TITLE

PROPOSED SITE PLAN

JOB/DRAWING NO.

494006-08

SCALE

1:500

DATE

13 09 07

DRAWN BY

YM


CHECKED BY

AC

REVISIONS

REV.

DATE/DESCRIPTION

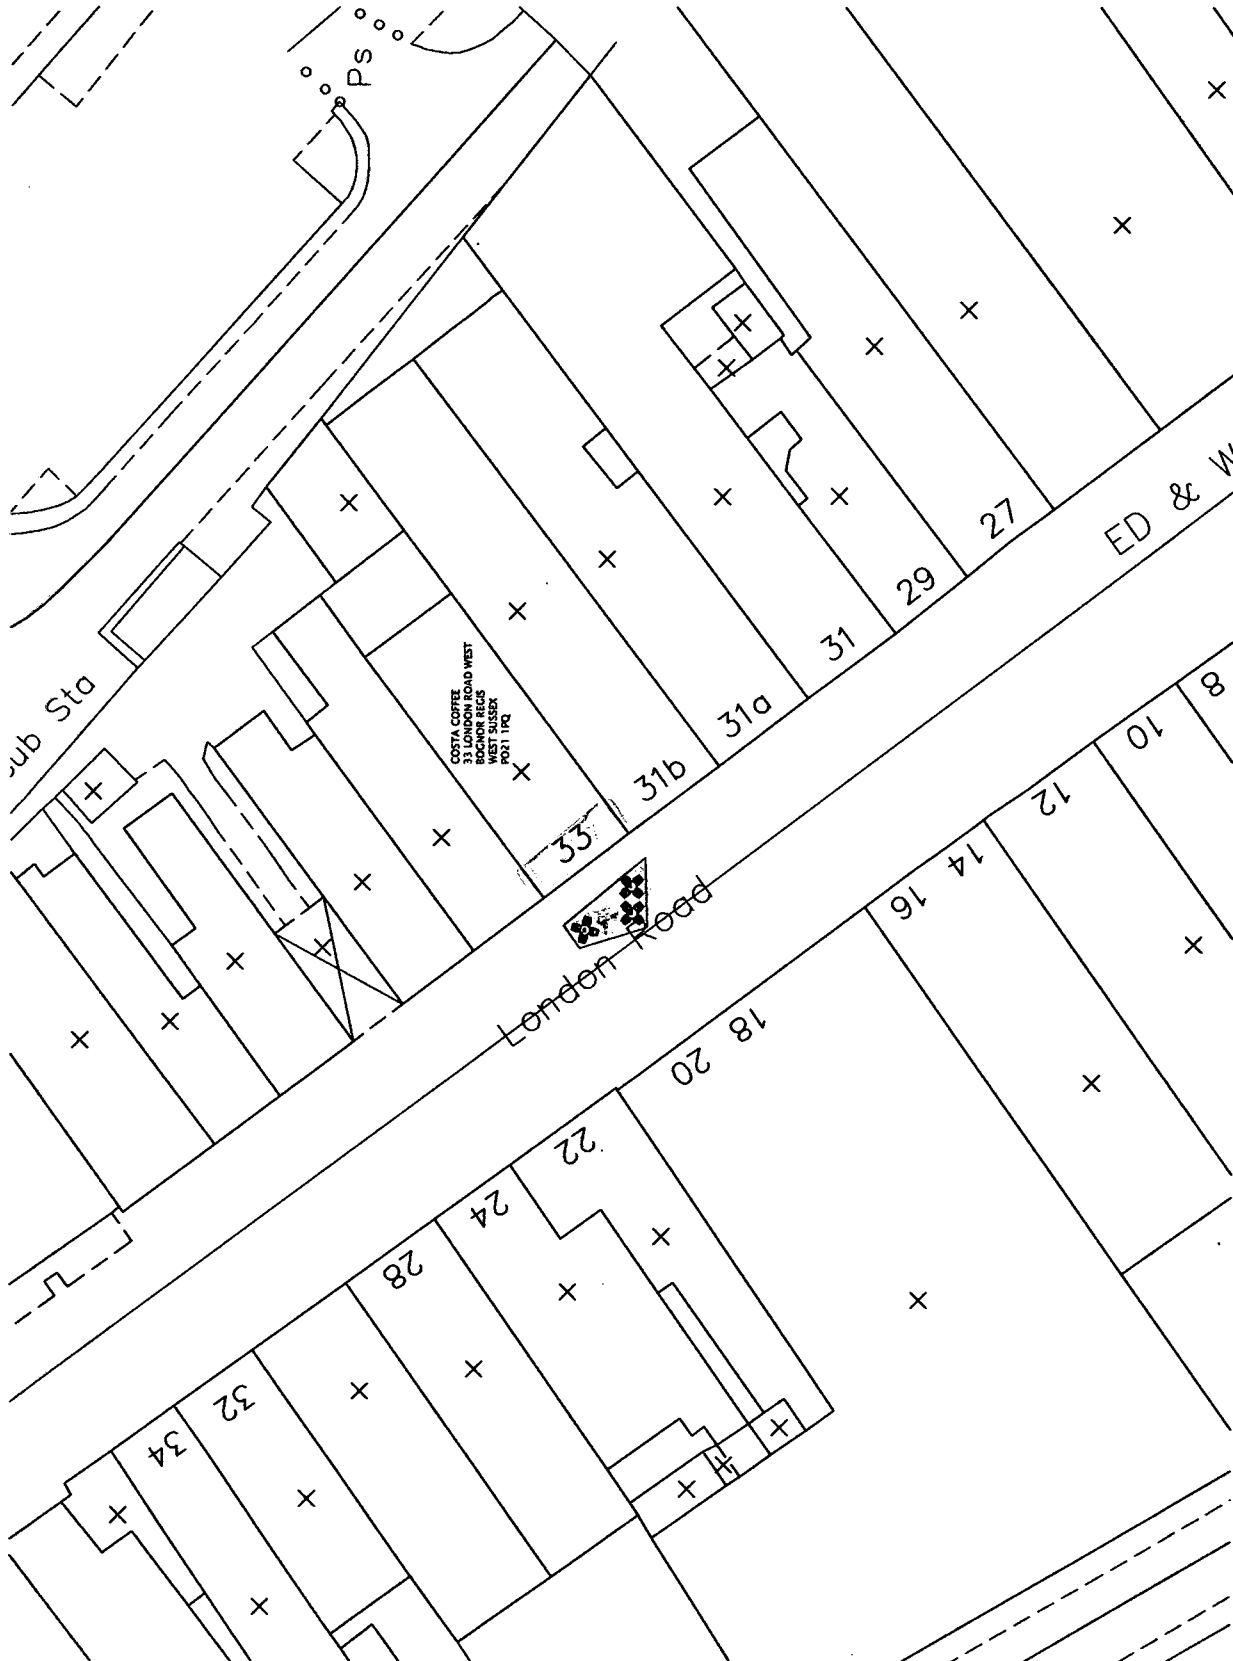

PROPOSED SITE PLAN