
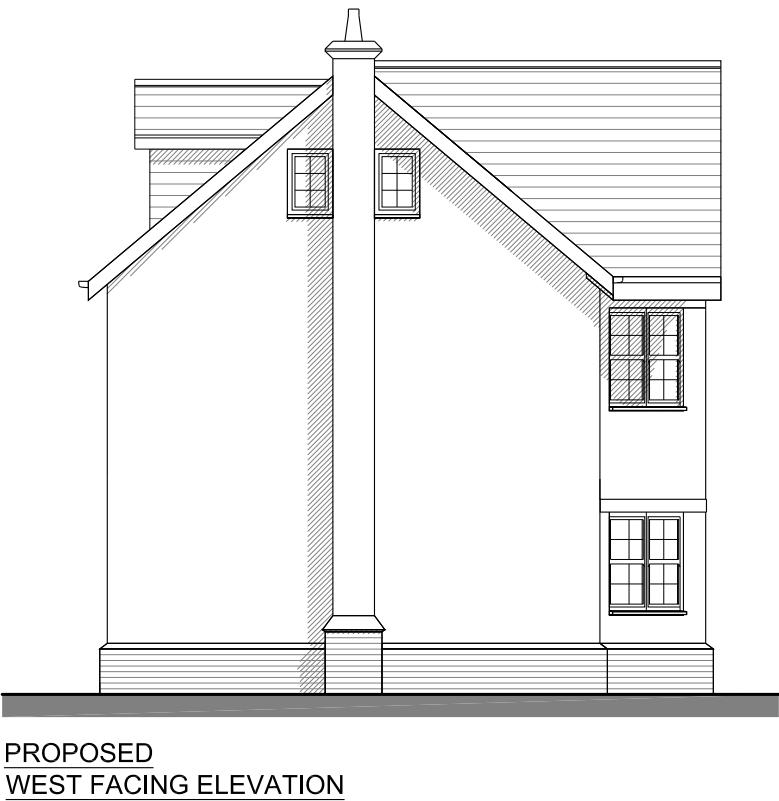


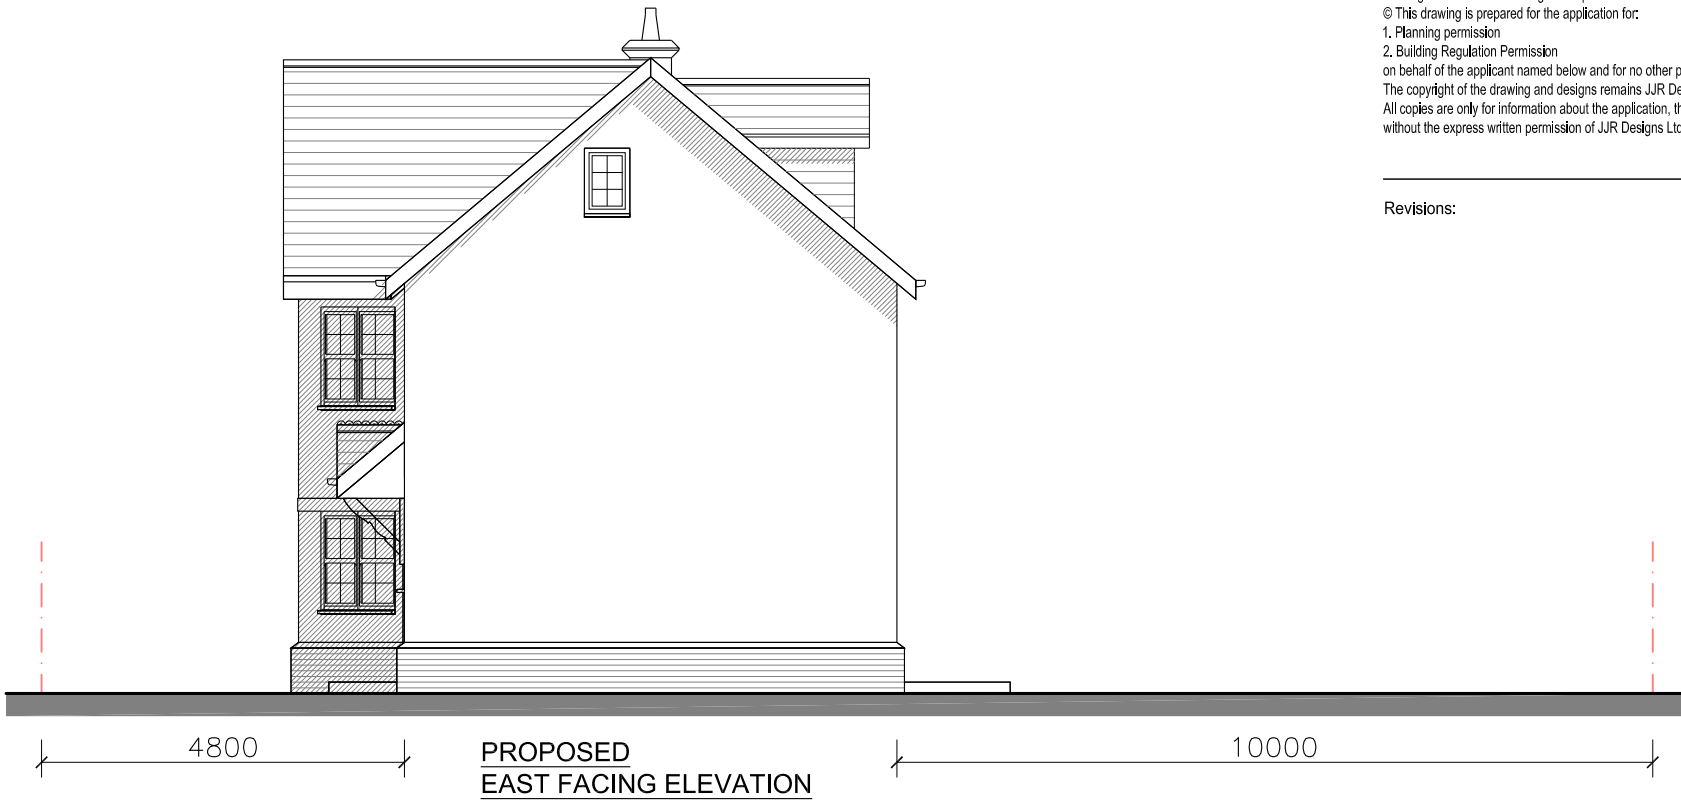

JJR DESIGNS Limited

Figured dimensions only are to be used. All dimensions to be checked on site. Differences between drawings and between drawings and specification or bills of quantities to be reported to JJR Designs Ltd  
© This drawing is prepared for the application for:  
1. Planning permission  
2. Building Regulation Permission  
on behalf of the applicant named below and for no other purpose.  
The copyright of the drawing and designs remains JJR Designs Ltd.  
All copies are only for information about the application, they may not be used for any other purpose without the express written permission of JJR Designs Ltd.

Revisions:

REV A 20.01.2021 – DORMER ADDED TO NORTH ELEVATION. DRAWINGS UPDATED.



Suite 6a,  
Church House,  
94 Felpham Road  
Felpham  
West Sussex,  
PO22 7PG  
TEL: 01243 822081

Architectural  
Services  
Planning  
Building Regs  
On Site Supervision  
Landscape Design

e-mail: info@jjrdesigns.com

Client:  
REGENT PROPERTIES

Project:  
12 TENNYSON ROAD  
BOGNOR REGIS, PO21 2SB

Drawing Title:  
PROPOSED ELEVATIONS

Issue status:  
Outline proposals ☐ Production information ☐ Scheme design ☐  
Tender drawing ☐ Detail design ☐ Contract drawing ☐

|                 |                       |                |           |                   |
|-----------------|-----------------------|----------------|-----------|-------------------|
| Scale:<br>1:100 | Drawn:                | Checked:       | Approved: | Date:<br>NOV 2020 |
| Job No:<br>1305 | Drawing No:<br>PL 103 | Revision:<br>A |           |                   |

