



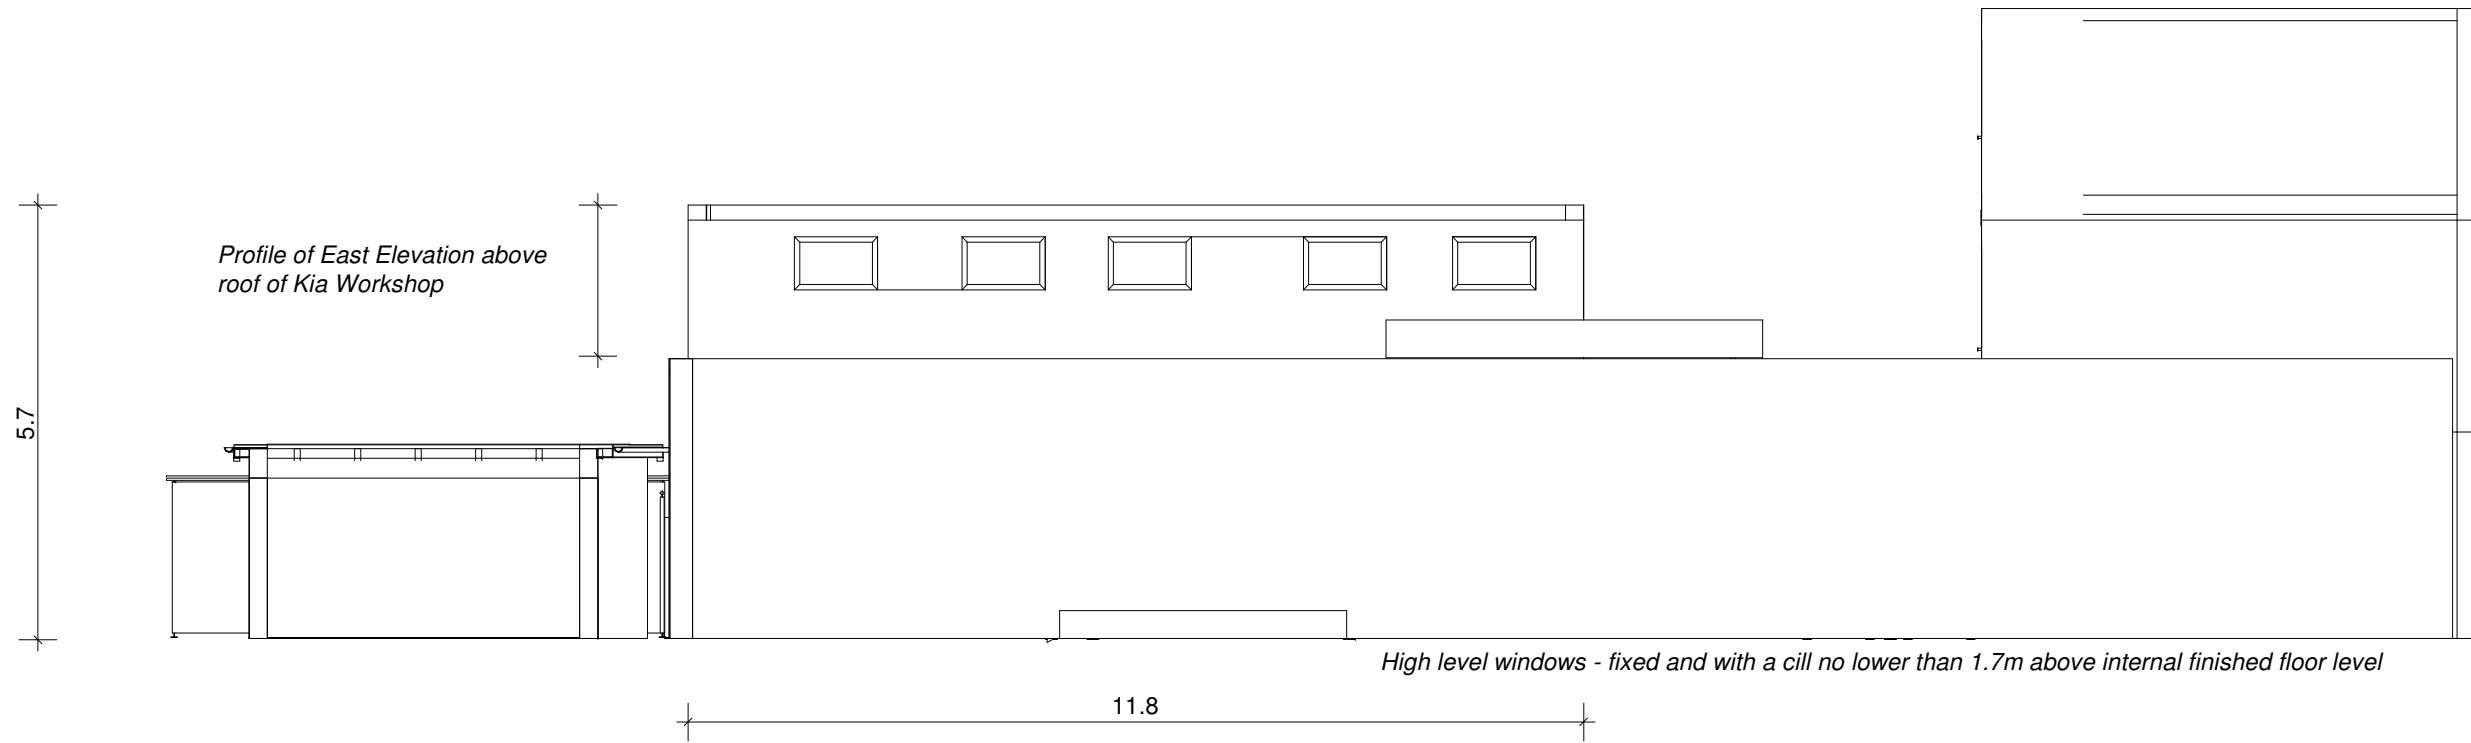

Copyright of Corbil Estates & Planning Ltd

Only to be scaled for planning purposes

All dimensions to be checked on-site

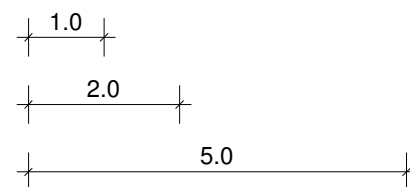

1:100 @ A3

Corbil Estates & Planning Ltd
Town Planning Consultants

www.corbilplanning.co.uk

Owner: MWG Properties Limited

Project: 73-75 Aldwick Road, PO21 2NW

Component: **Proposed East Elevation**

Note: Rev. B **Plan-No.:** CBL-1020235-P203

Scale: 1 : 100 **Date:** 16/12/2021