


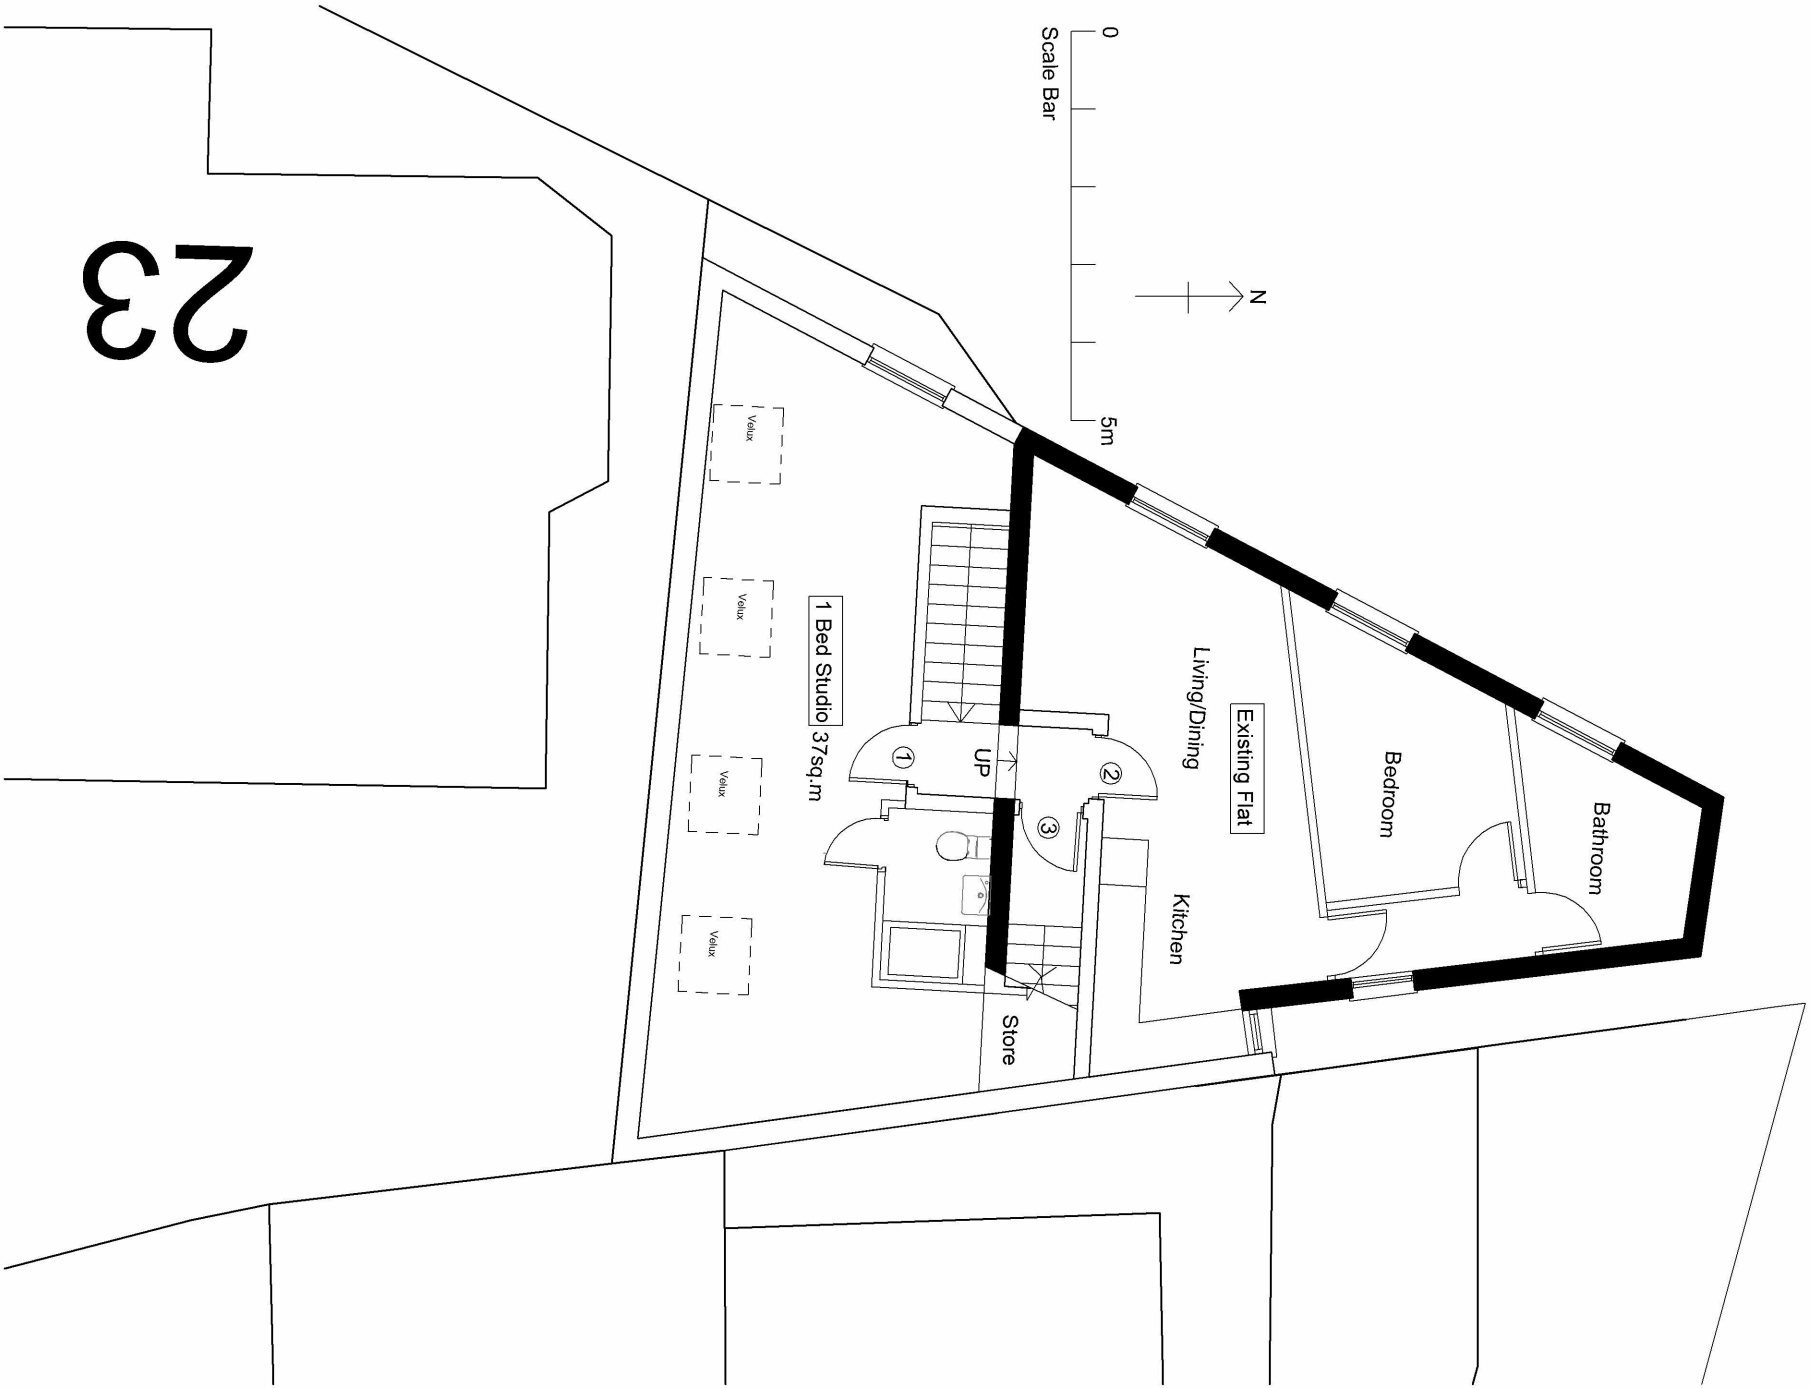

Proposed 1st Floor Plan



Proposed 2nd Floor Plan

project title	
1-2 Argyle Road, Bognor Regis	
drawing title	
Proposed 1st and 2nd Floor Plan	

date	project no.
08-2019	1810
scale	drawing no.
1:100@ A3	P02
status	revision no.
Planning	/

Guy Walker Architects
New Olives,
High Street,
Uckfield,
East Sussex
TN22 1QE.
Tel: 0779 9061715