


Site Plan Scale1:200

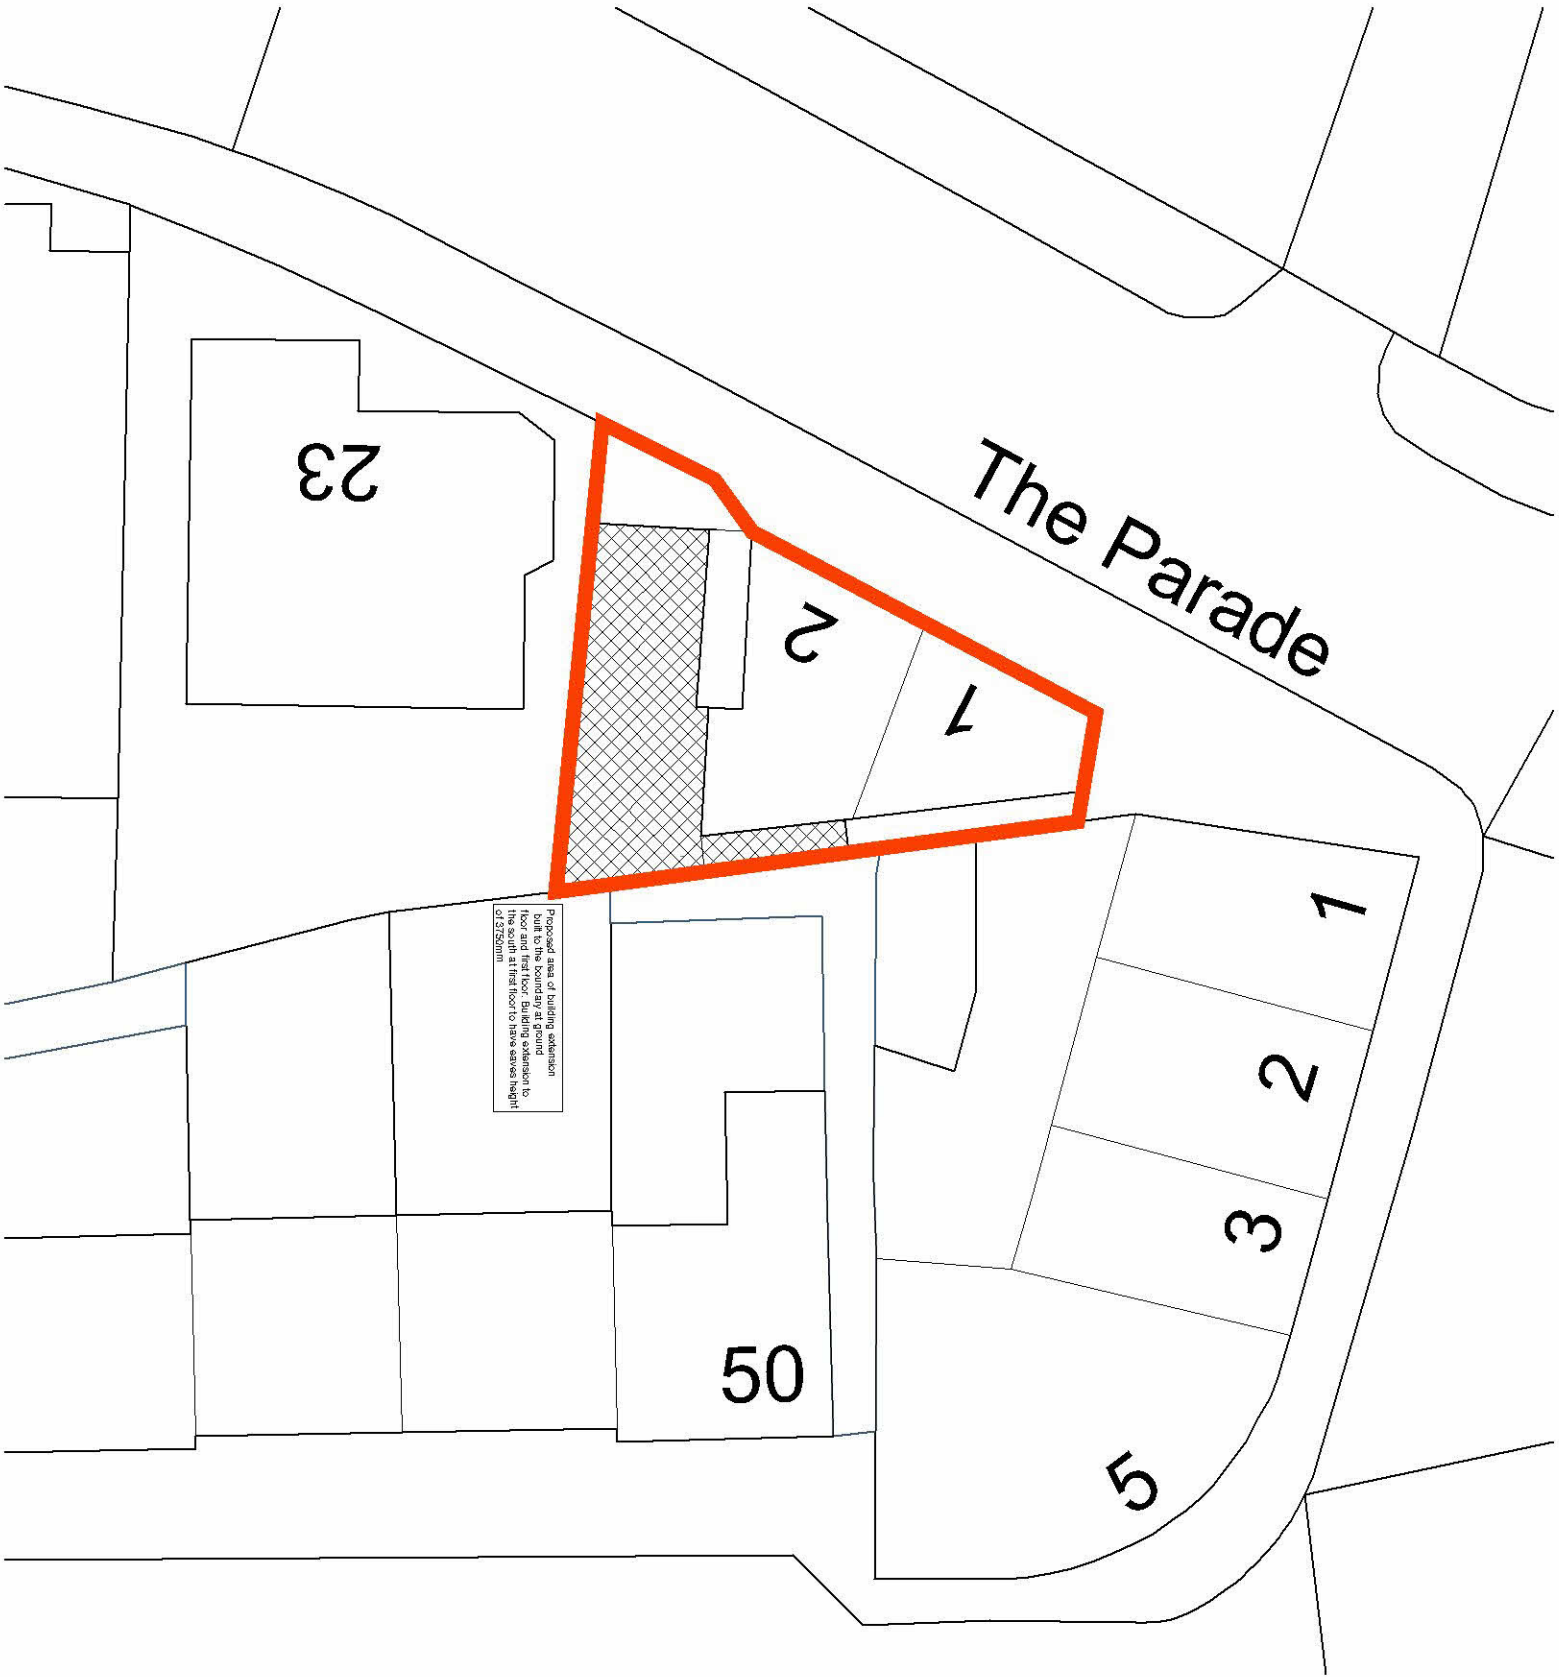

Location Plan Scale1:1250

Rev. B Proposed extension note amended Oct. 2019

project title	1-2 Argyle Road, Bognor Regis
drawing title	Proposed Location & Plan

date	08-2018	project no.	1810
scale	1:200@A3	drawing no.	PL00
status	1:1250@A3	revision no.	
Planning		B	

Guy Walker Architects
New Olives,
High Street,
Uckfield,
East Sussex
TN22 1QE.
Tel: 0779 9061715