


- Hard landscaping key
- Existing asphalt
 - Conservation flag paving
 - Plastic paving grid reinforcement with gravel fill
 - As above over 'no dig' cellular web root protection system, SUDS compliant granular sub-base filled, with railway sleepers or pinned kerbs to form edges.
- Soft landscaping key
- New trees
 - Existing trees to be retained
 - Existing trees to be felled
 - Grass/ soft landscaping
- Hedges to comprise: Hawthorn, Field Maple, Hazel, Blackthorn, Pedunculate Oak, Guelder Rose and Cornus, planted at a density of 5 trees per linear 3.93 metre

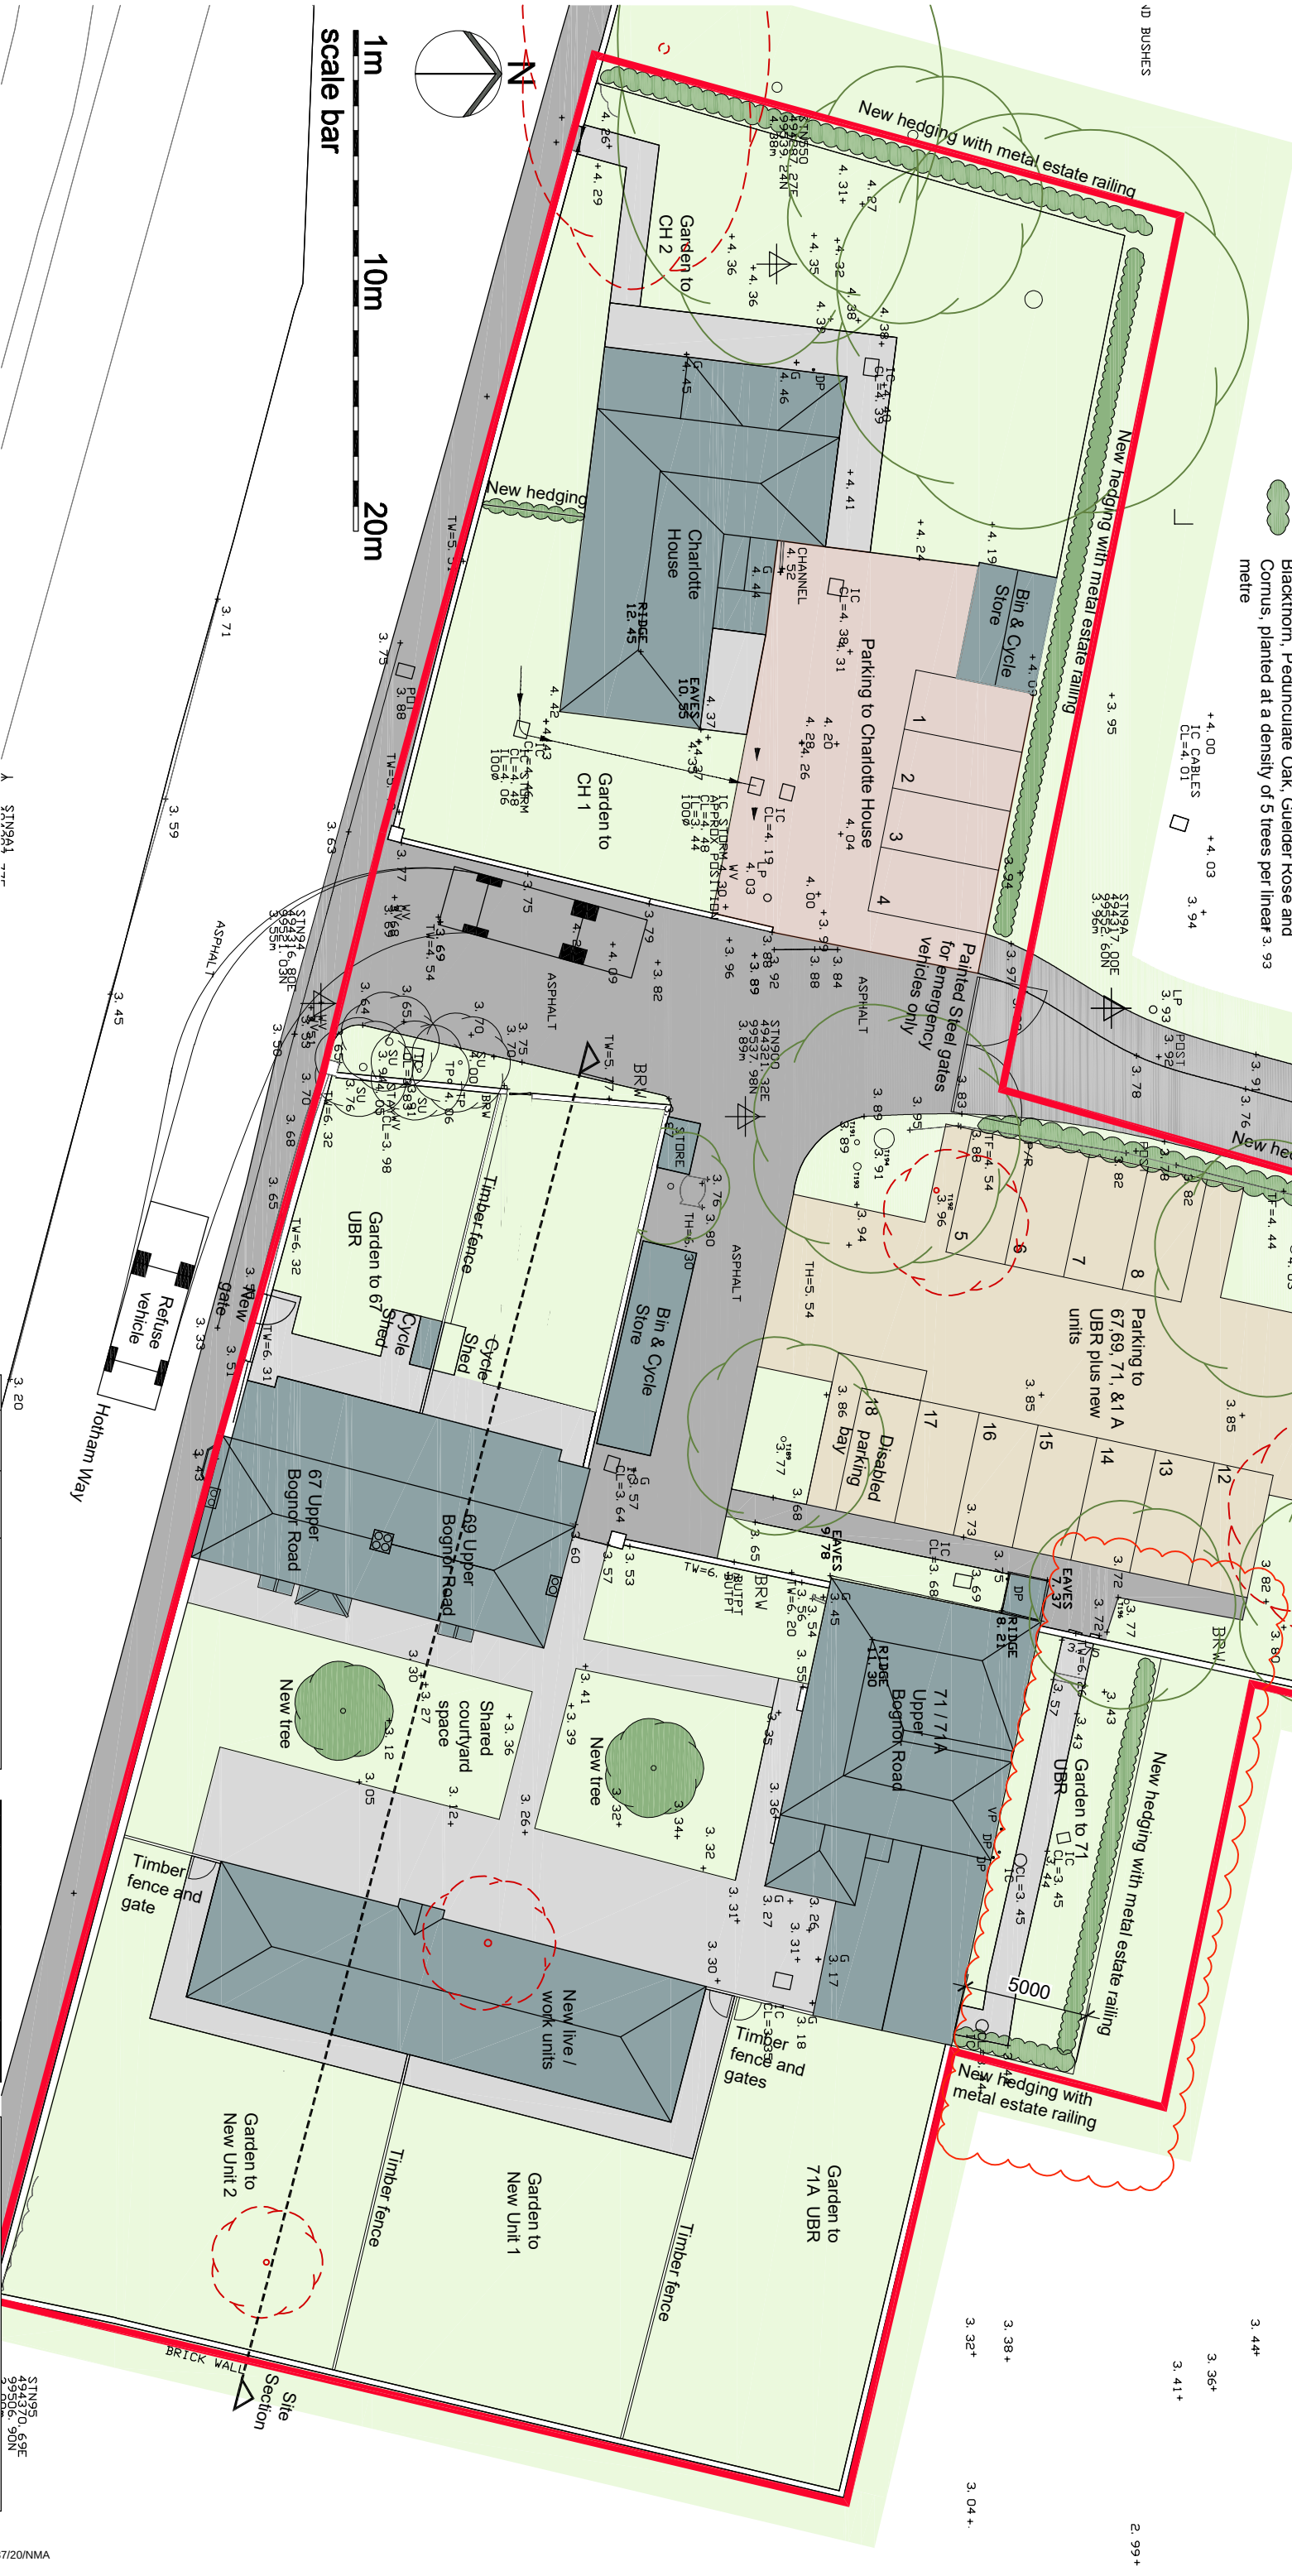

Rev	Date	DRN / CHD Amendments	PSM	Original red line boundary reinstated
D5	18-11-20	PSM		
D=Design I=Isender C=Construction SS=Superseded W=Withdrawn				

This drawing is the copyright of the Architects and must not be reproduced or used without their permission. Figured dimensions must be taken in preference to scaled dimensions and site dimensions are to be checked before work is put in hand

SAUNDERS ARCHITECTS is a trading name of SAUNDERS ARCHITECTS LLP Registered in England & Wales Registered No OC030748

SAUNDERS ARCHITECTS
SOUTHAMPTON COVENTRY

Wide Park Station Road Over Southampton SO51 6AG
Telephone: 023 80811861 Facsimile: 023 80811969
mail@saunders-architects.co.uk www.saunders-architects.co.uk

University of Chichester
Upper Bognor Road Residential Redevelopment
Drawing
Site Plan Proposed

Scale @ A3
1:250

Drawing no.
5542-100-D5