






Front Elevation

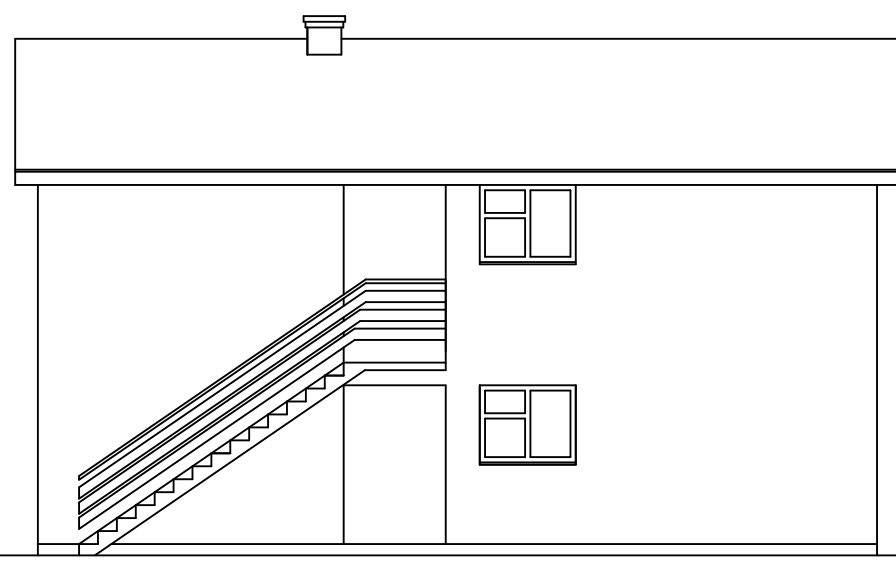


Side Elevation

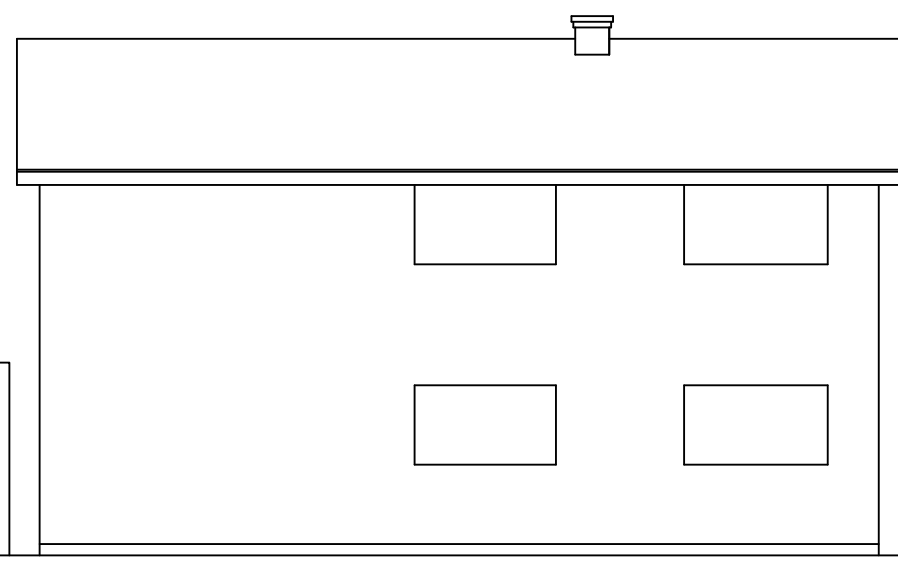


Side Elevation

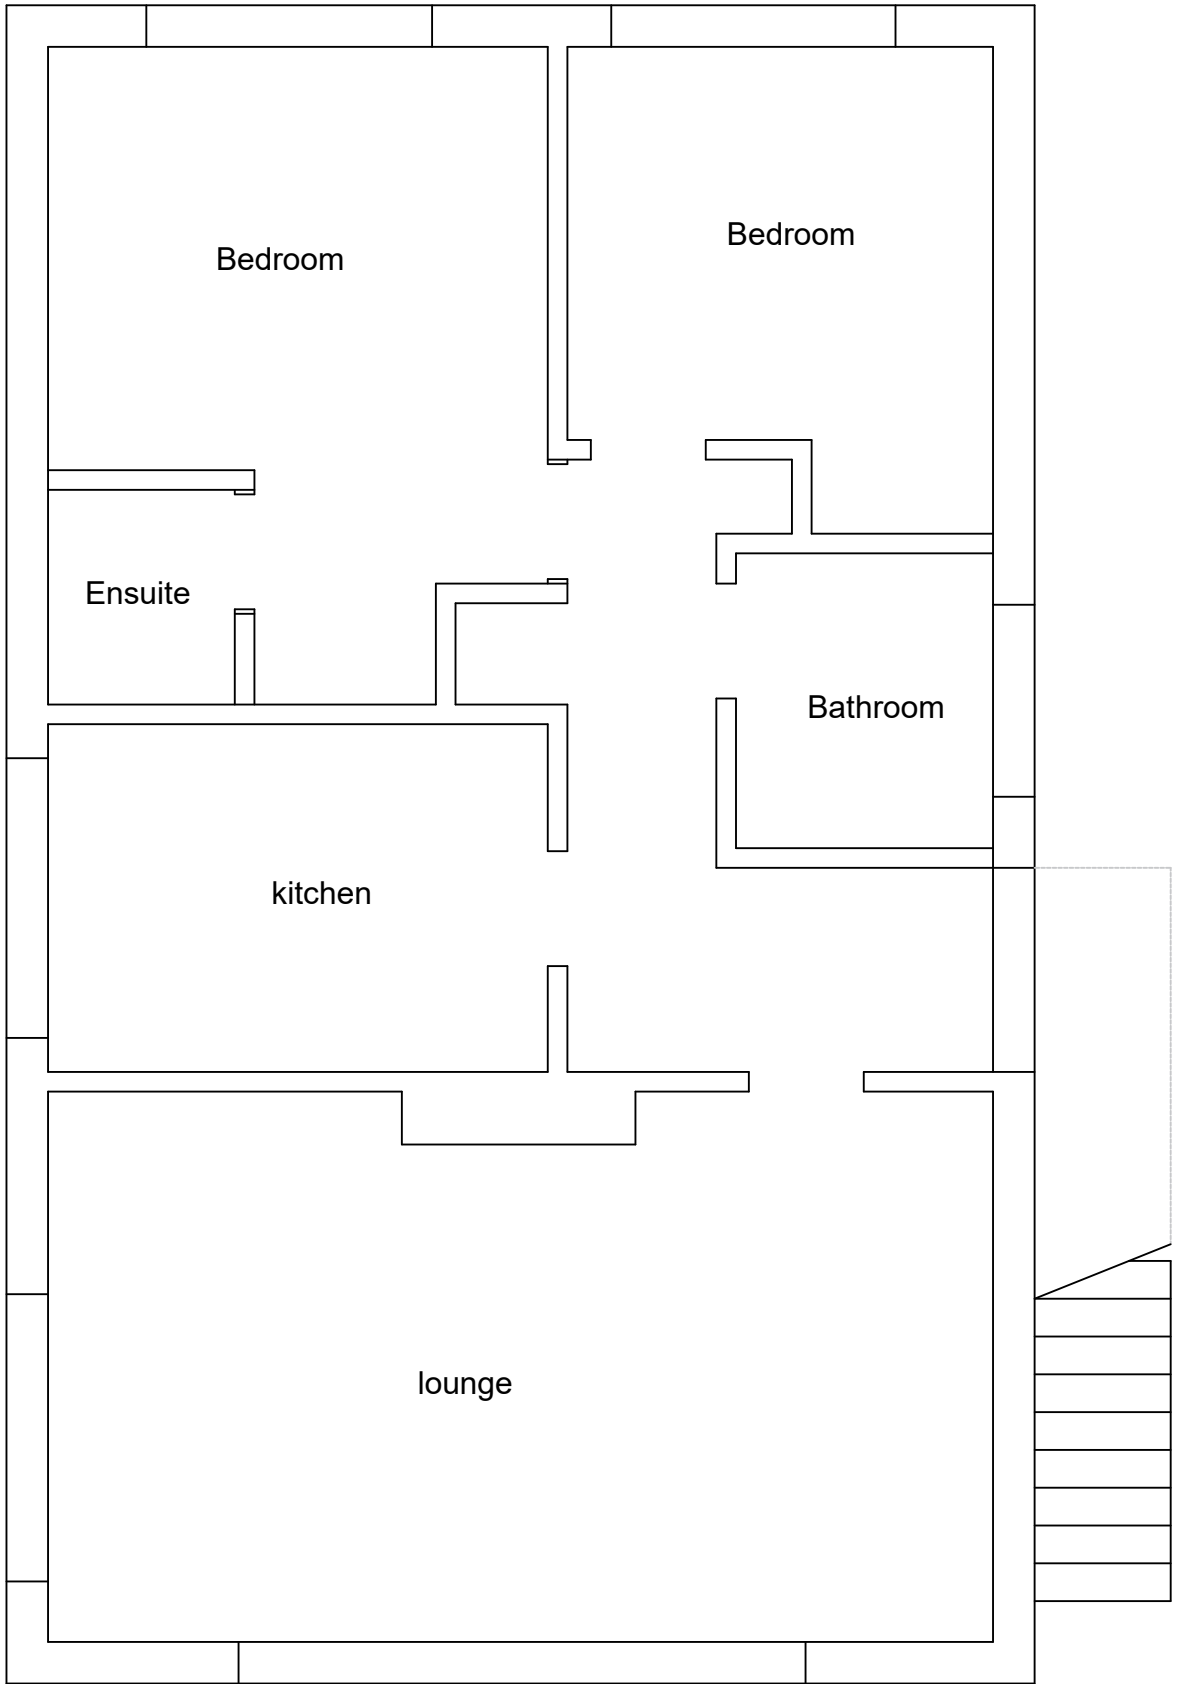


Ground Floor Plan

 


Garages

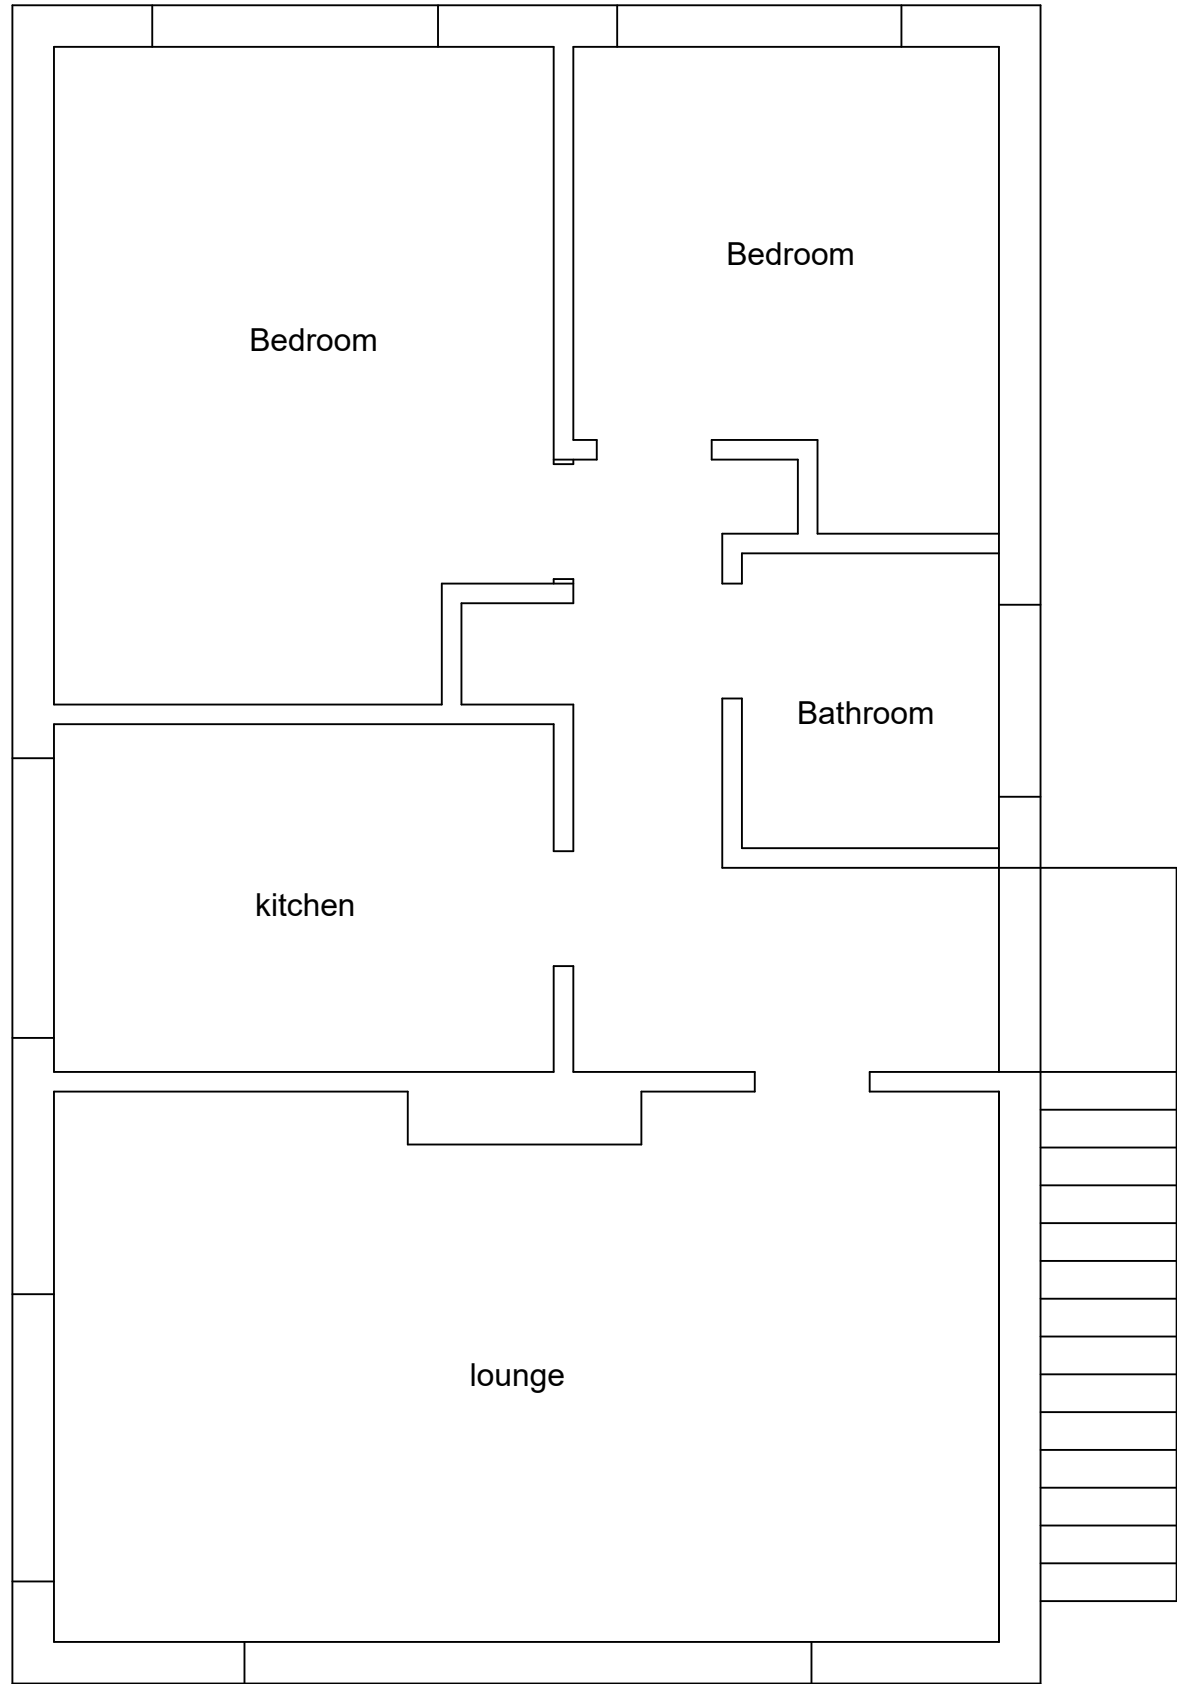

First Floor Plan

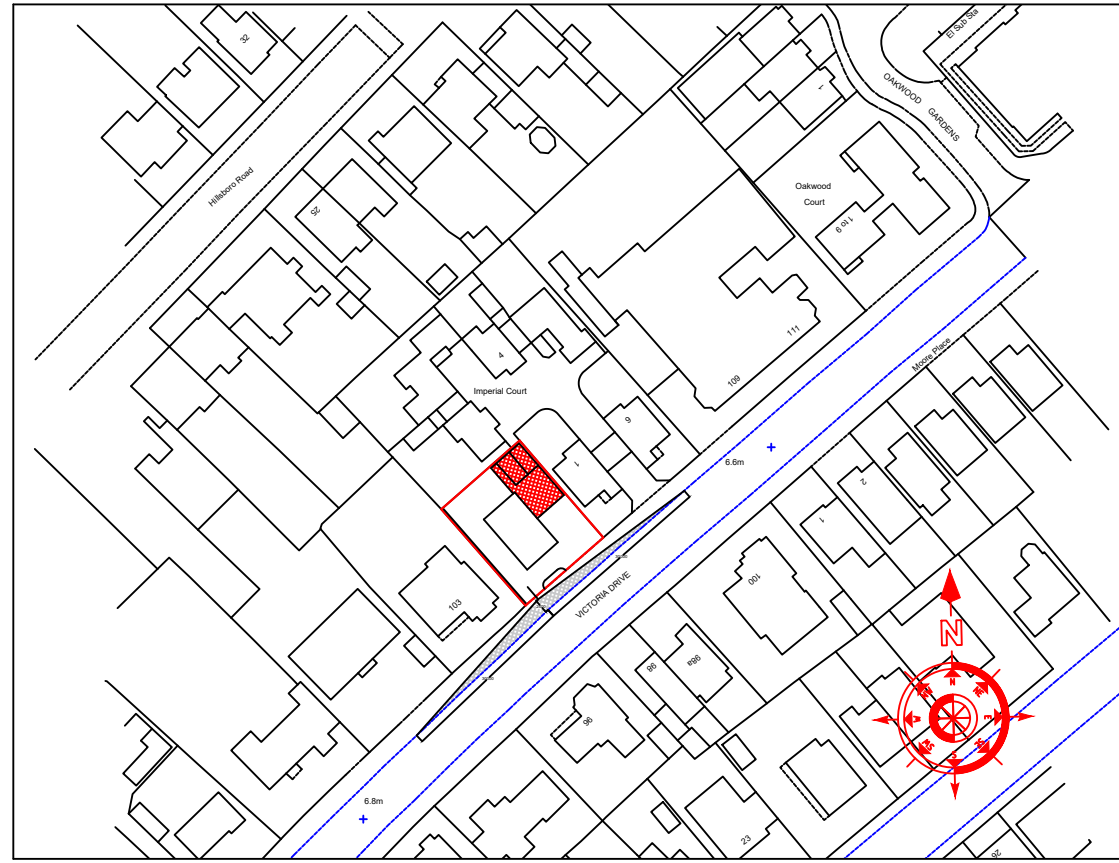

Location Plan 1 : 1250

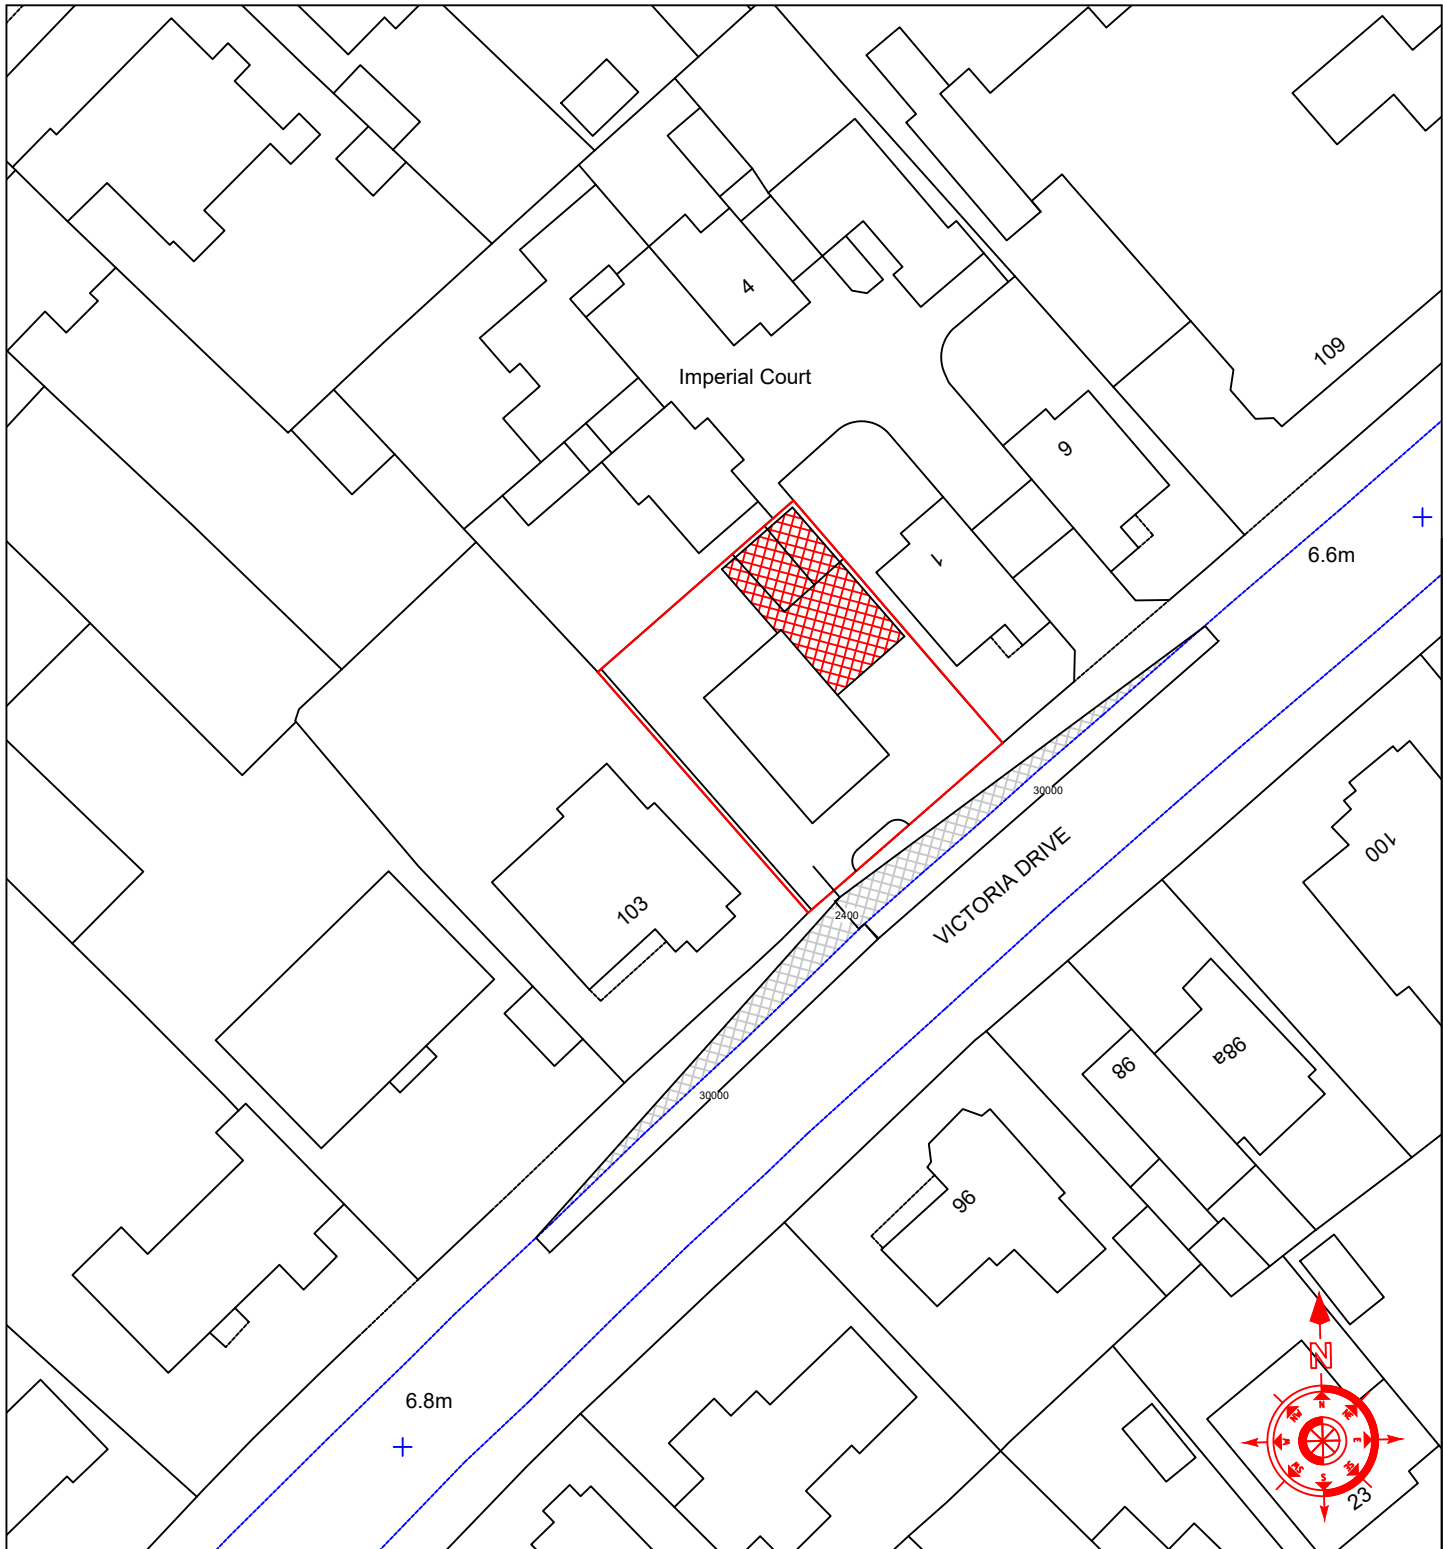

Block plan 1 : 500

General Notes

No.	Revision/Issue	Date

Firm Name and Address
Orchard Enterprises Southern Ltd 32 Dorset Road Bognor Regis West Sussex PO21 2DU Tel 01243 868681 Mob 07740 516328

Project Name and Address
Existing plans and elevations at : 105 Victoria Drive Bognor Regis West Sussex

Project Proposed plans and elevations	Sheet 1
Date 4th July 2019	
Scale 1 : 100	