



Rear Elevation




Photographic Street Scene



Number 103



Number 105

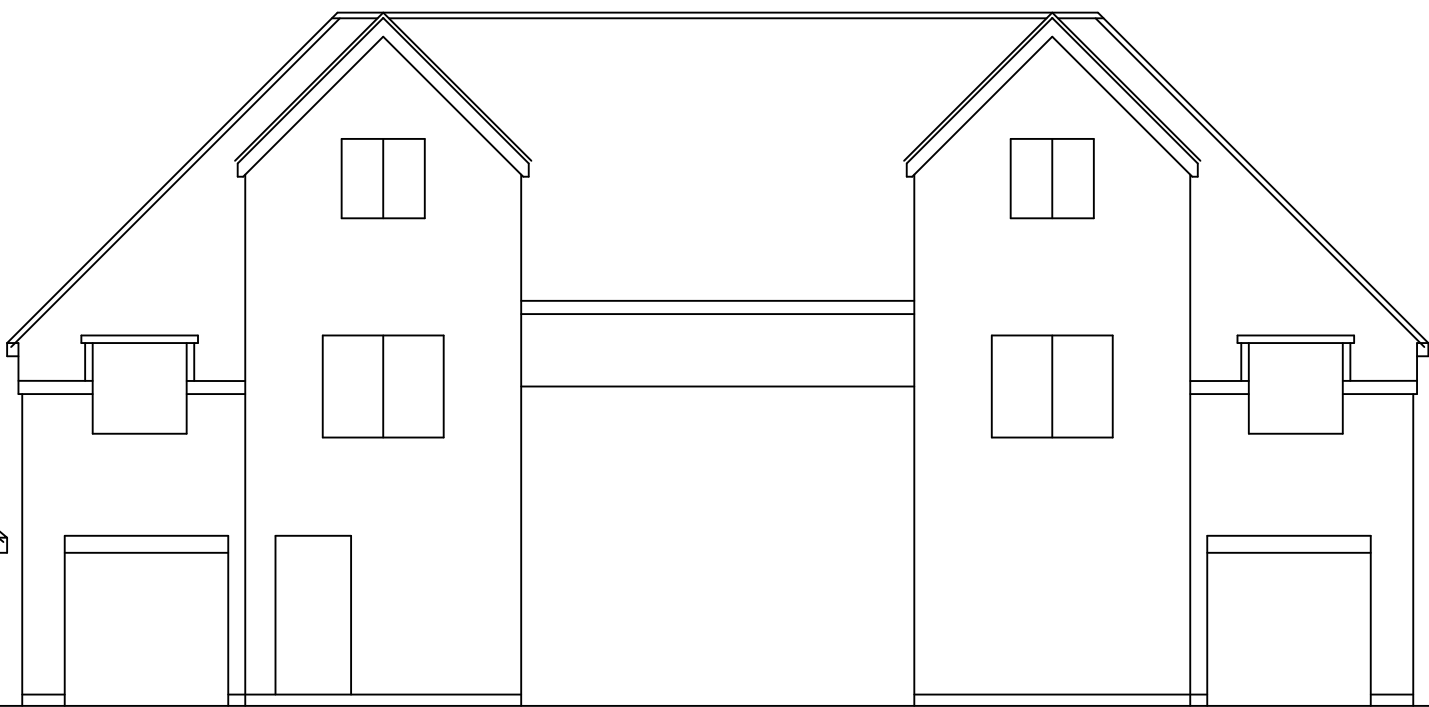


Imperial Court



Number 103



Number 105
Proposed Street Scene

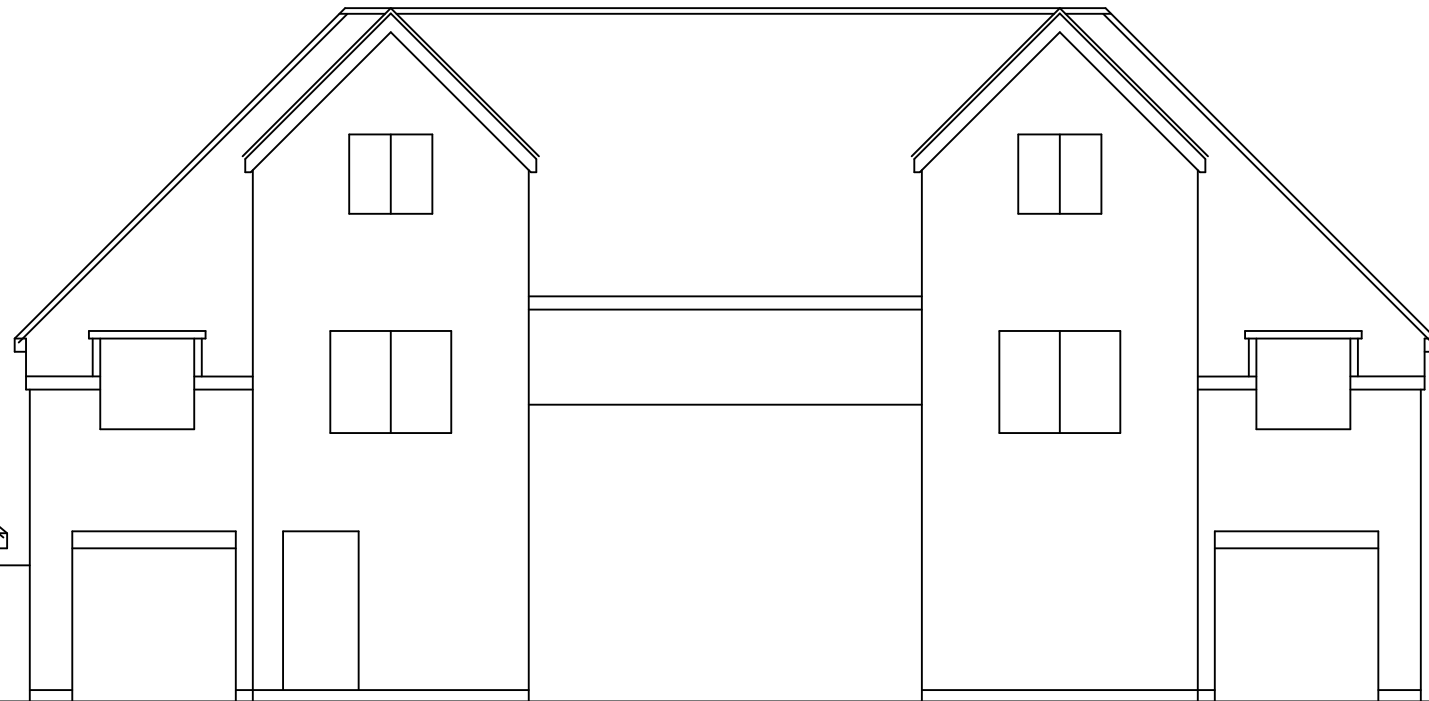

Imperial Court

General Notes

No.	Revision/Issue	Date

Firm Name and Address
Orchard Enterprises Southern Ltd
32 Dorset Road
Bognor Regis
West Sussex
PO21 2DU
Tel 01243 868681
Mob 07740 516328

Project Name and Address
existing and Proposed street scene at:
105 Victoria Drive
Bognor Regis
West Sussex

Project Proposed plans and elevations	Sheet
Date 9th September 2019	3
Scale 1:100 & 1:50	