




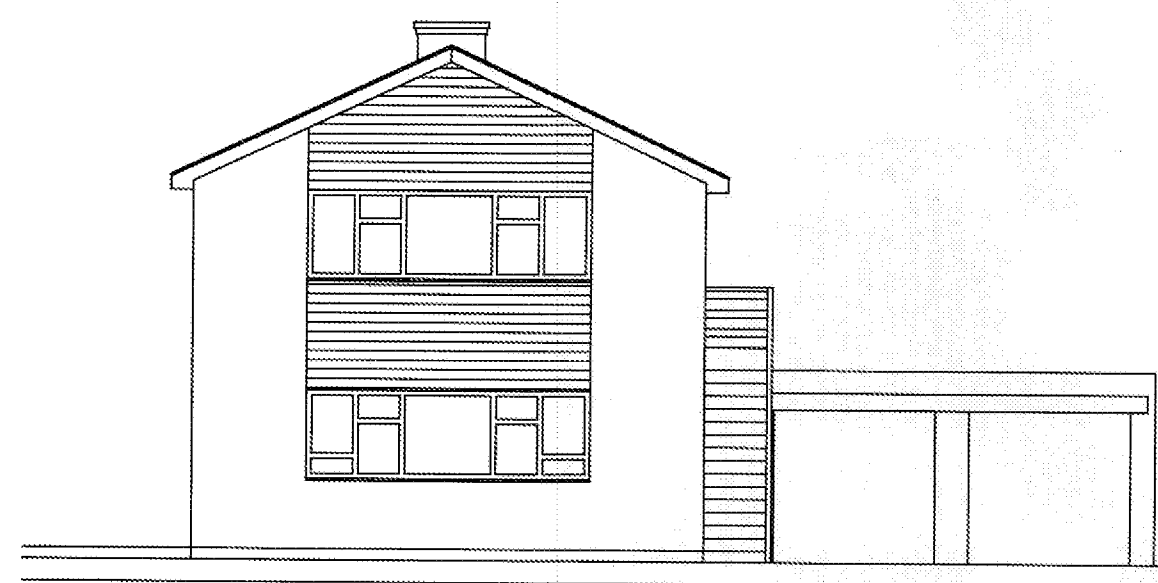


Front Elevation

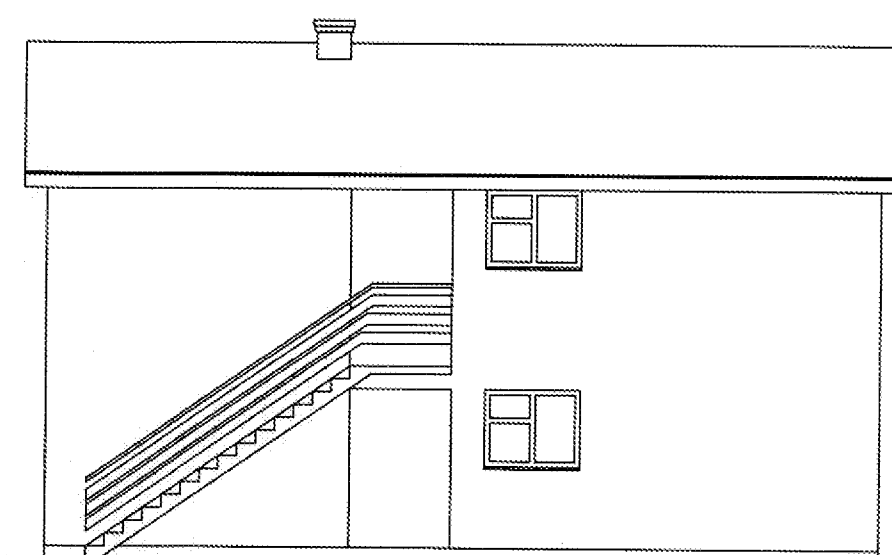


Side Elevation

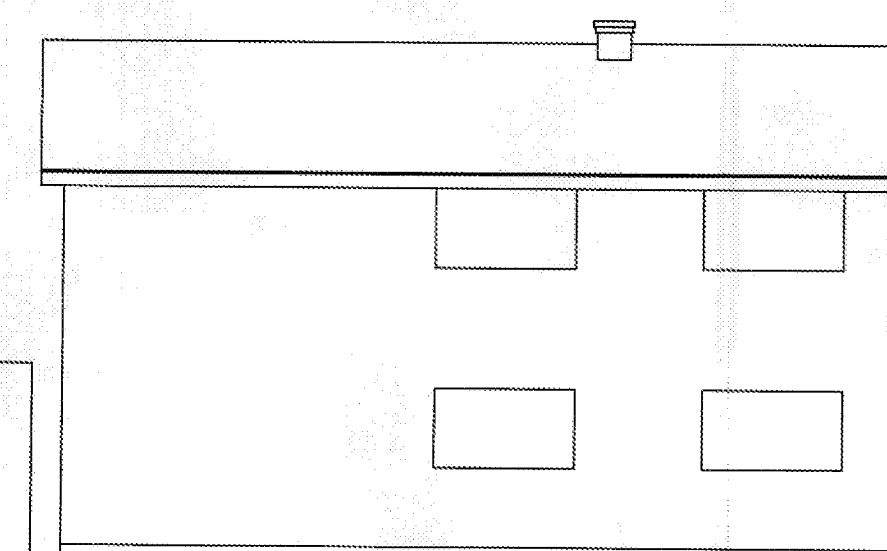


Side Elevation

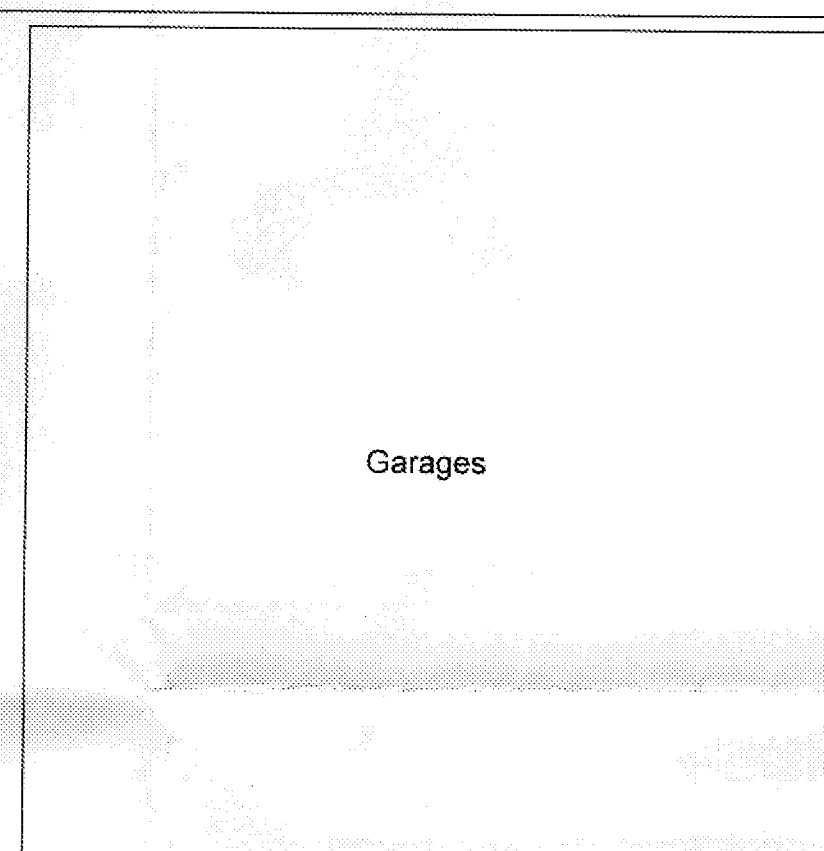


Garages

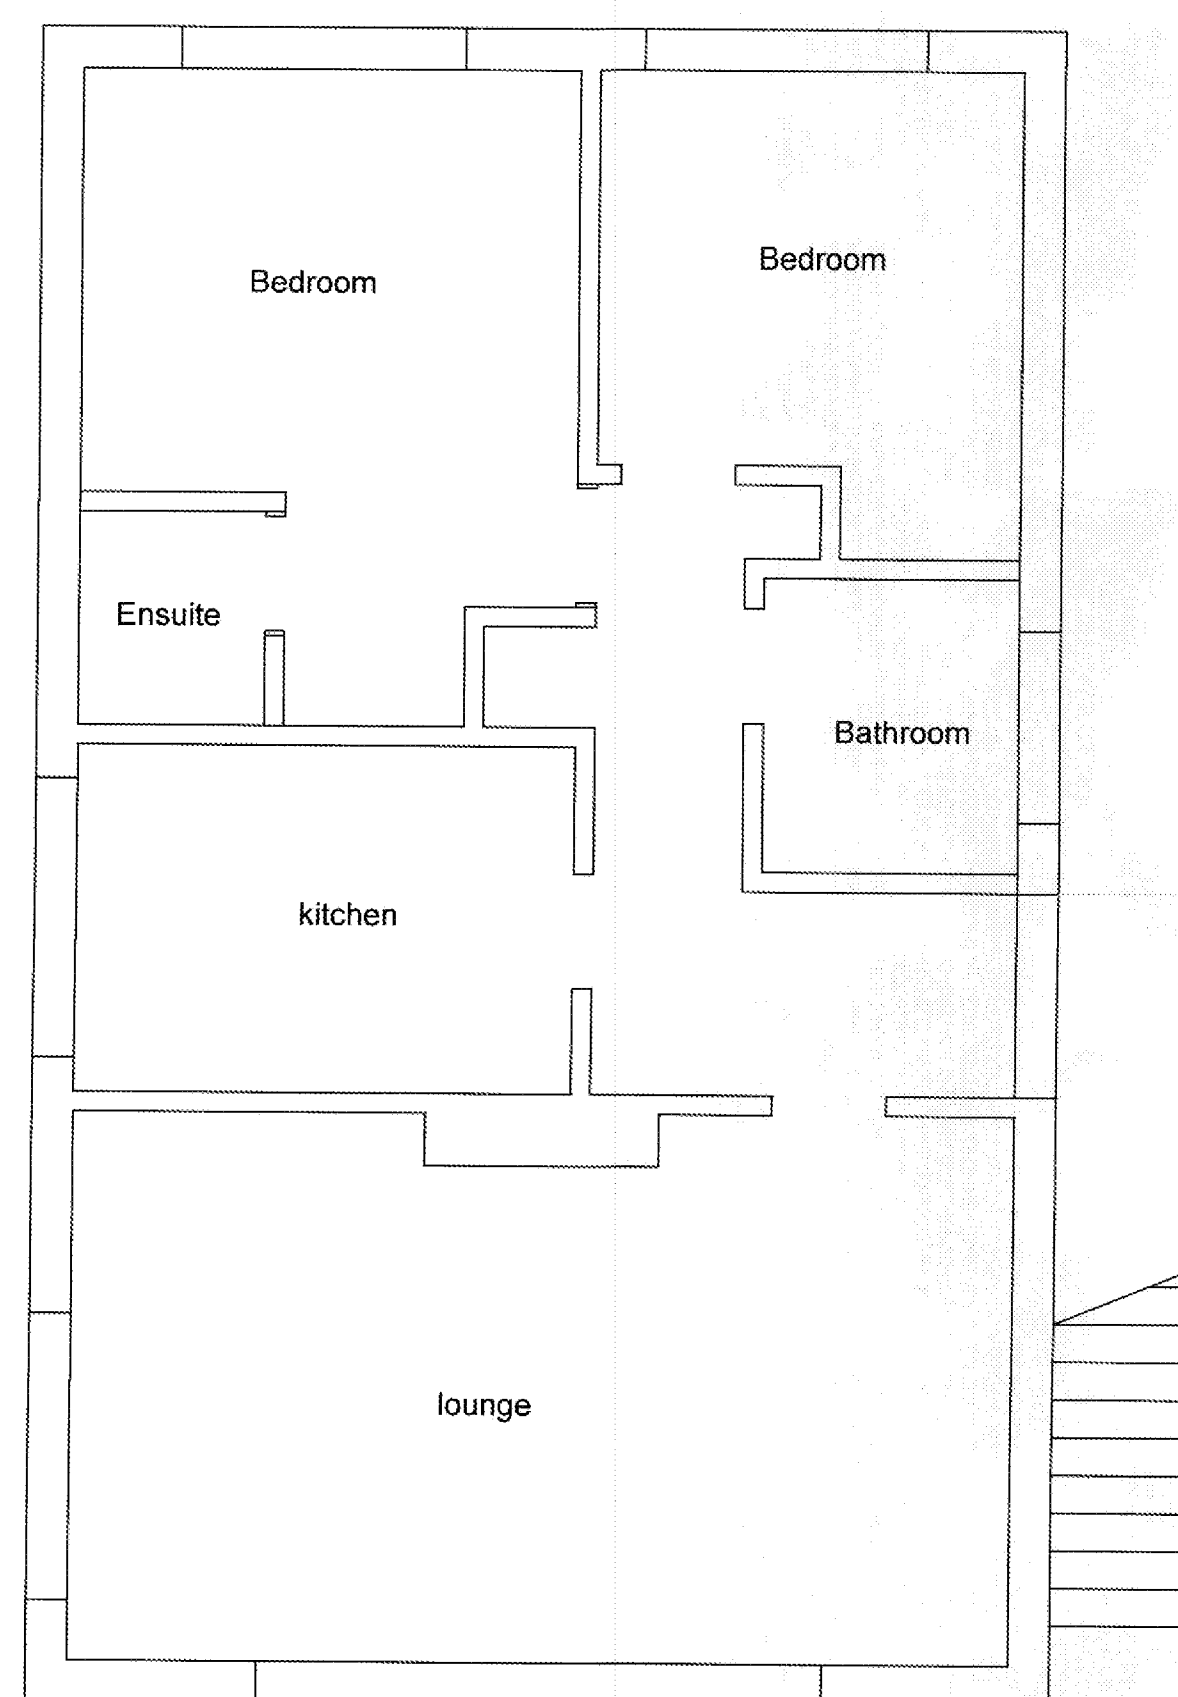

Ground Floor Plan

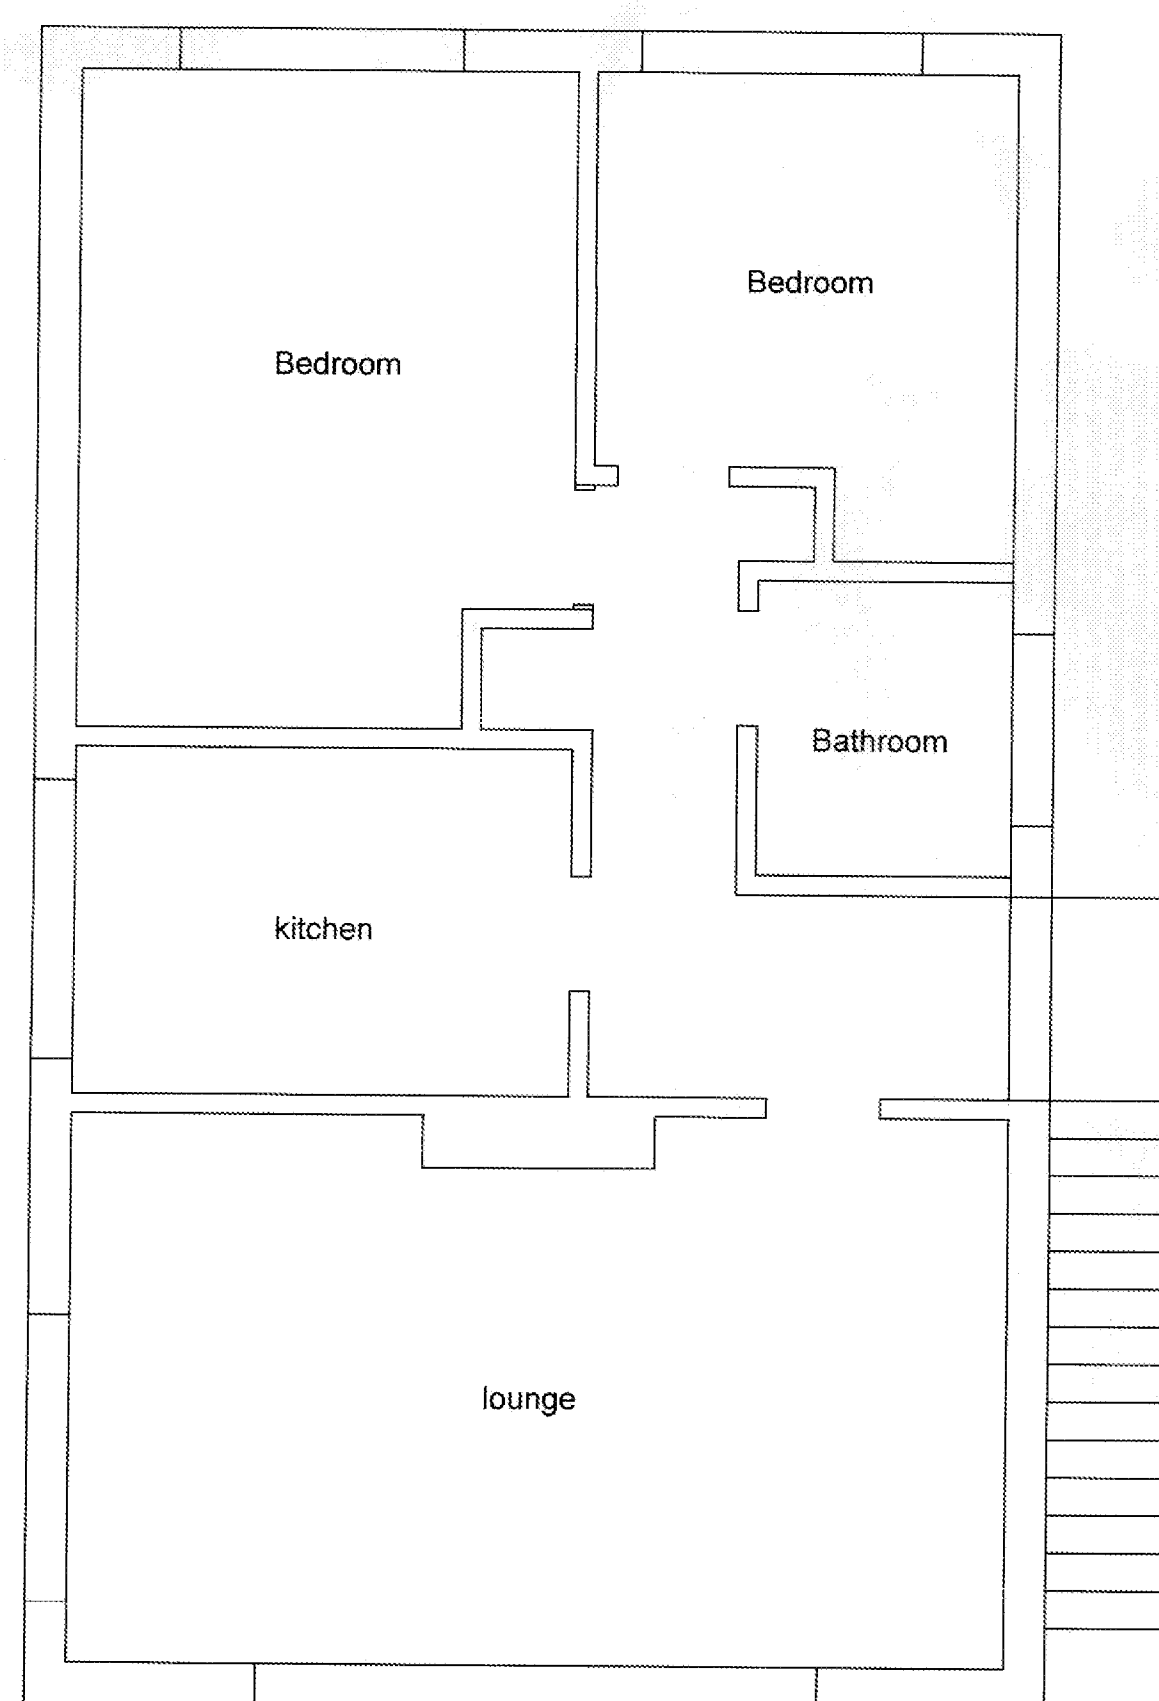

First Floor Plan

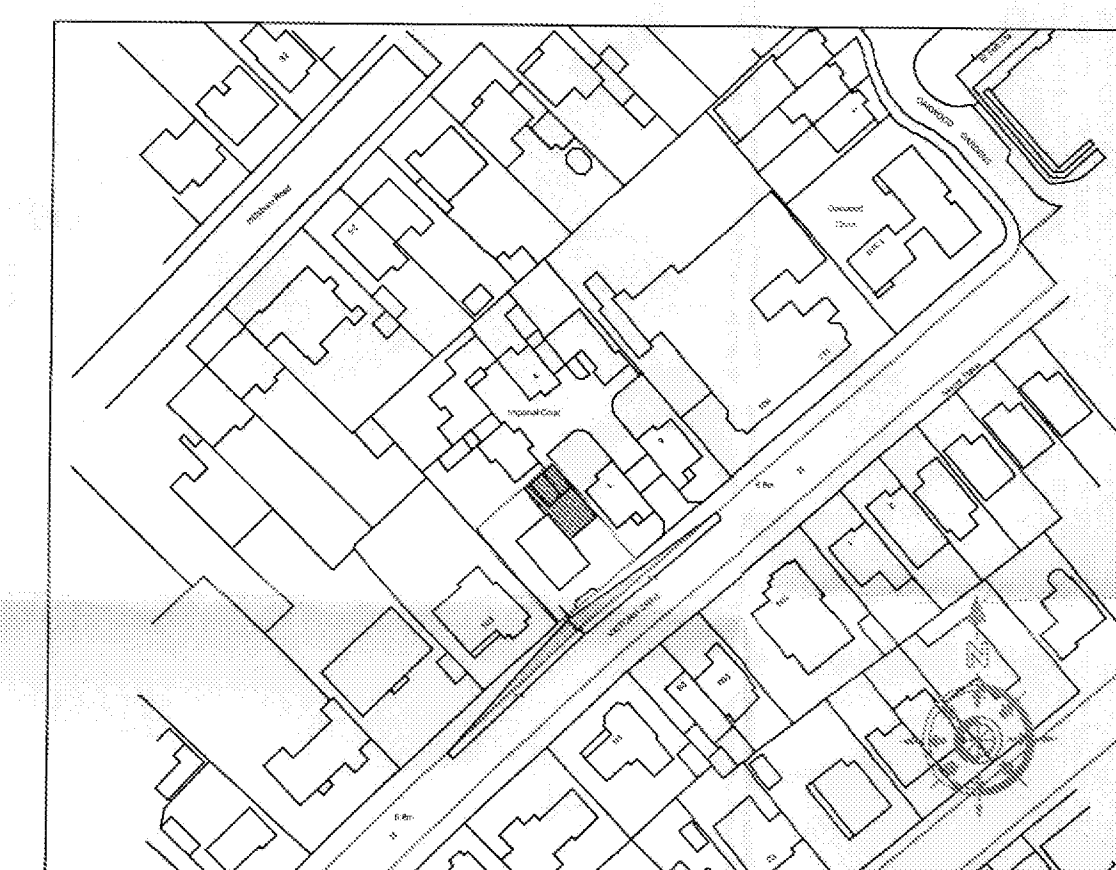

Location Plan 1 : 1250



Block plan 1 : 500

General Notes

No.	Revision/Issue	Date

Firm Name and Address
Orchard Enterprises Southern Ltd
32 Dorset Road
Bognor Regis
West Sussex
PO21 2DU
Tel 01243 868881
Mob 07740 516328

Project Name and Address
Existing plans and elevations at :
105 Victoria Drive
Bognor Regis
West Sussex

Project Proposed plans and elevations	Sheet
Date 4th July 2019	1
Scale 1 : 100	