

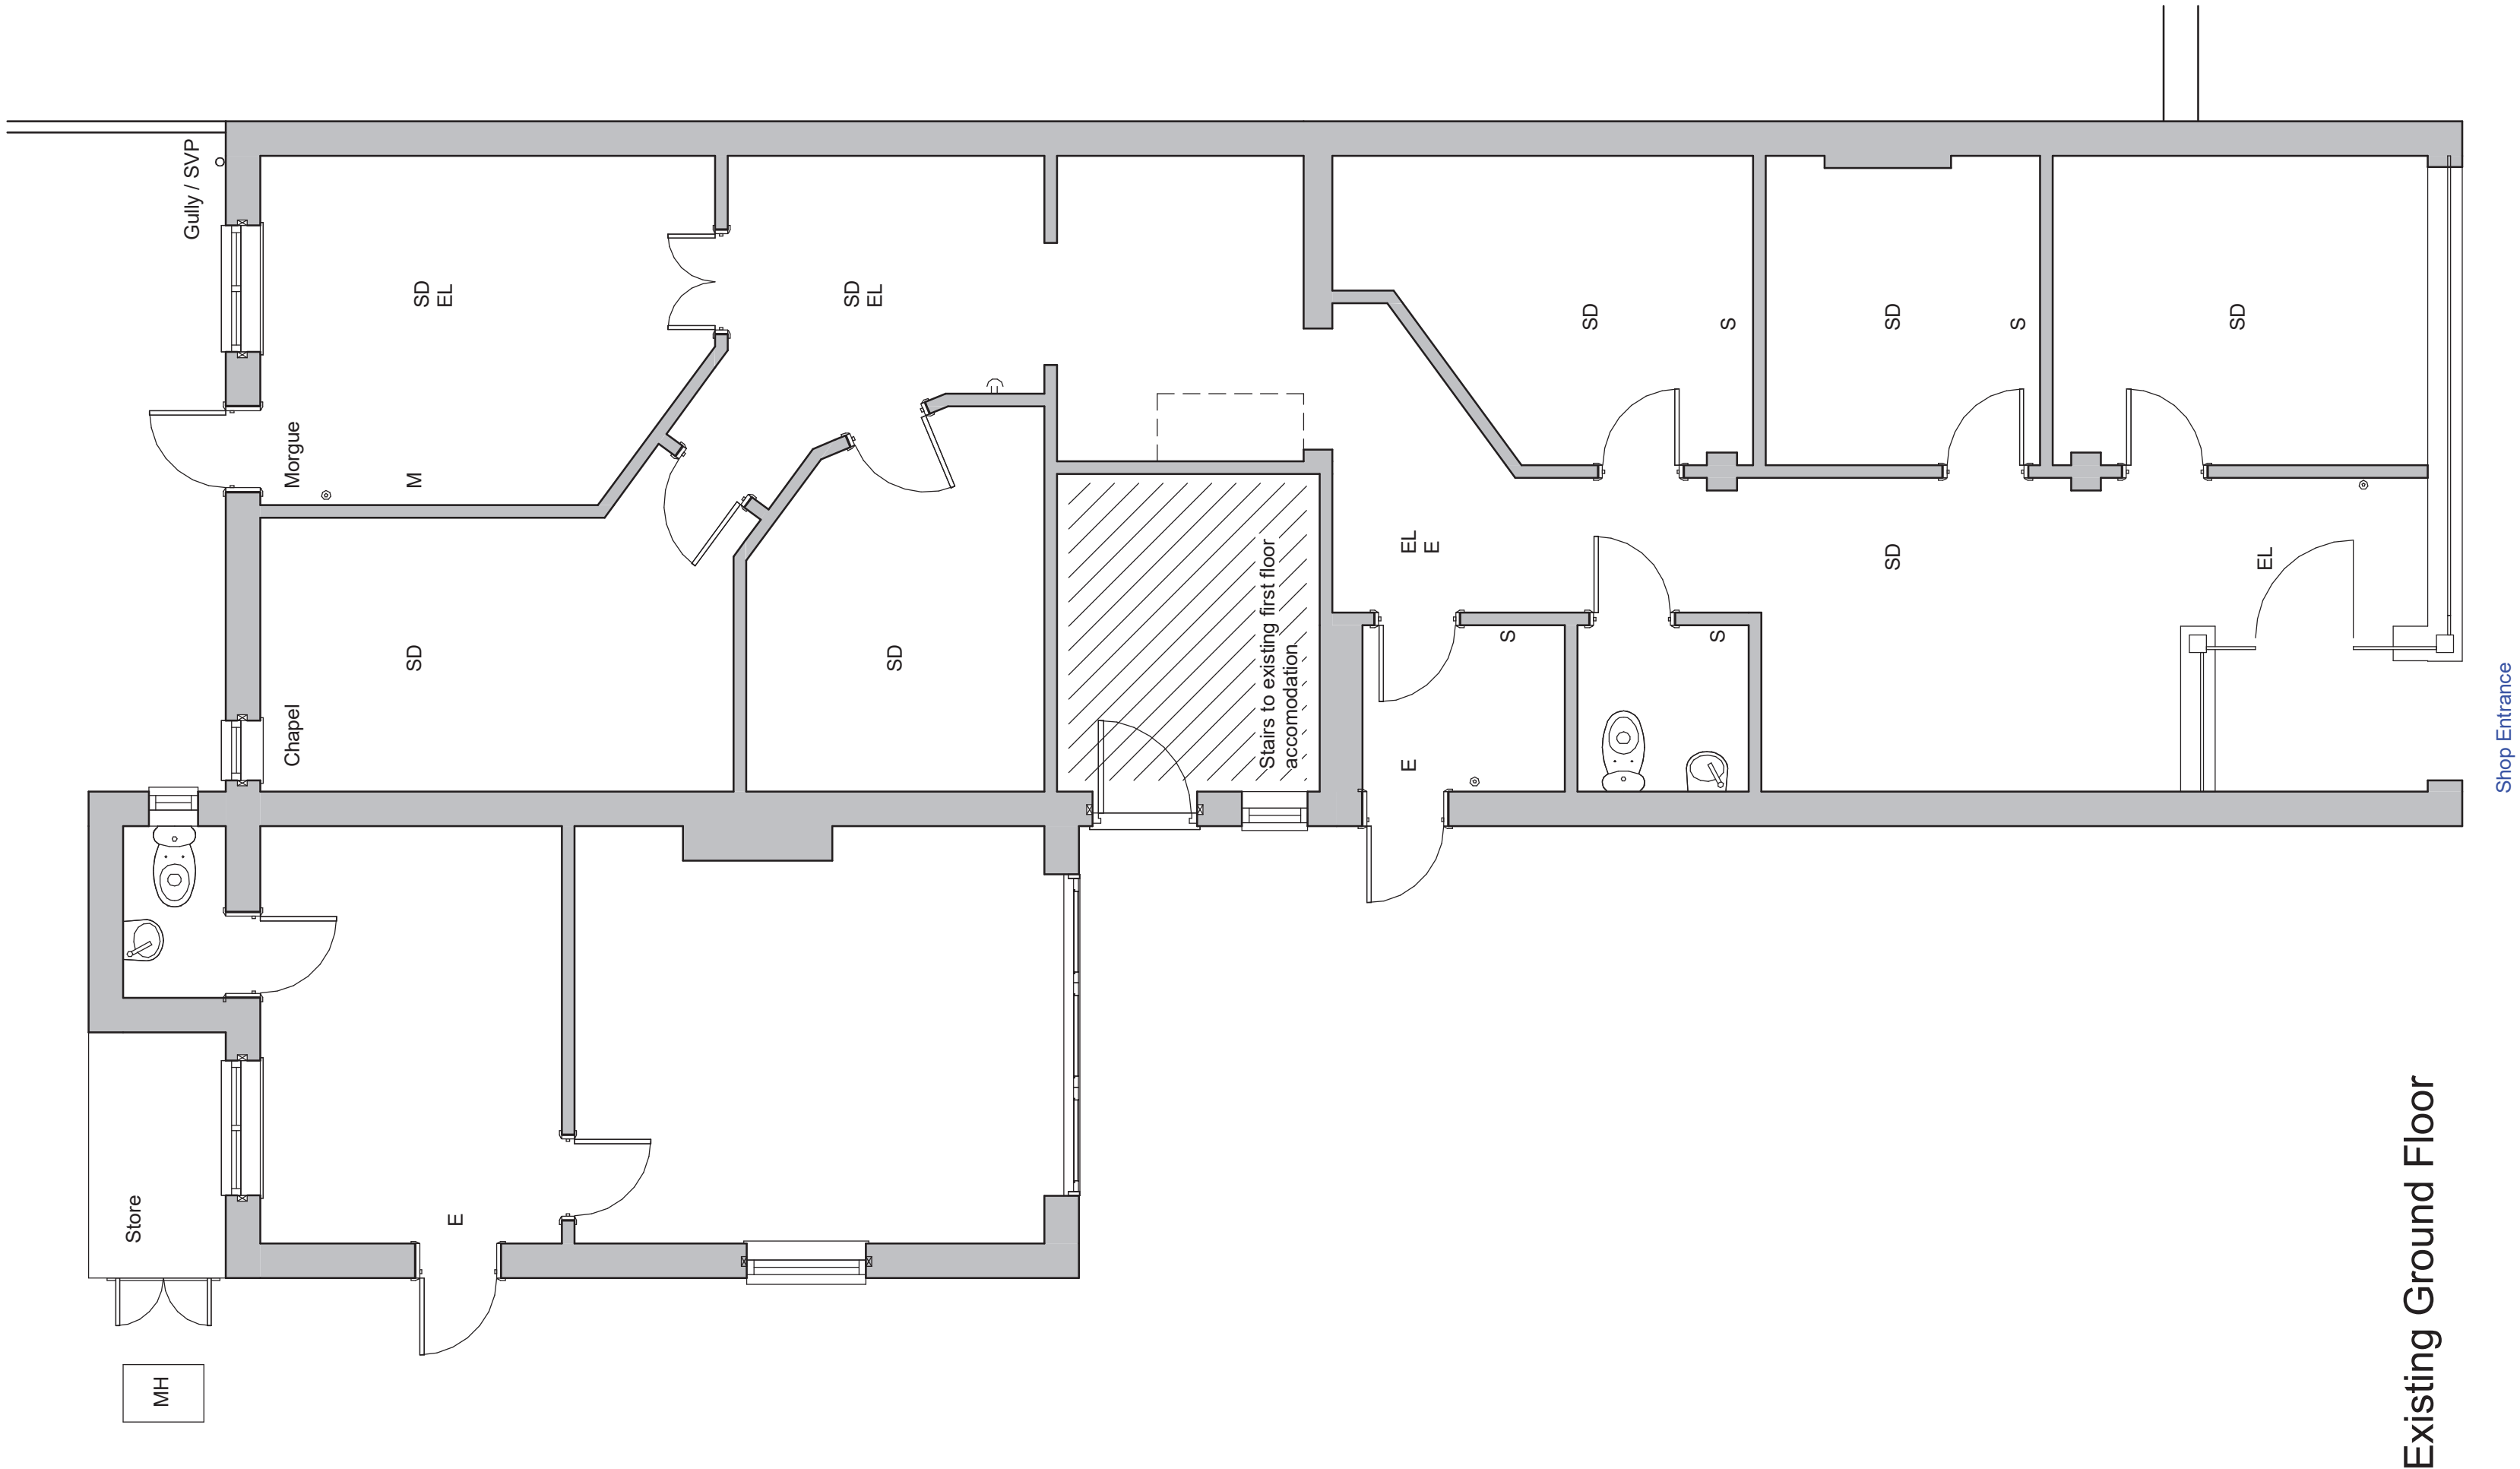
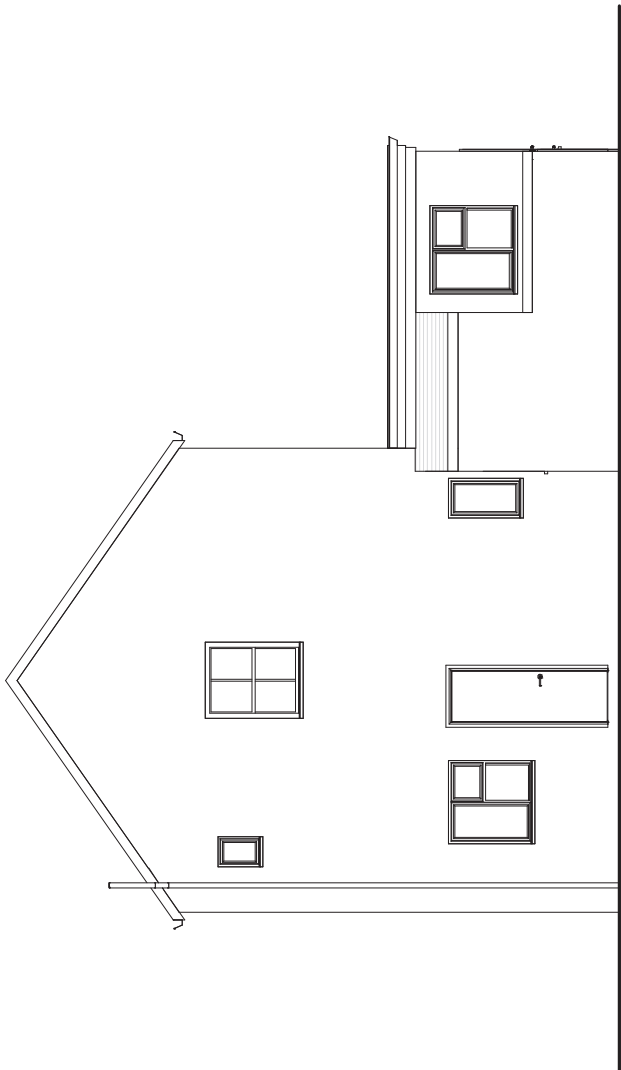


Existing Rear Elevation

 

Existing Ground Floor

Revisions

 

Materials

Drawing Number	2021/215	Sheet	1 of 2
Size	A1	Scale	1:50 1:100
Project	Existing and Proposed Details October 2021		
Job Title	7-7A Canada Grove, Bognor Regis PO21 1DW		
Do Not scale from this drawing except for planning as photocopies will be subject to distortion Drawings to be read in conjunction with all other Designers and structural engineers contract drawings and specifications. Any discrepancies must be brought to the attention of the Designer immediately. The contractor must verify all dimensions by site measurement before ordering materials or manufacturing components Substitute materials and products to those named will be acceptable if proven to be of equal or higher performance and not in conflict with other elements			

M.J.Humphrey
Ltd



Mel Humphrey MRICS, MBEng
28 Norrlease Drive
Hove, Brighton
East Sussex
BN3 8PQ
Me@mjhumphrey.co.uk
07701055162

Adam Humphrey
230 Dominion Road
Lewes, Sussex
West Sussex
BN14 8JL
Adam@mjhumprey.co.uk
07812419142