


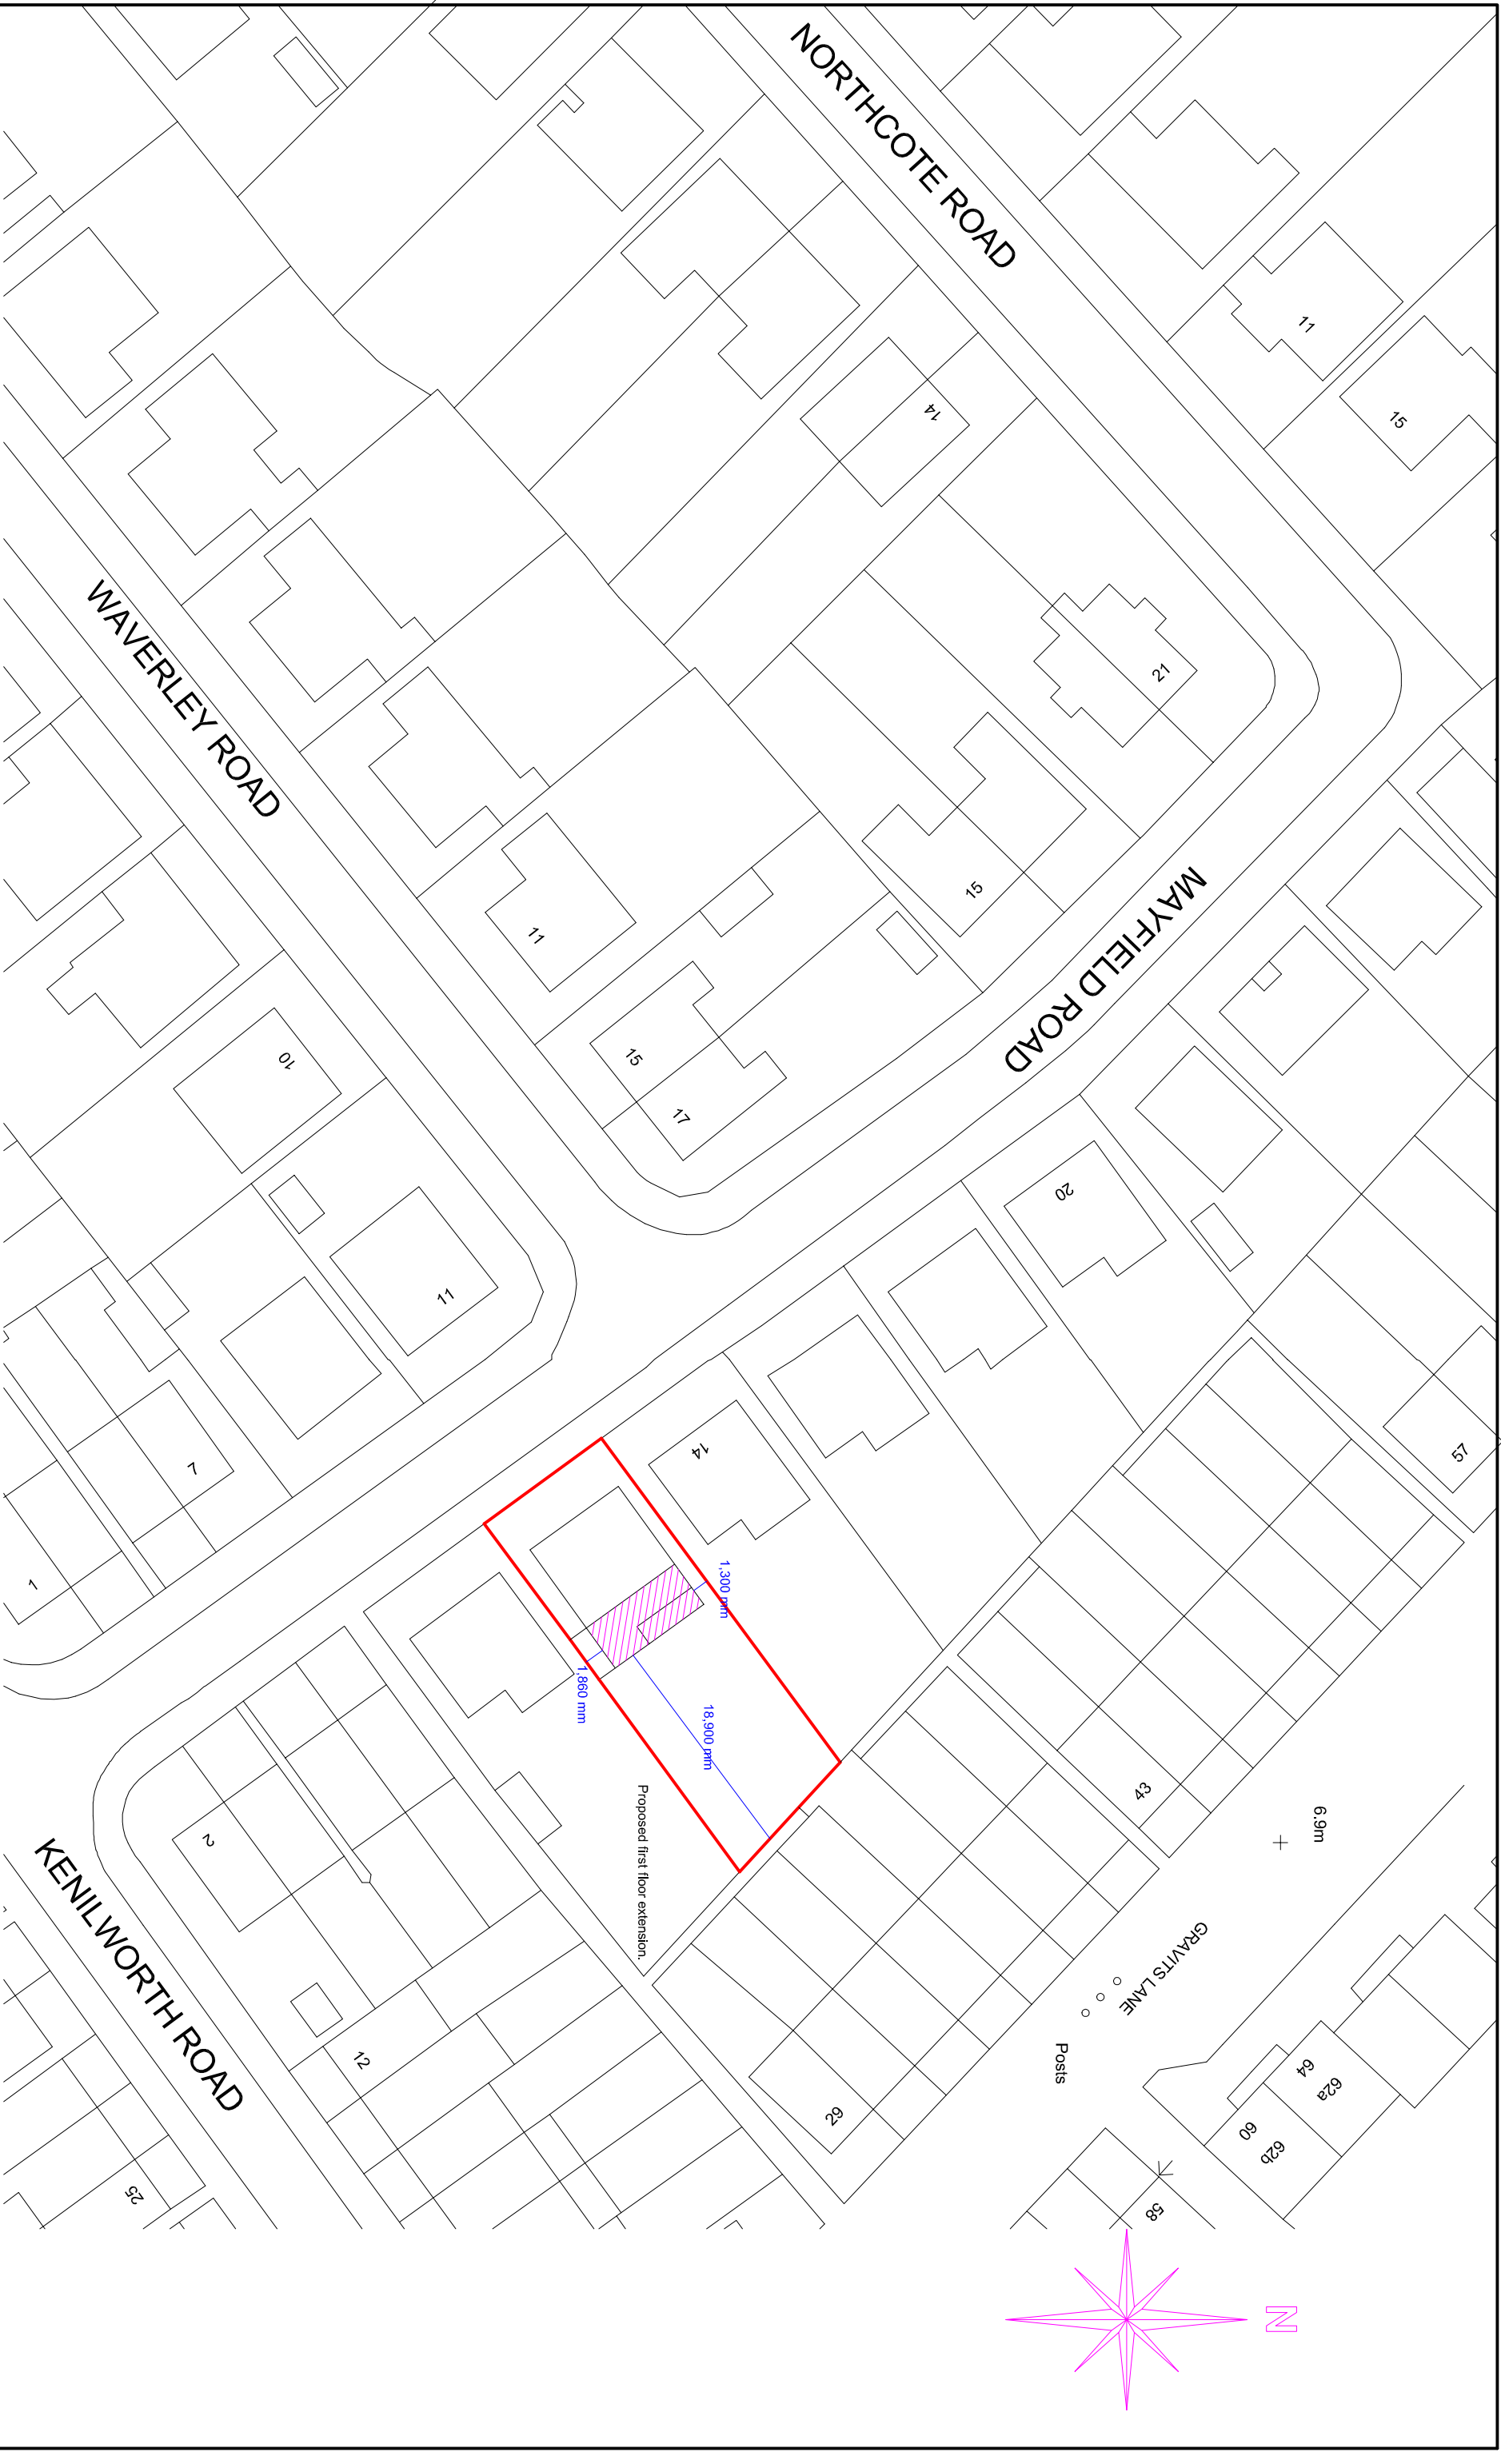

# Site Plan (scale 1:500)

**SUSSEX BUILDING CONSULTANCY LIMITED**  
12 MAYFIELD ROAD, BOGNOR REGIS,  
WEST SUSSEX.

SCALE - 1/500 REV - DATE - 26/09/2019



3 NORTHCOTE ROAD  
BOGNOR REGIS  
PO21 9LZ  
TEL/FAX - (01243) 861379