


43, PEVENSEY ROAD, BOGNOR REGIS, PO21 5NY
MR + MRS D, BENHAM
Tel: 01243 696724 Mobile: 07508826193


DRAWING NO PR 3

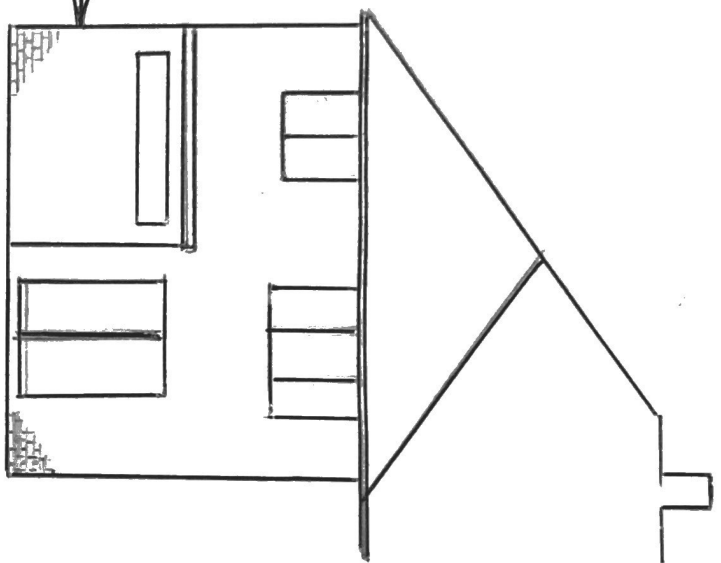


New 2.35 x 3.0m
extension to
house, N/C + utility
room

PROPOSED South ELEVATION

SCALE 1:100
AT A4

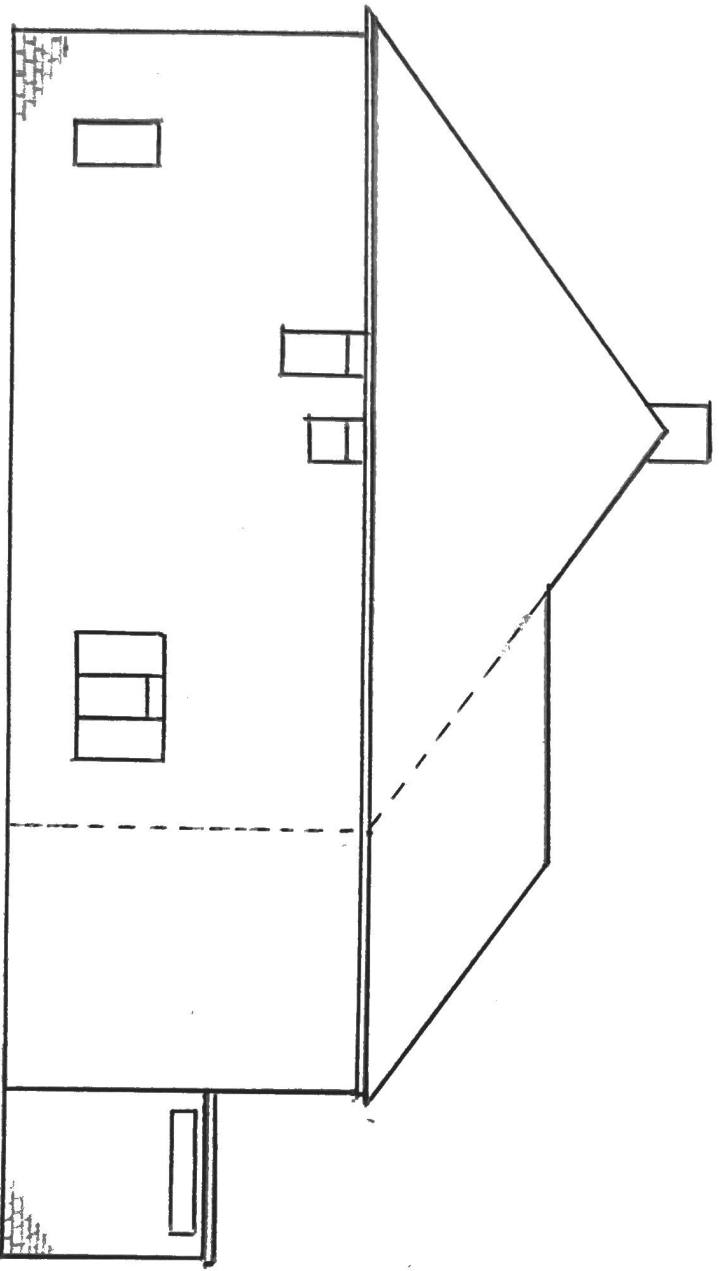

PROPOSED East ELEVATION

 

SCALE BAR