
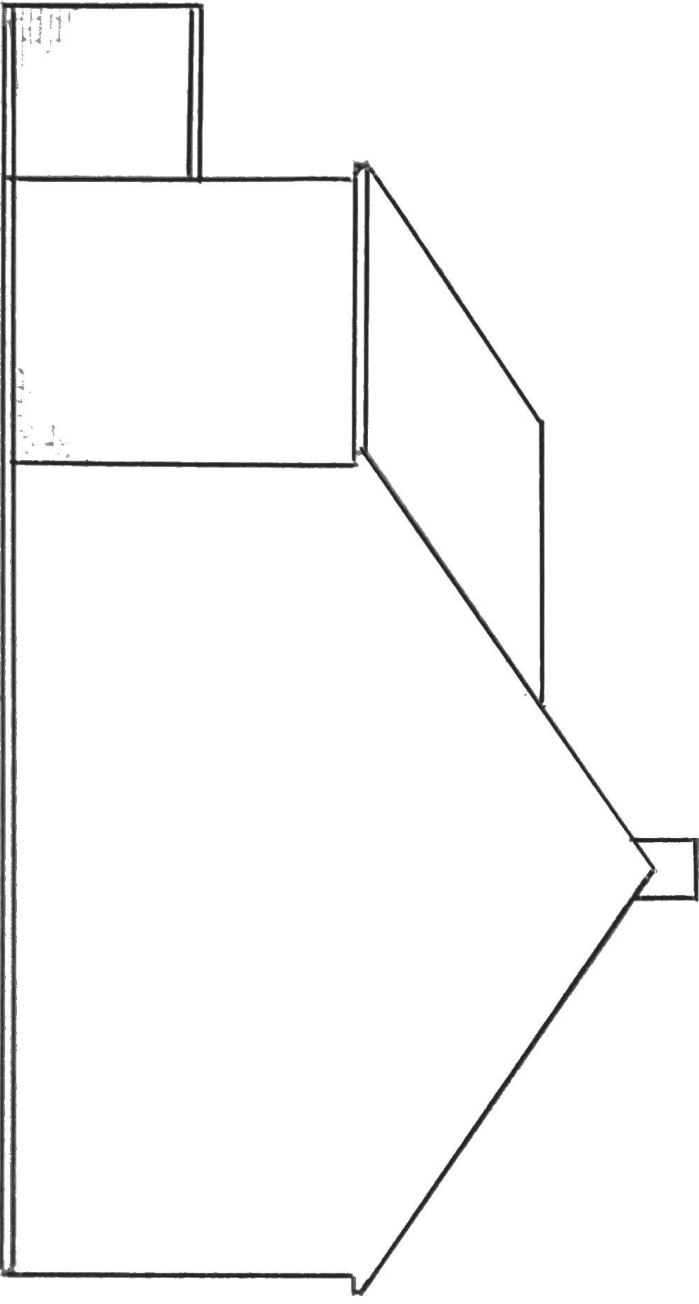


43, DEVENSEX ROAD, BOGNOR REGIS PO21 5NY
MR + MRS D. BENHAM

Tel: 01243 696724 Mobile: 07508826193

DRAWING NO PR 4

 

SCALE 1:100
AT A4

PROPOSED WEST ELEVATION