


43, PEVENSEY ROAD, BOGNOR REGIS PO21 5NY
MR + MRS D. BENHAM
Tel: 01243 696724 Mobile: 07508826193

DRAWING NO PR 1




SCALE 1: 100
AT A4

EXISTING SOUTH ELEVATION

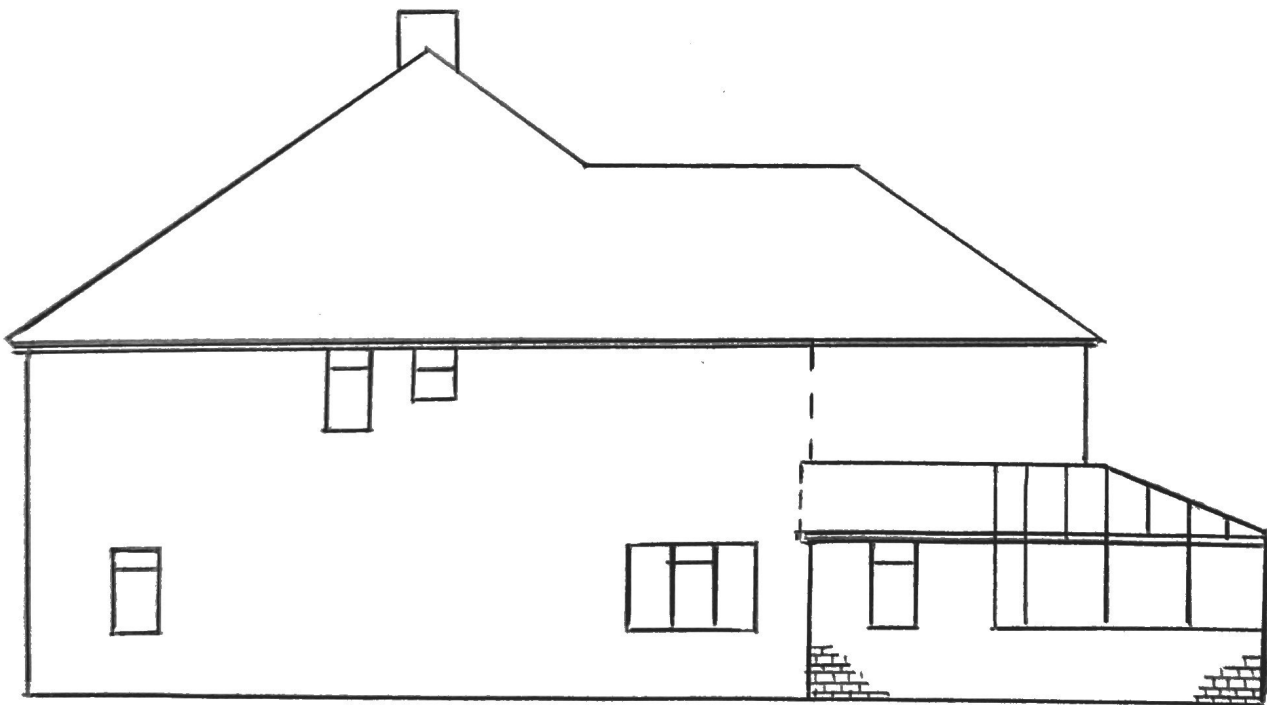

EXISTING EAST ELEVATION

 

SCALE BAR