


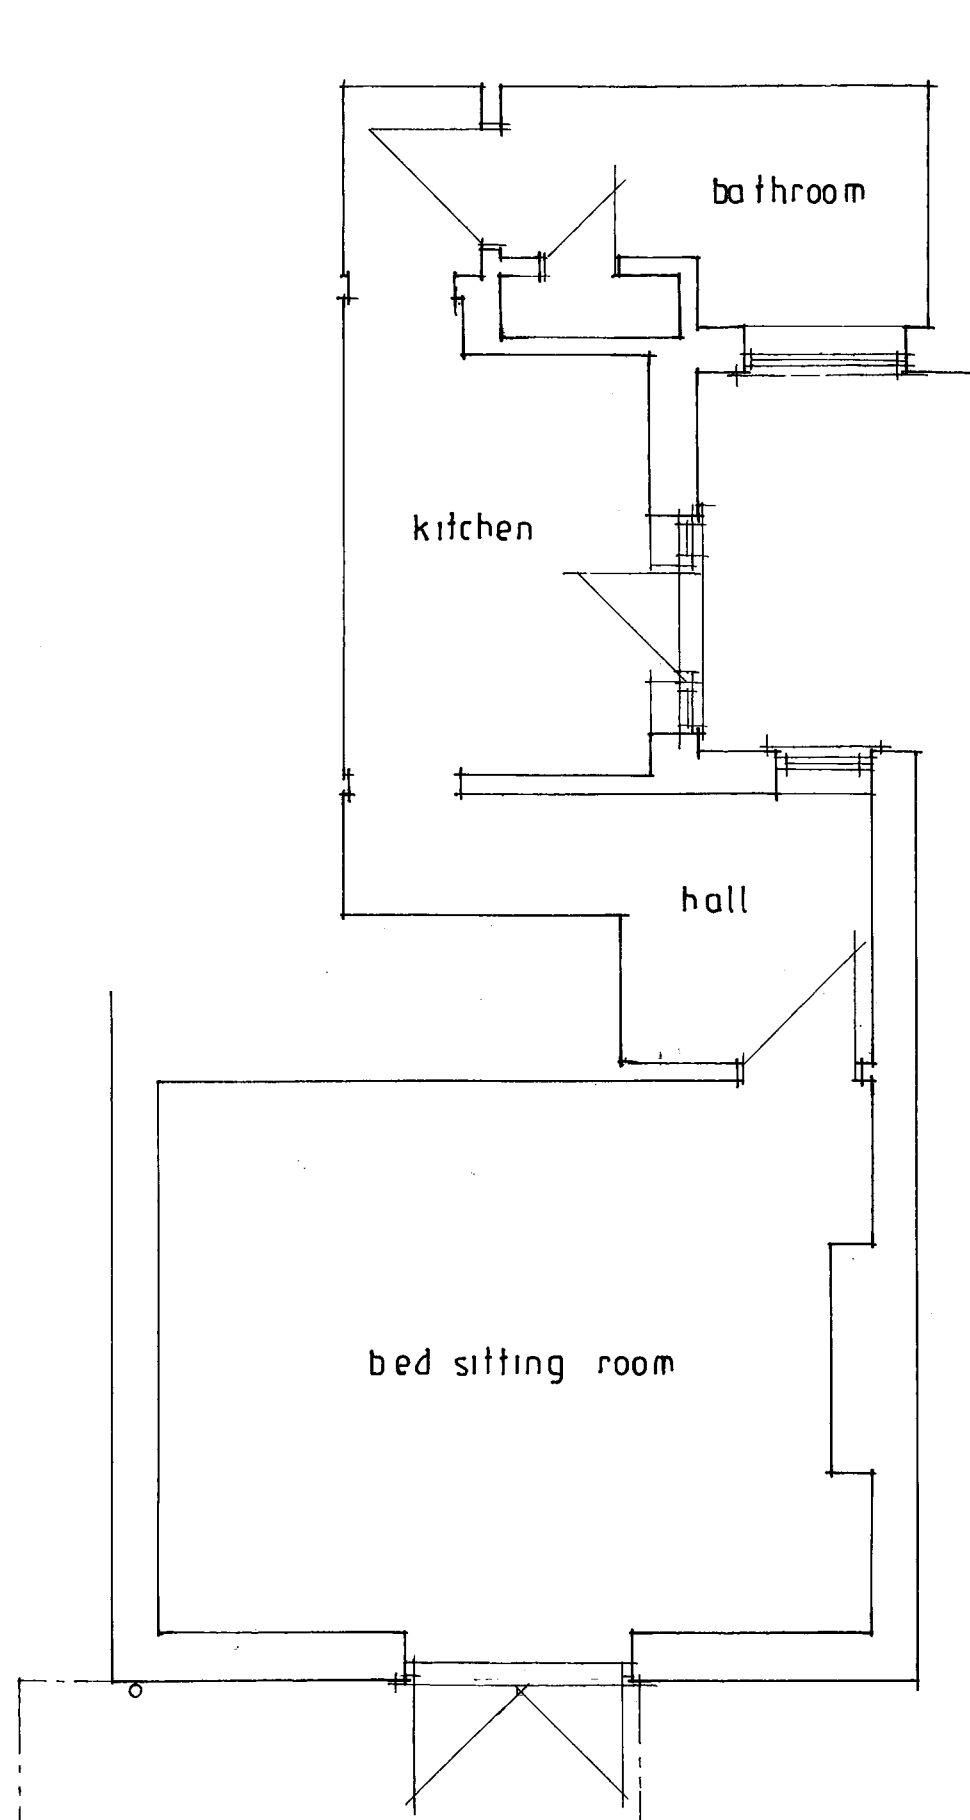


Existing Ground Floor Plan




Existing East Elevation



Proposed East Elevation

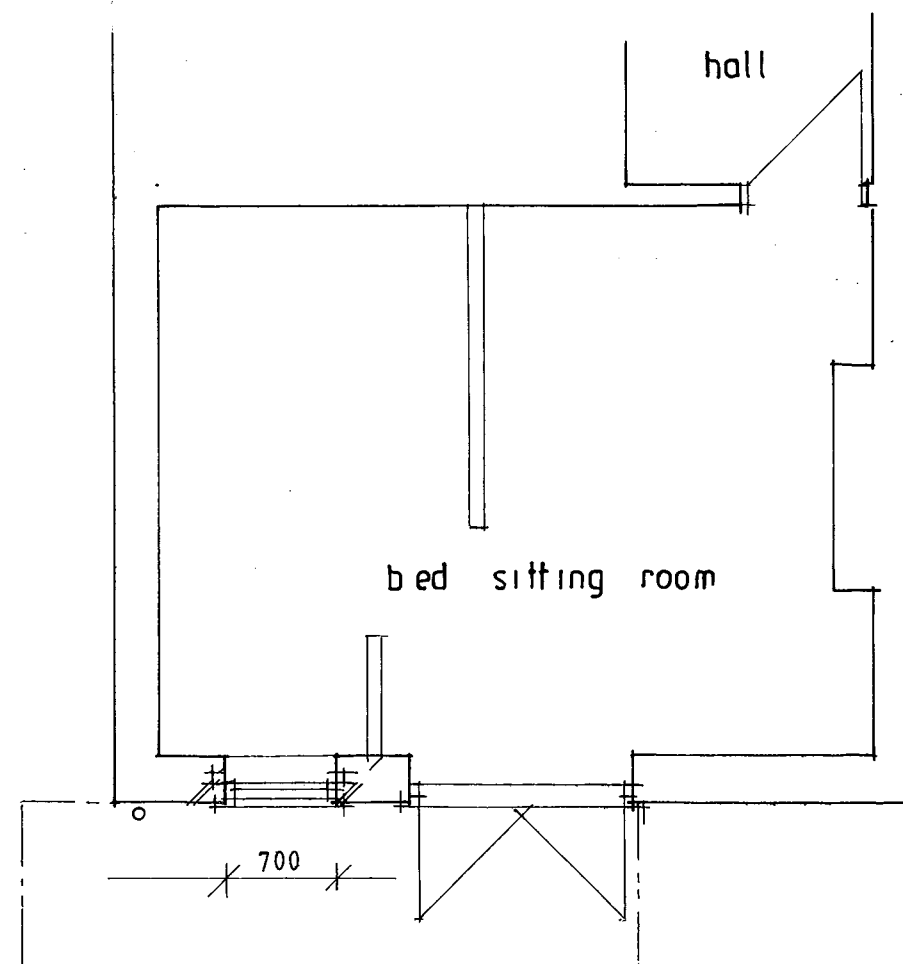

Proposed Ground Floor Plan

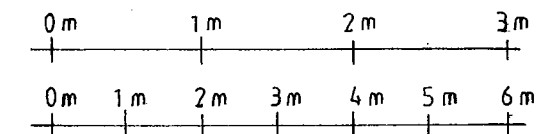

J P Tupper Associates
20 Sudley Road
Bognor Regis
West Sussex

Garden Flat,
34 Highfield Road,
Bognor Regis,
West Sussex.

New Window.

Existing & Proposed Ground
Floor Plans & Elevations.

Scale: 1:50 & 1:100 Drg No.: 7462/01

Date: Septemebr 2017

All dimensions to be checked on site.
Do not scale except for planning purposes