


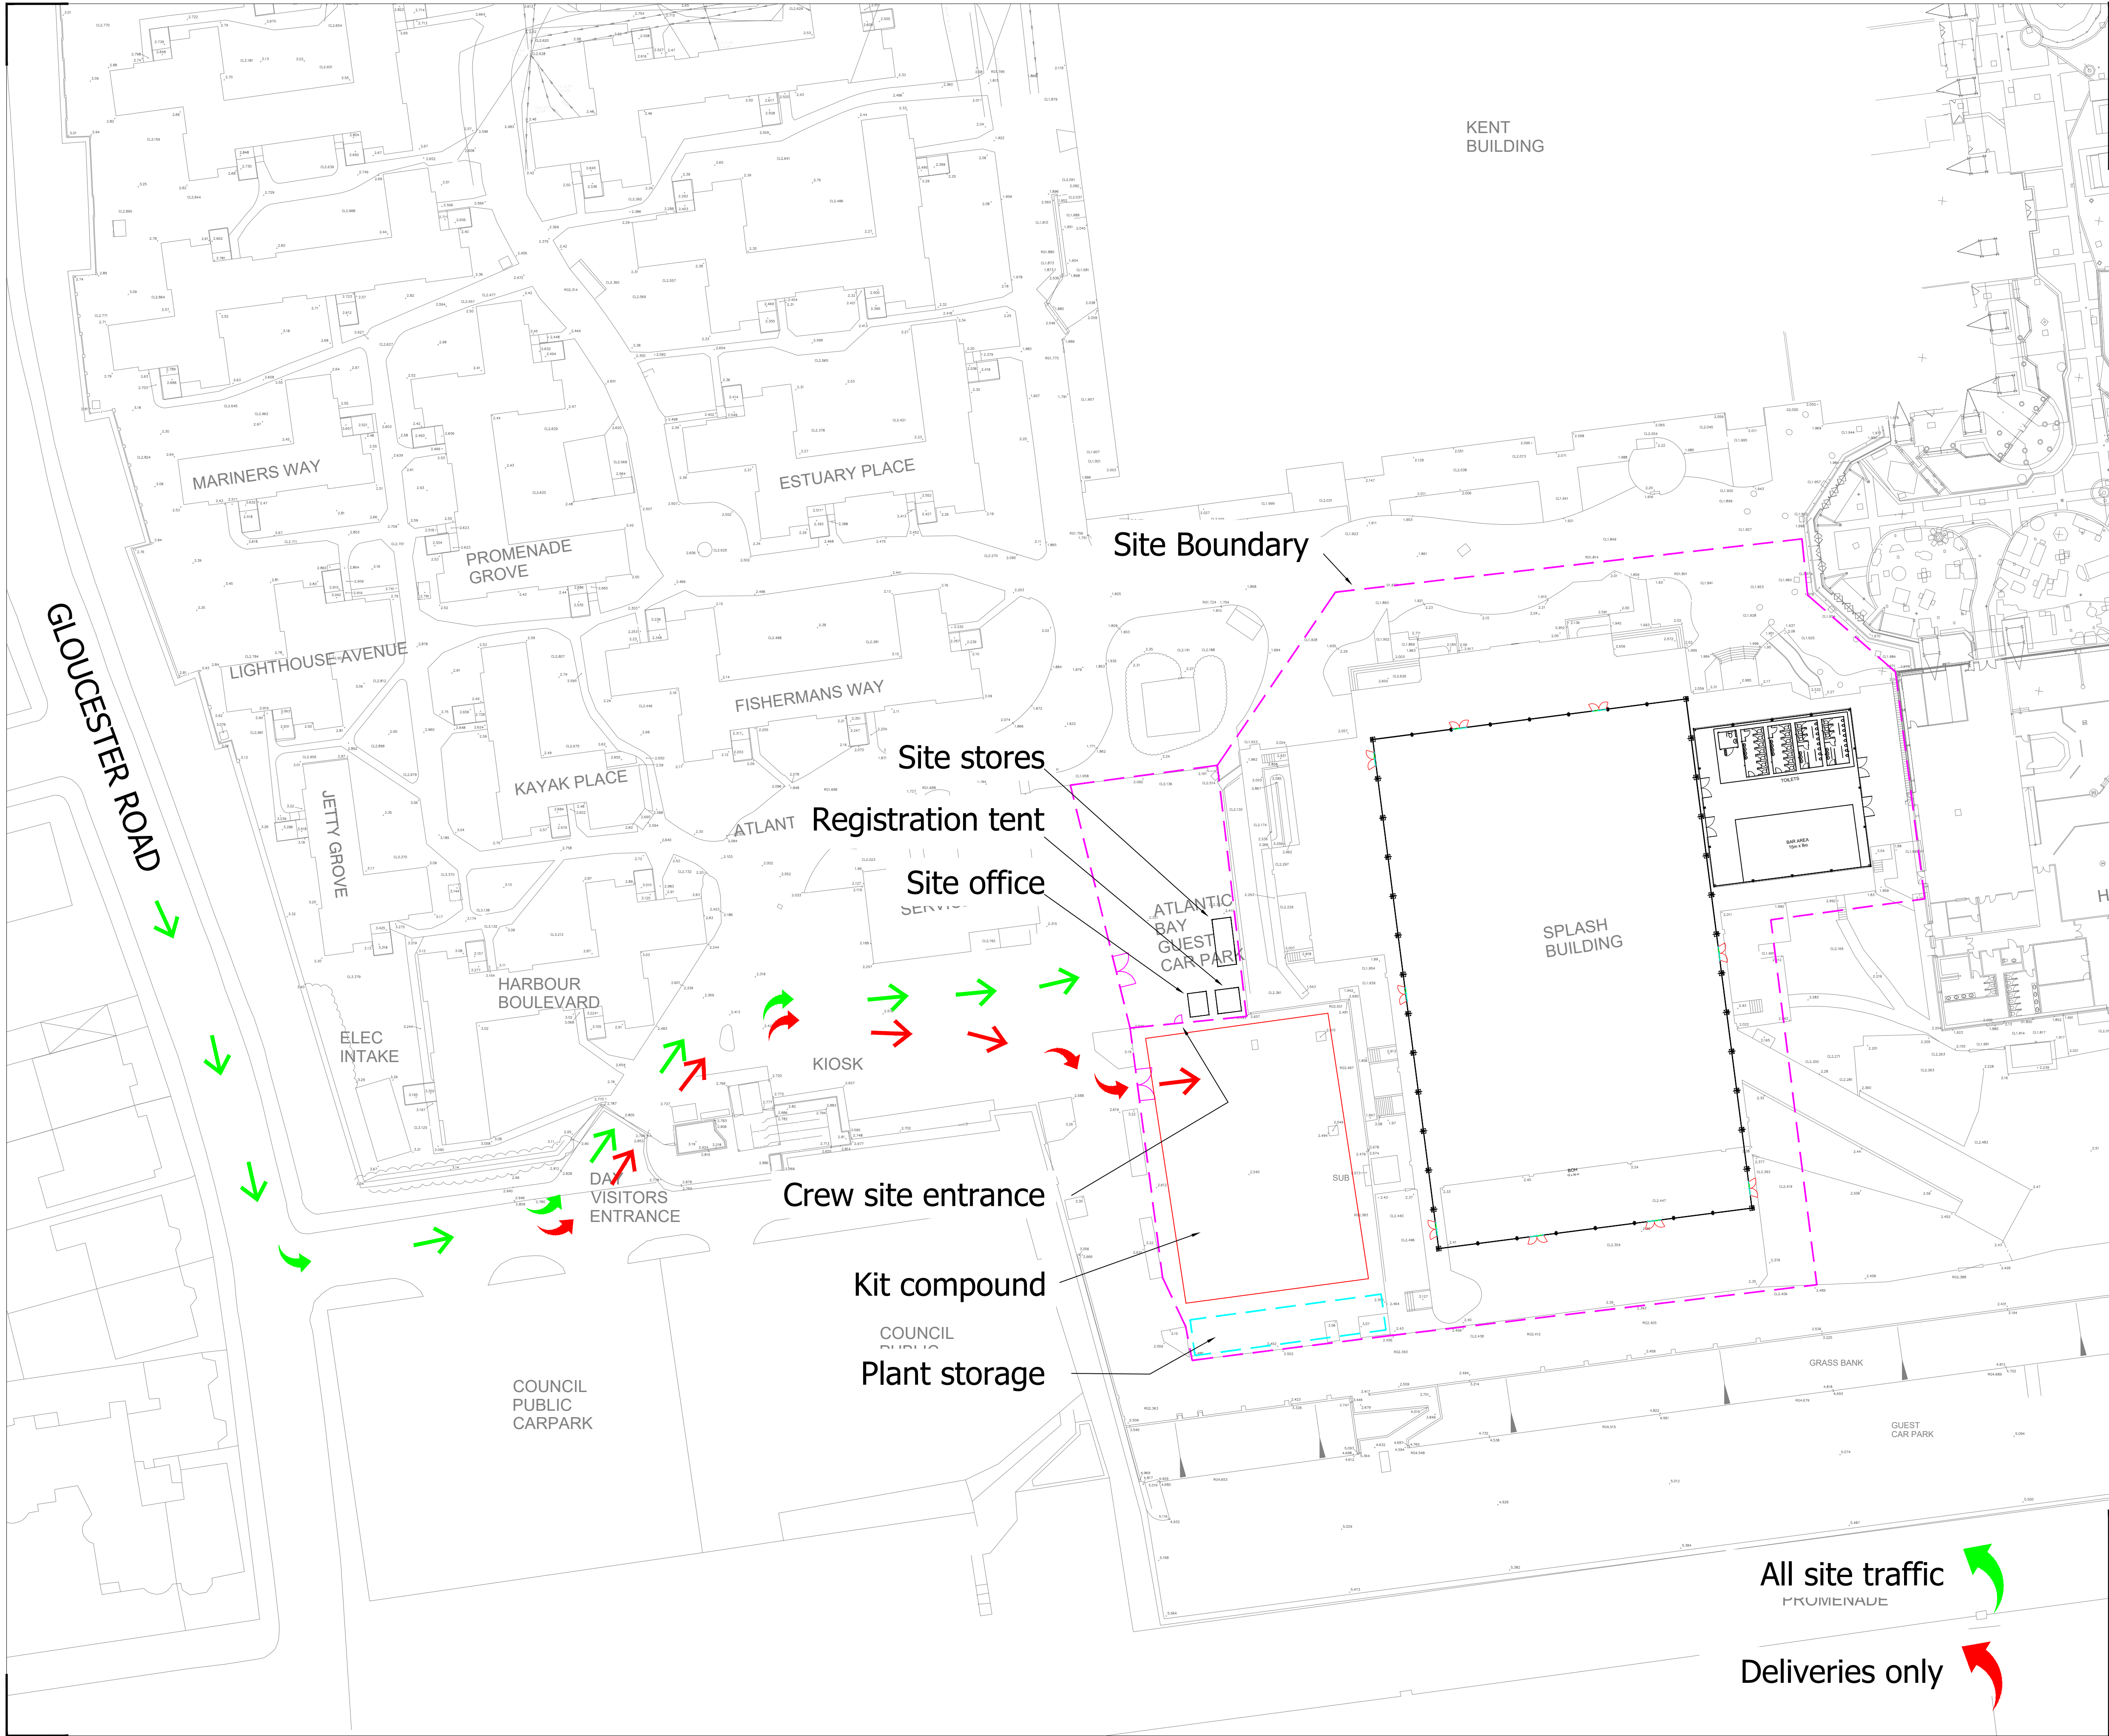



Create. Deliver. Measure.

Rev	Description	By	Date
a	First Issue	JS	14/01/21
b	Amended as per RP comments	JS	15/01/21



Design & Engineering
Tel: +44 1234 77 22 33
www.stargrouplive.com
design@stargrouplive.com

Star Group Live Ltd
Milton Road, Thurleigh
Bedford MK44 2DF UK

By JS

Date 14/01/21

Client Azure Bespoke Structures

Scale NTS

Status Preliminary Construction

Proj 21-13207-13b

Butlin's
Temporary Venues 2021
Bognor Regis

Site Plan