

Do not scale, except for Planning purposes.
Use figured dimensions only.
This drawing is subject to copyright and
must not be reproduced without the
consent of Forty Four Design Ltd

Revisions:

44 FORTY FOUR

Alan Prior MCIAT
Southmead
West Bracklesham Drive
Bracklesham Bay
Chichester
West Sussex
PO20 8PH
01243 672589
fortyfourdesign.co.uk



PROJECT

Ground & 1st Floor Extension

TITLE


1st Floor Plan

CLIENT

Mr and Mrs Hunt,
73 Nyewood Lane,
Bognor Regis

DRAWN BY AP	CHECKED BY AP	DATE July 2021
SCALE (@ A1) 1 : 50	PROJECT NUMBER APA/148/Hunt	
DRAWING NUMBER 148/03		

3 First Floor Existing

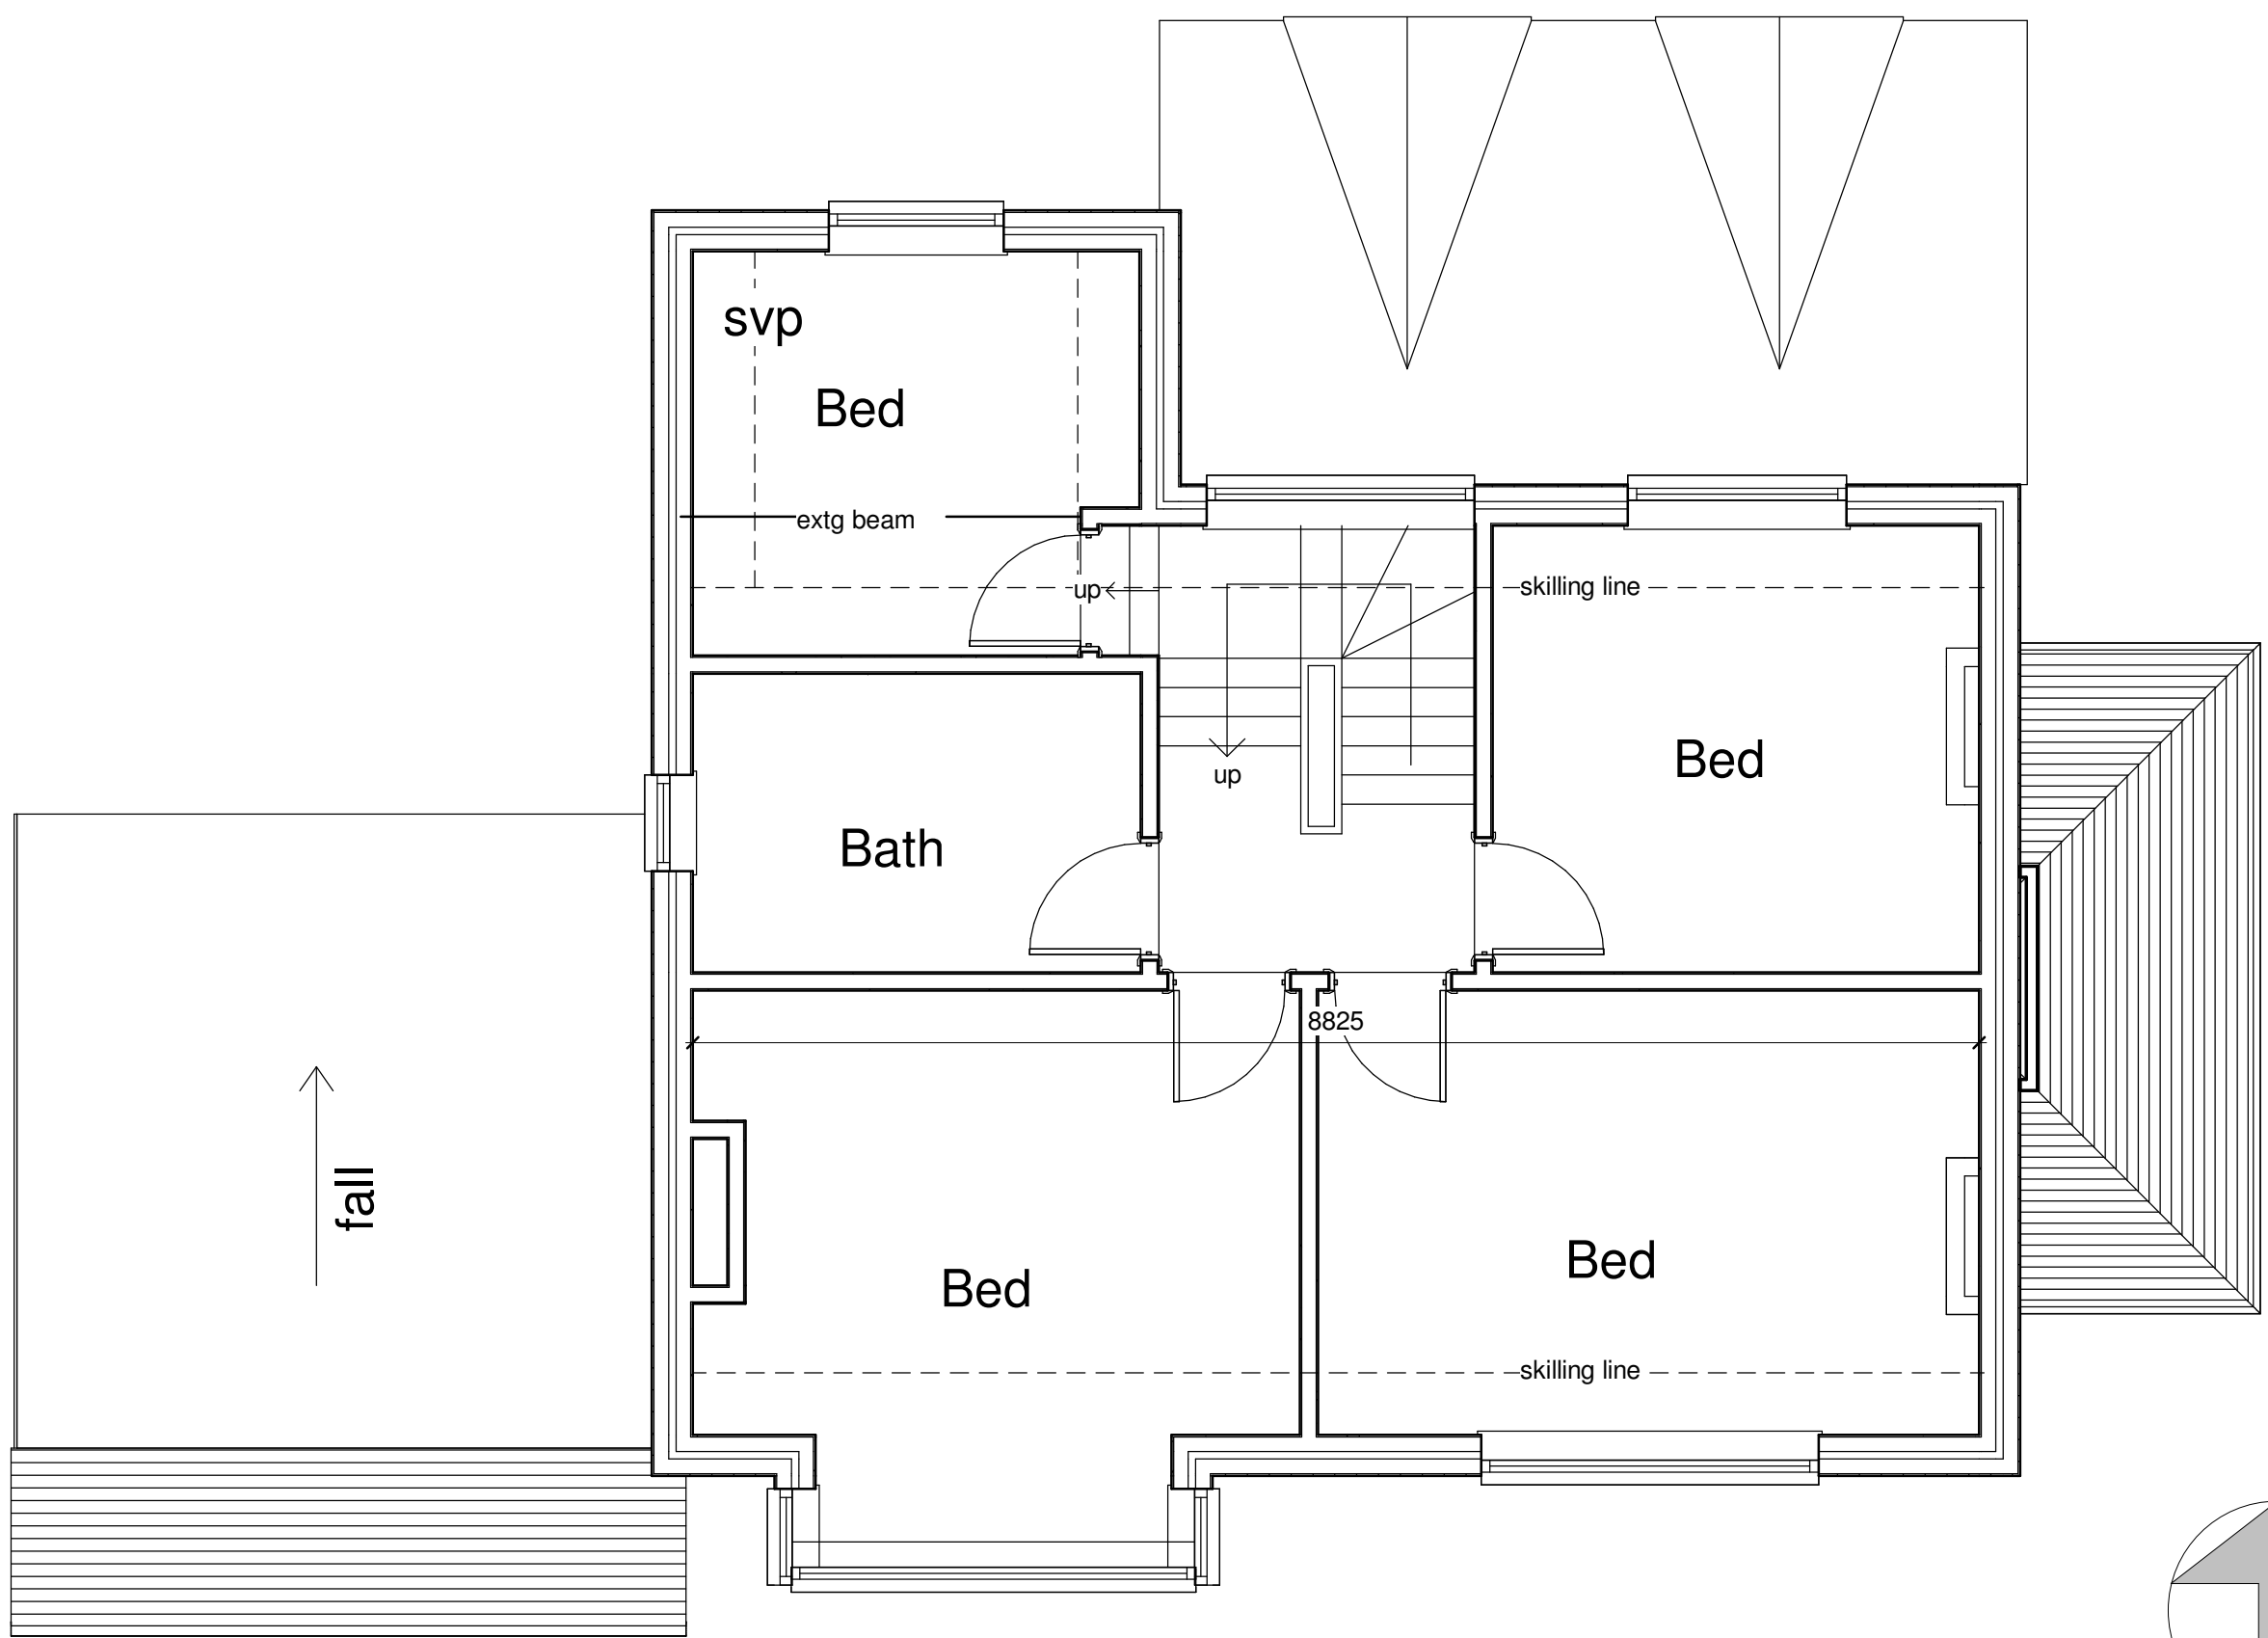

2 First Floor Proposed

