





West elevation

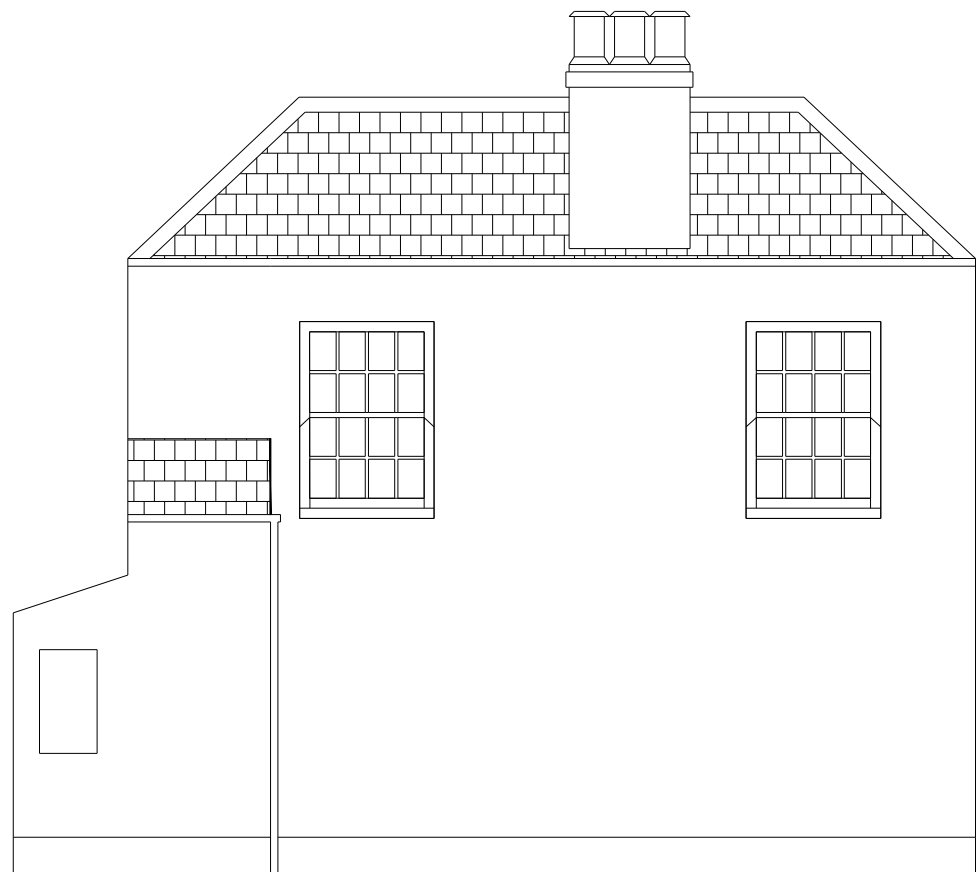

East elevation

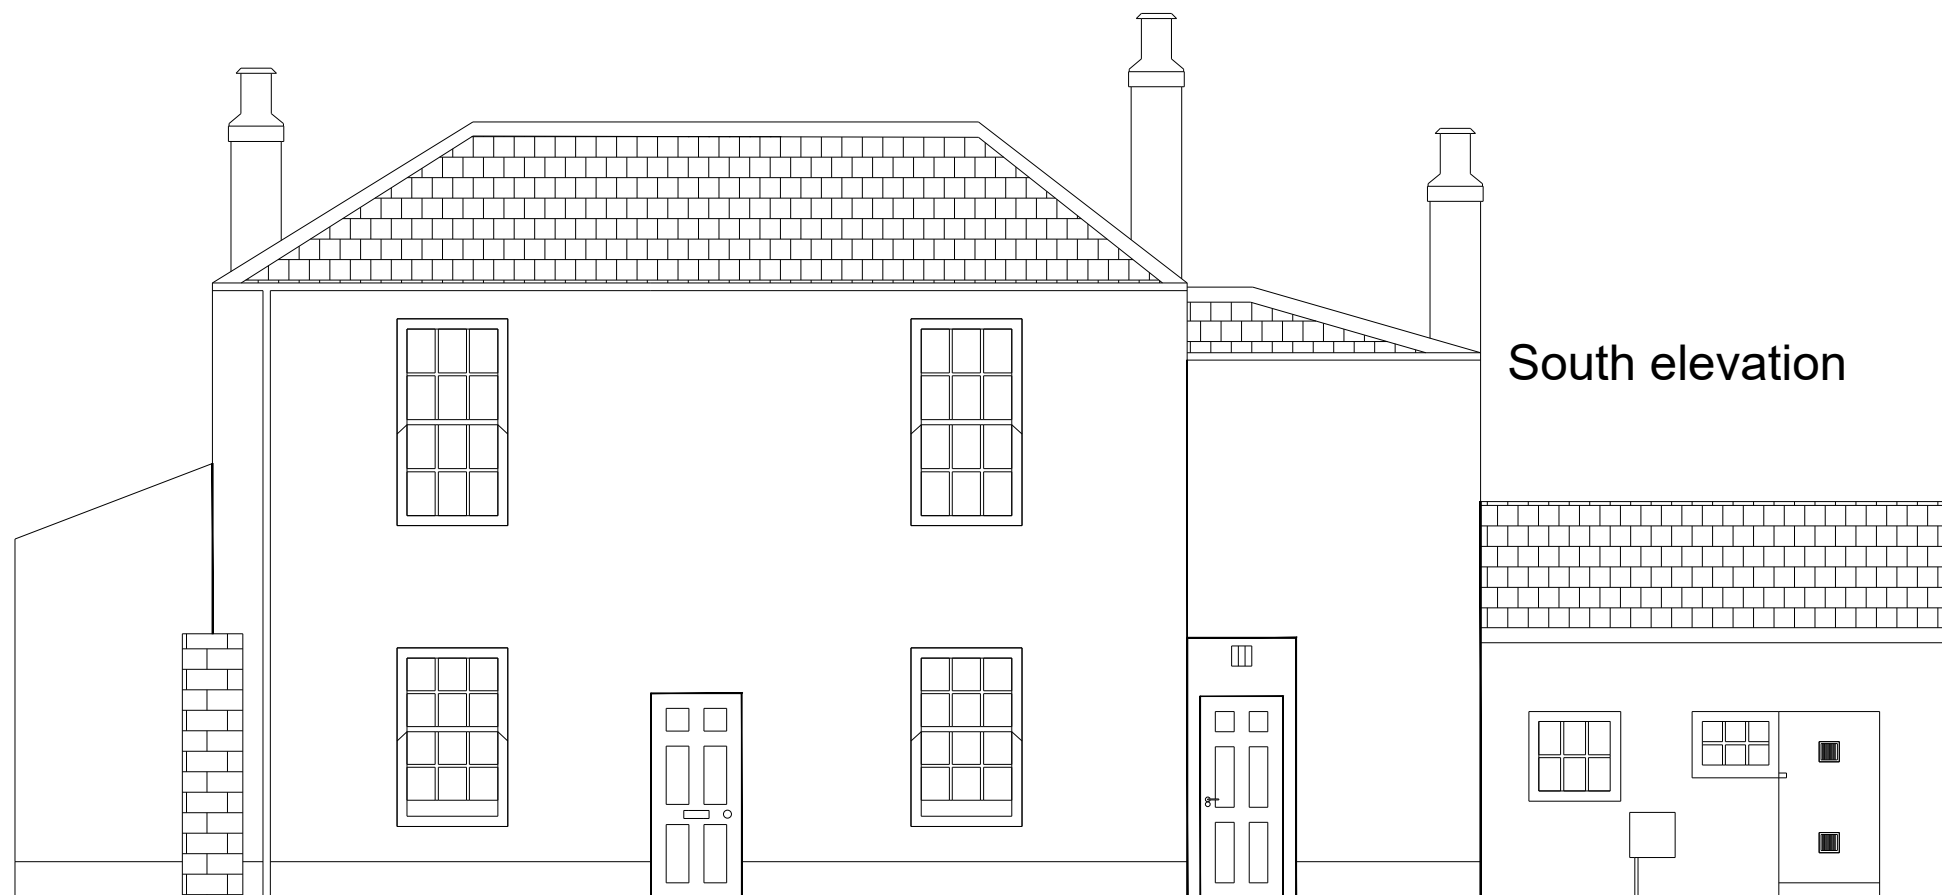

South elevation

PROJECT
Faith center conversion

DRAWING
Other existing elevations
1:75 • A3

DRAWN BY JBP DATE JAN 19

DWG.NO. REV.

College Lane Chichester
West Sussex PO19 4PE
T: 01243 816000
E: website@chi.ac.uk