



All dimensions are to be
checked on site
before any work is carried out.

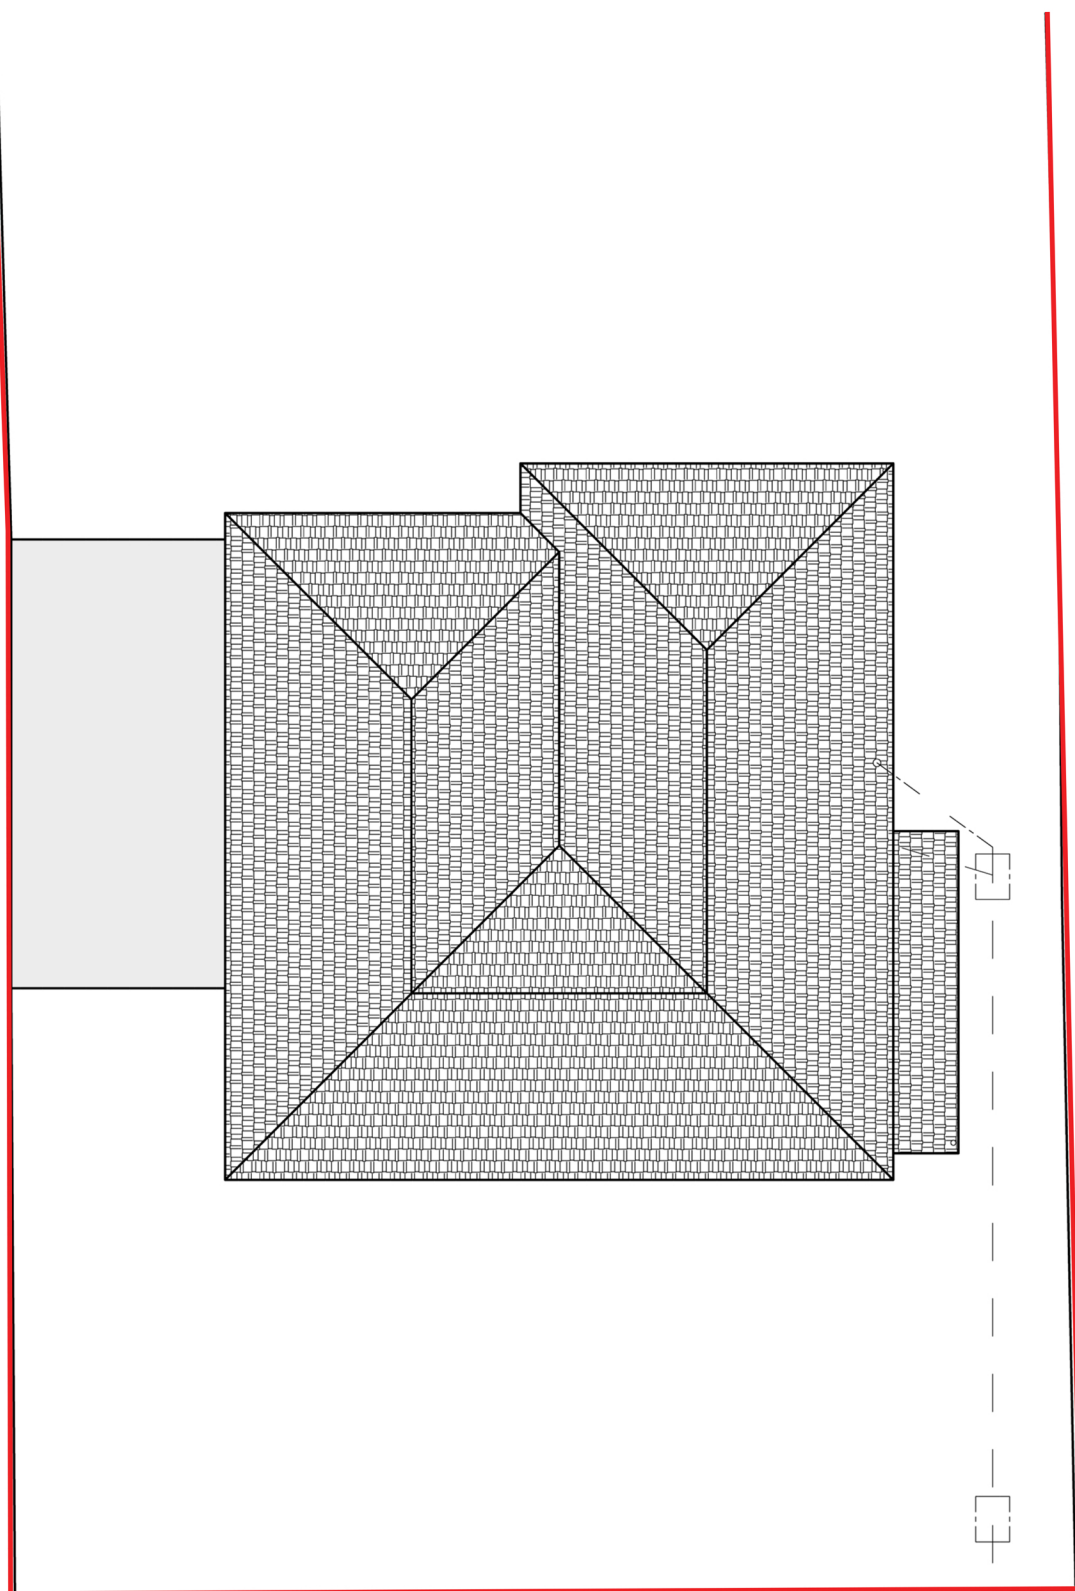

Existing

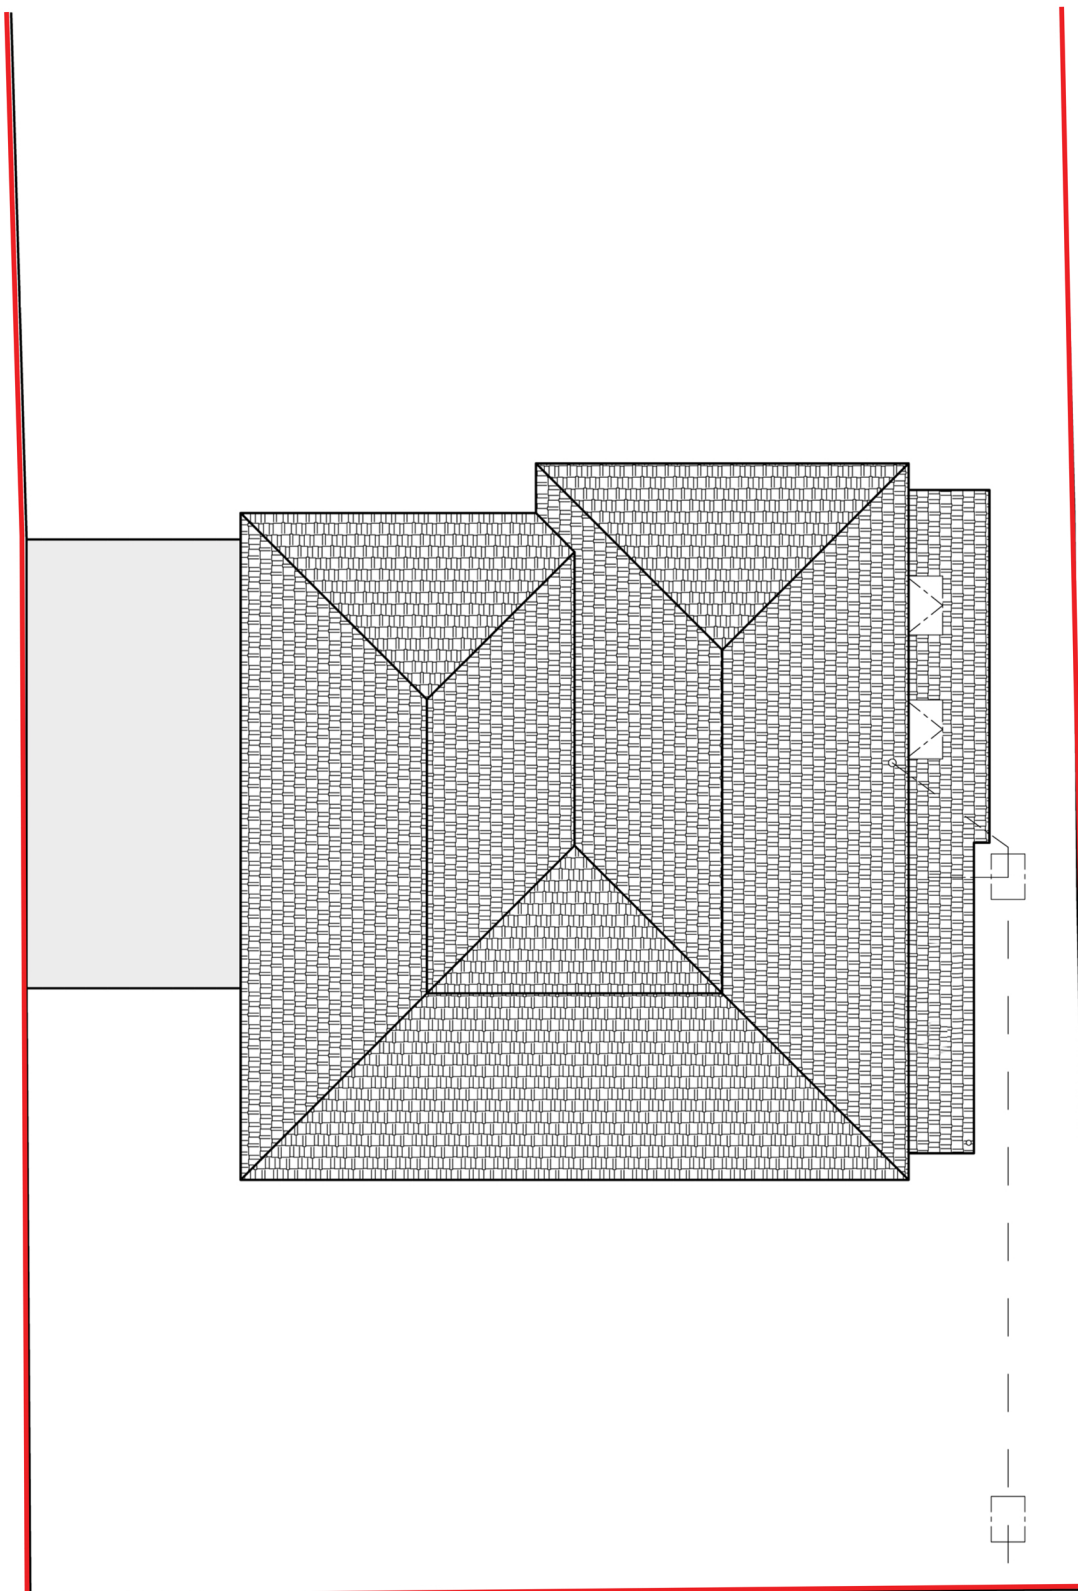

Proposed

33 Marshall Avenue, Bognor
Regis, PO21 2TL

Side Shower Room Extension

Client: Mr. J. Apletree

Drawing: Roof Plans

Drawing No: 03 - DPA - 04

Scale: 1:100 @A3

Revision: 00

Issue Date: 07.10.20

