


All dimensions are to be checked on site before any work is carried out.




South Elevation



North Elevation

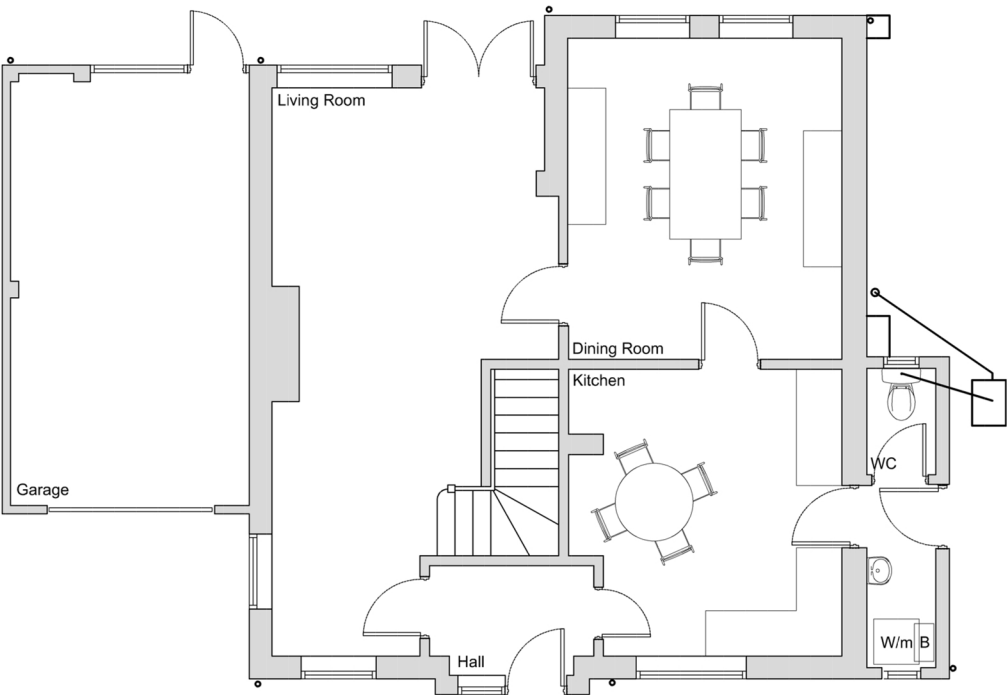

Ground Floor Plan

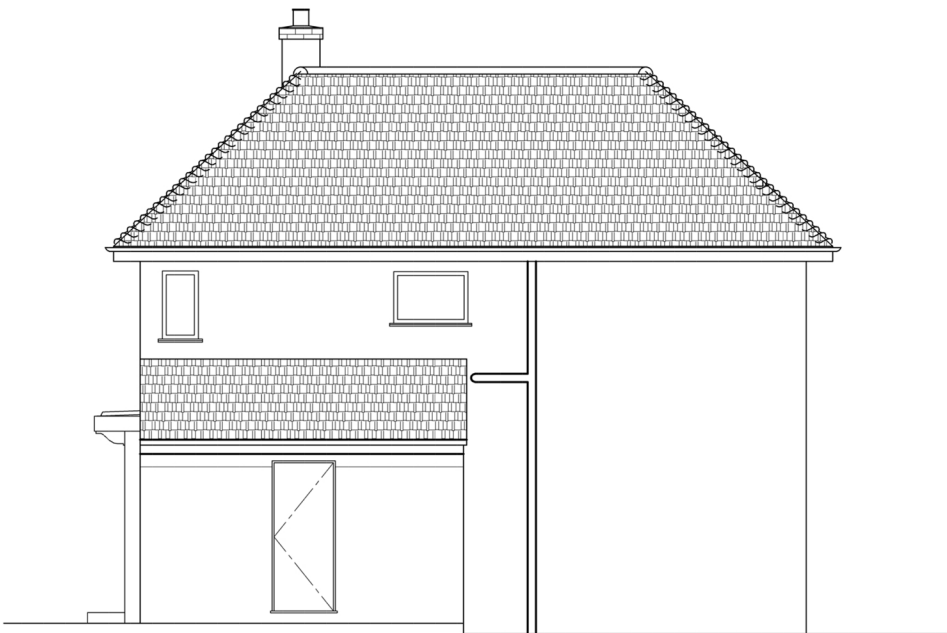

East Elevation

33 Marshall Avenue, Bognor
Regis, PO21 2TL

Side Shower Room Extension

Client: Mr. J. Apletree
Drawing: Existing
Drawing No: 01 - DPA - 04
Scale: 1:100 @A3
Revision: 01
Issue Date: 25.11.20

