



Revisions:

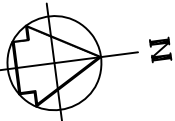


ACCOMMODATION SCHEDULE		
1ST FLOOR PLAN - 9 UNITS		
FLAT NAME	Area (m ²)	
UNIT 1.1	57.4	1 BED
UNIT 1.2	73.6	1 BED
UNIT 1.3	53.1	1 BED
UNIT 1.4	56.0	1 BED
UNIT 1.5	68.2	1 BED
UNIT 1.6	60.7	1 BED
UNIT 1.7	60.8	1 BED
UNIT 1.8	69.9	1 BED
UNIT 1.9	69.8	1 BED

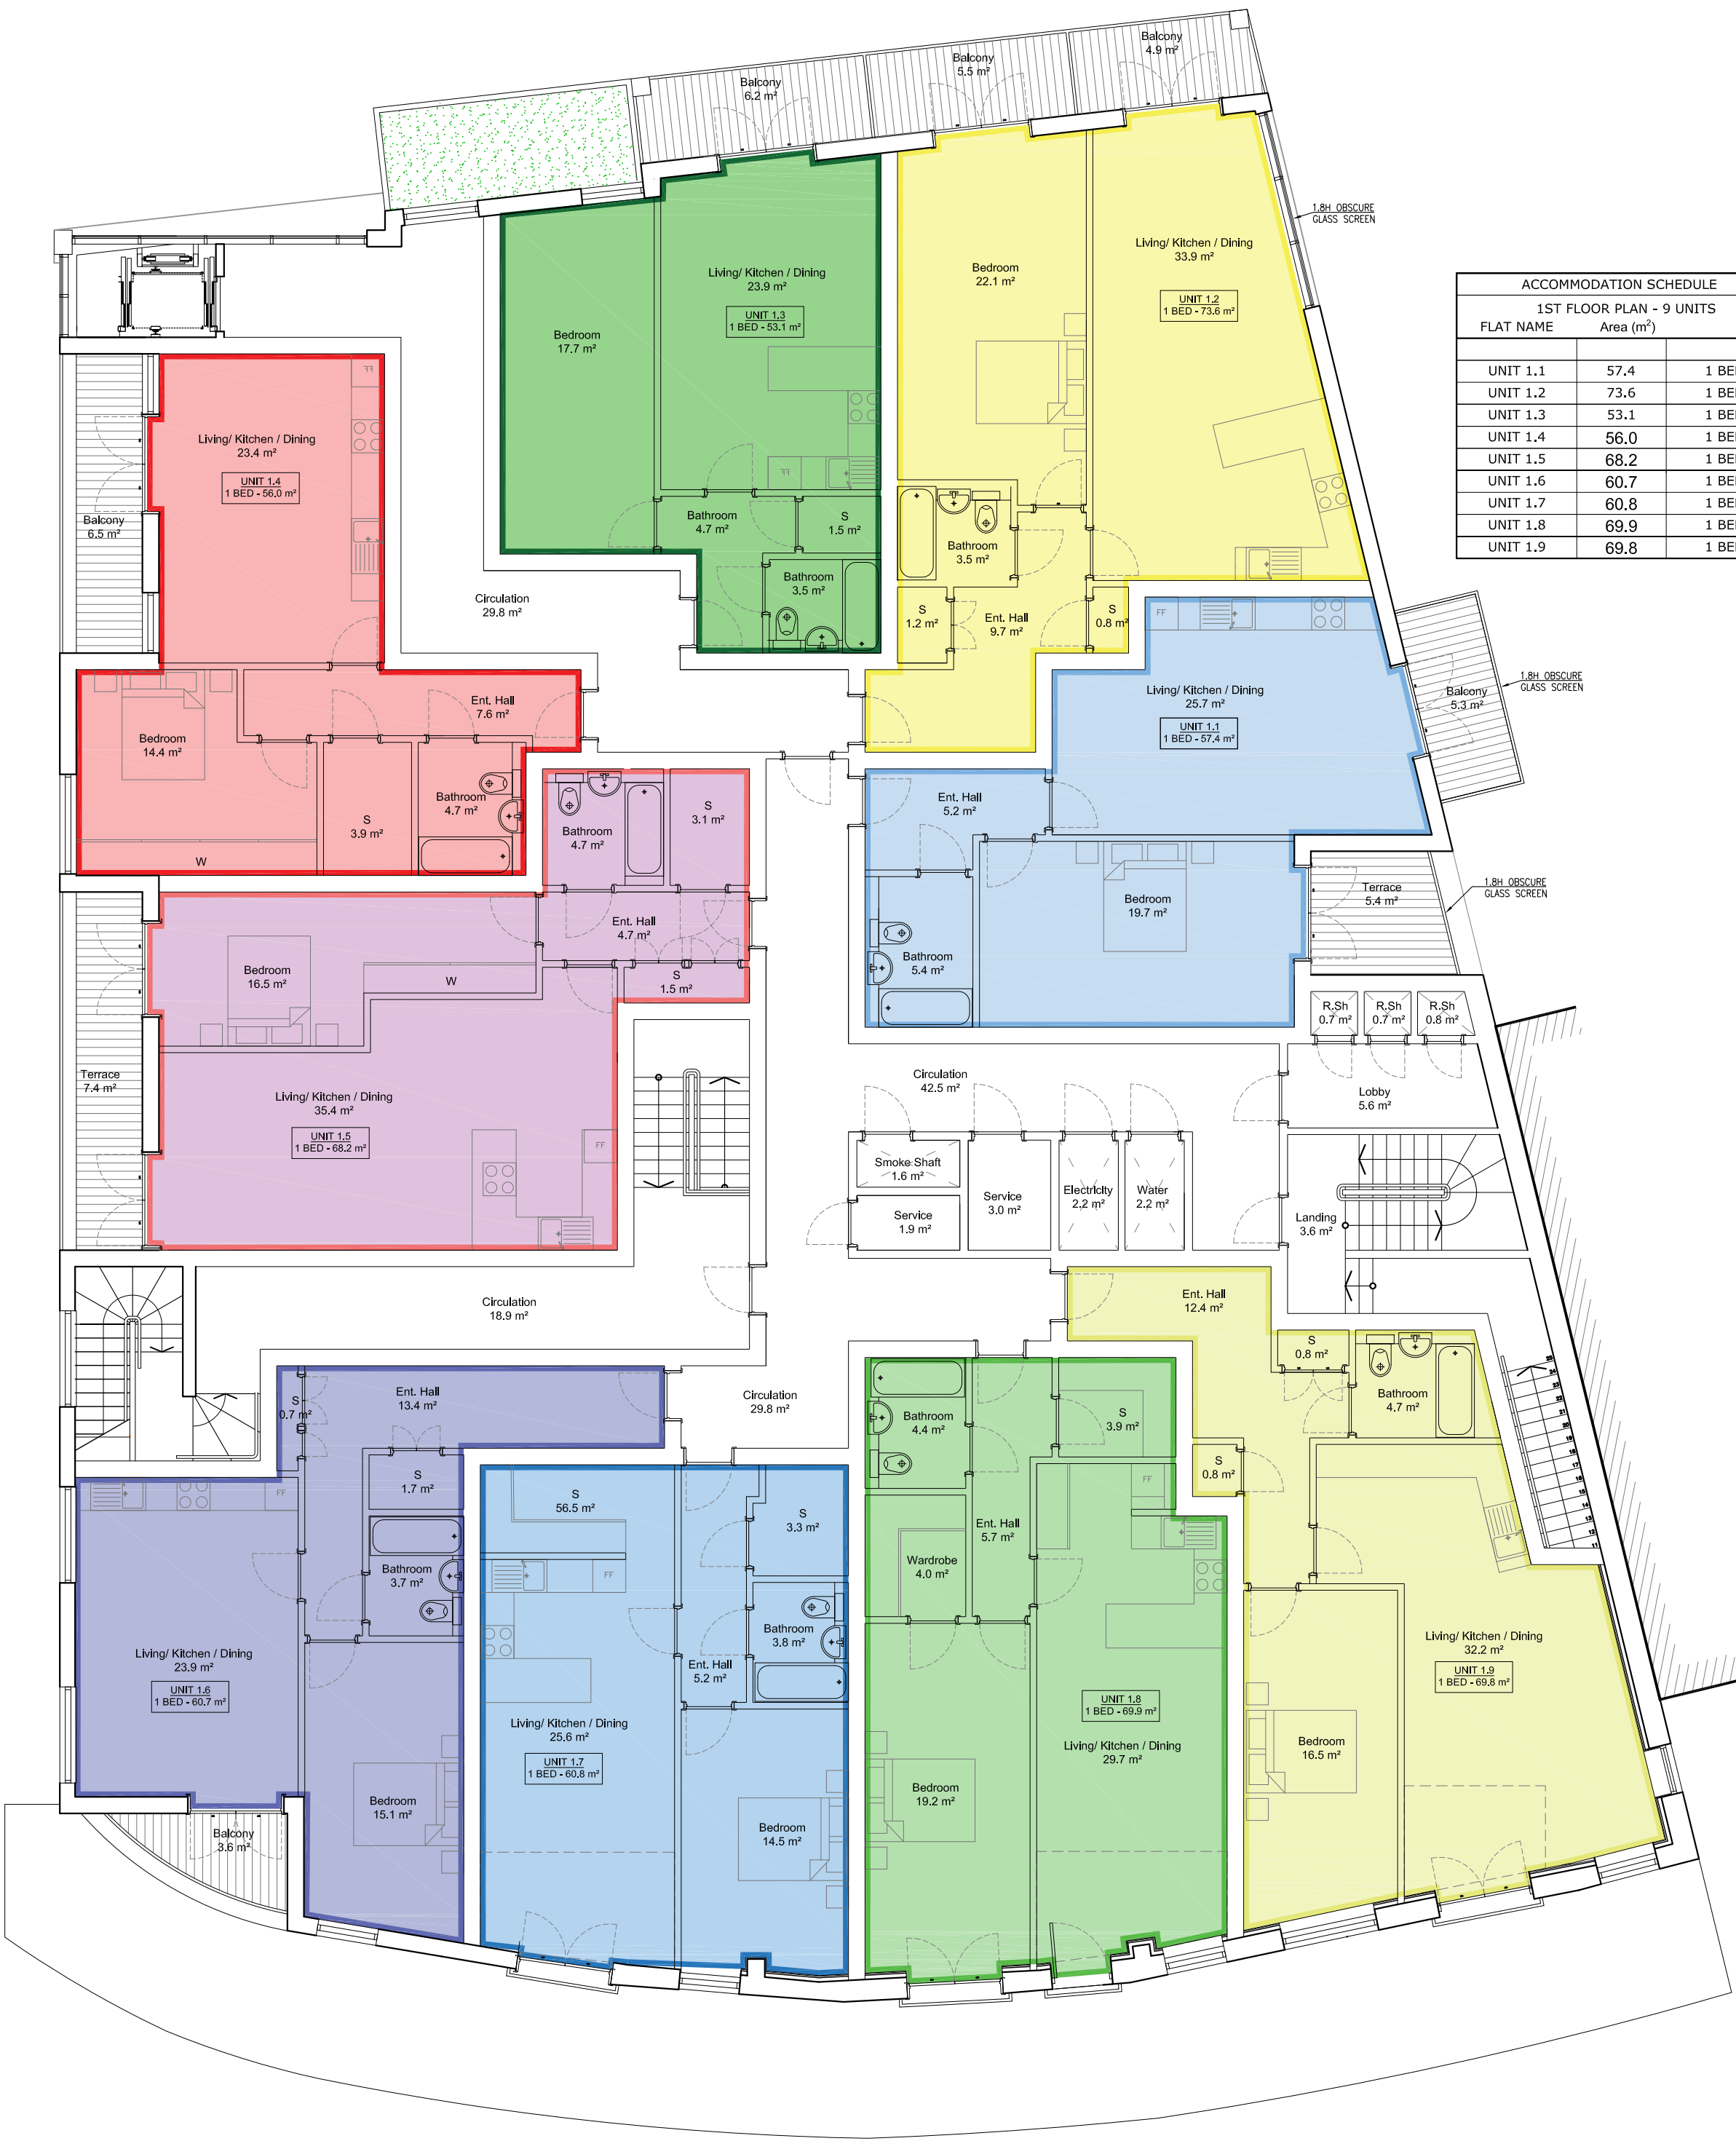

PROPOSED 1ST FLOOR PLAN
Sc. 1:100

PROPOSED GROUND FLOOR PLAN
Sc. 1:100

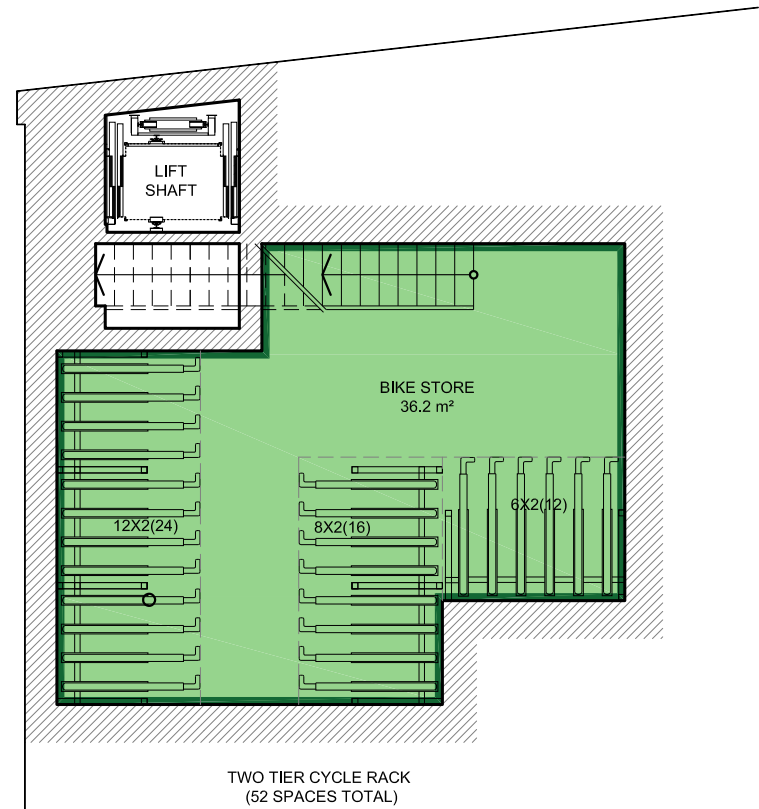

PROPOSED BASEMENT PLAN
Sc. 1:100

Suite 2b
Church House,
94 Felpham Road
Felpham
West Sussex,
PO22 7PG
TEL: 01243 822081

Architectural
Services
Planning
Building Regs
On Site Supervision
Landscape Design

e-mail: info@jjrdesigns.com

Client:
REGENT PROPERTIES

Project:
2-10 QUEENSWAY
BOGNOR REGIS, PO21 1QT

Drawing Title:
PROPOSED BASEMENT, GROUND, 1ST FLOORS

Issue status:
Outline proposals ☐ Production information ☐ Scheme design ☐
Tender drawing ☐ Detail design ☐ Contract drawing ☐

Scale: 1:100	Drawn: I. Bruma	Checked: R. Stefanski	Approved: Date: 10.07.2019
Job No: 1375	Drawing No: 101	Revision:	

