



Revisions:

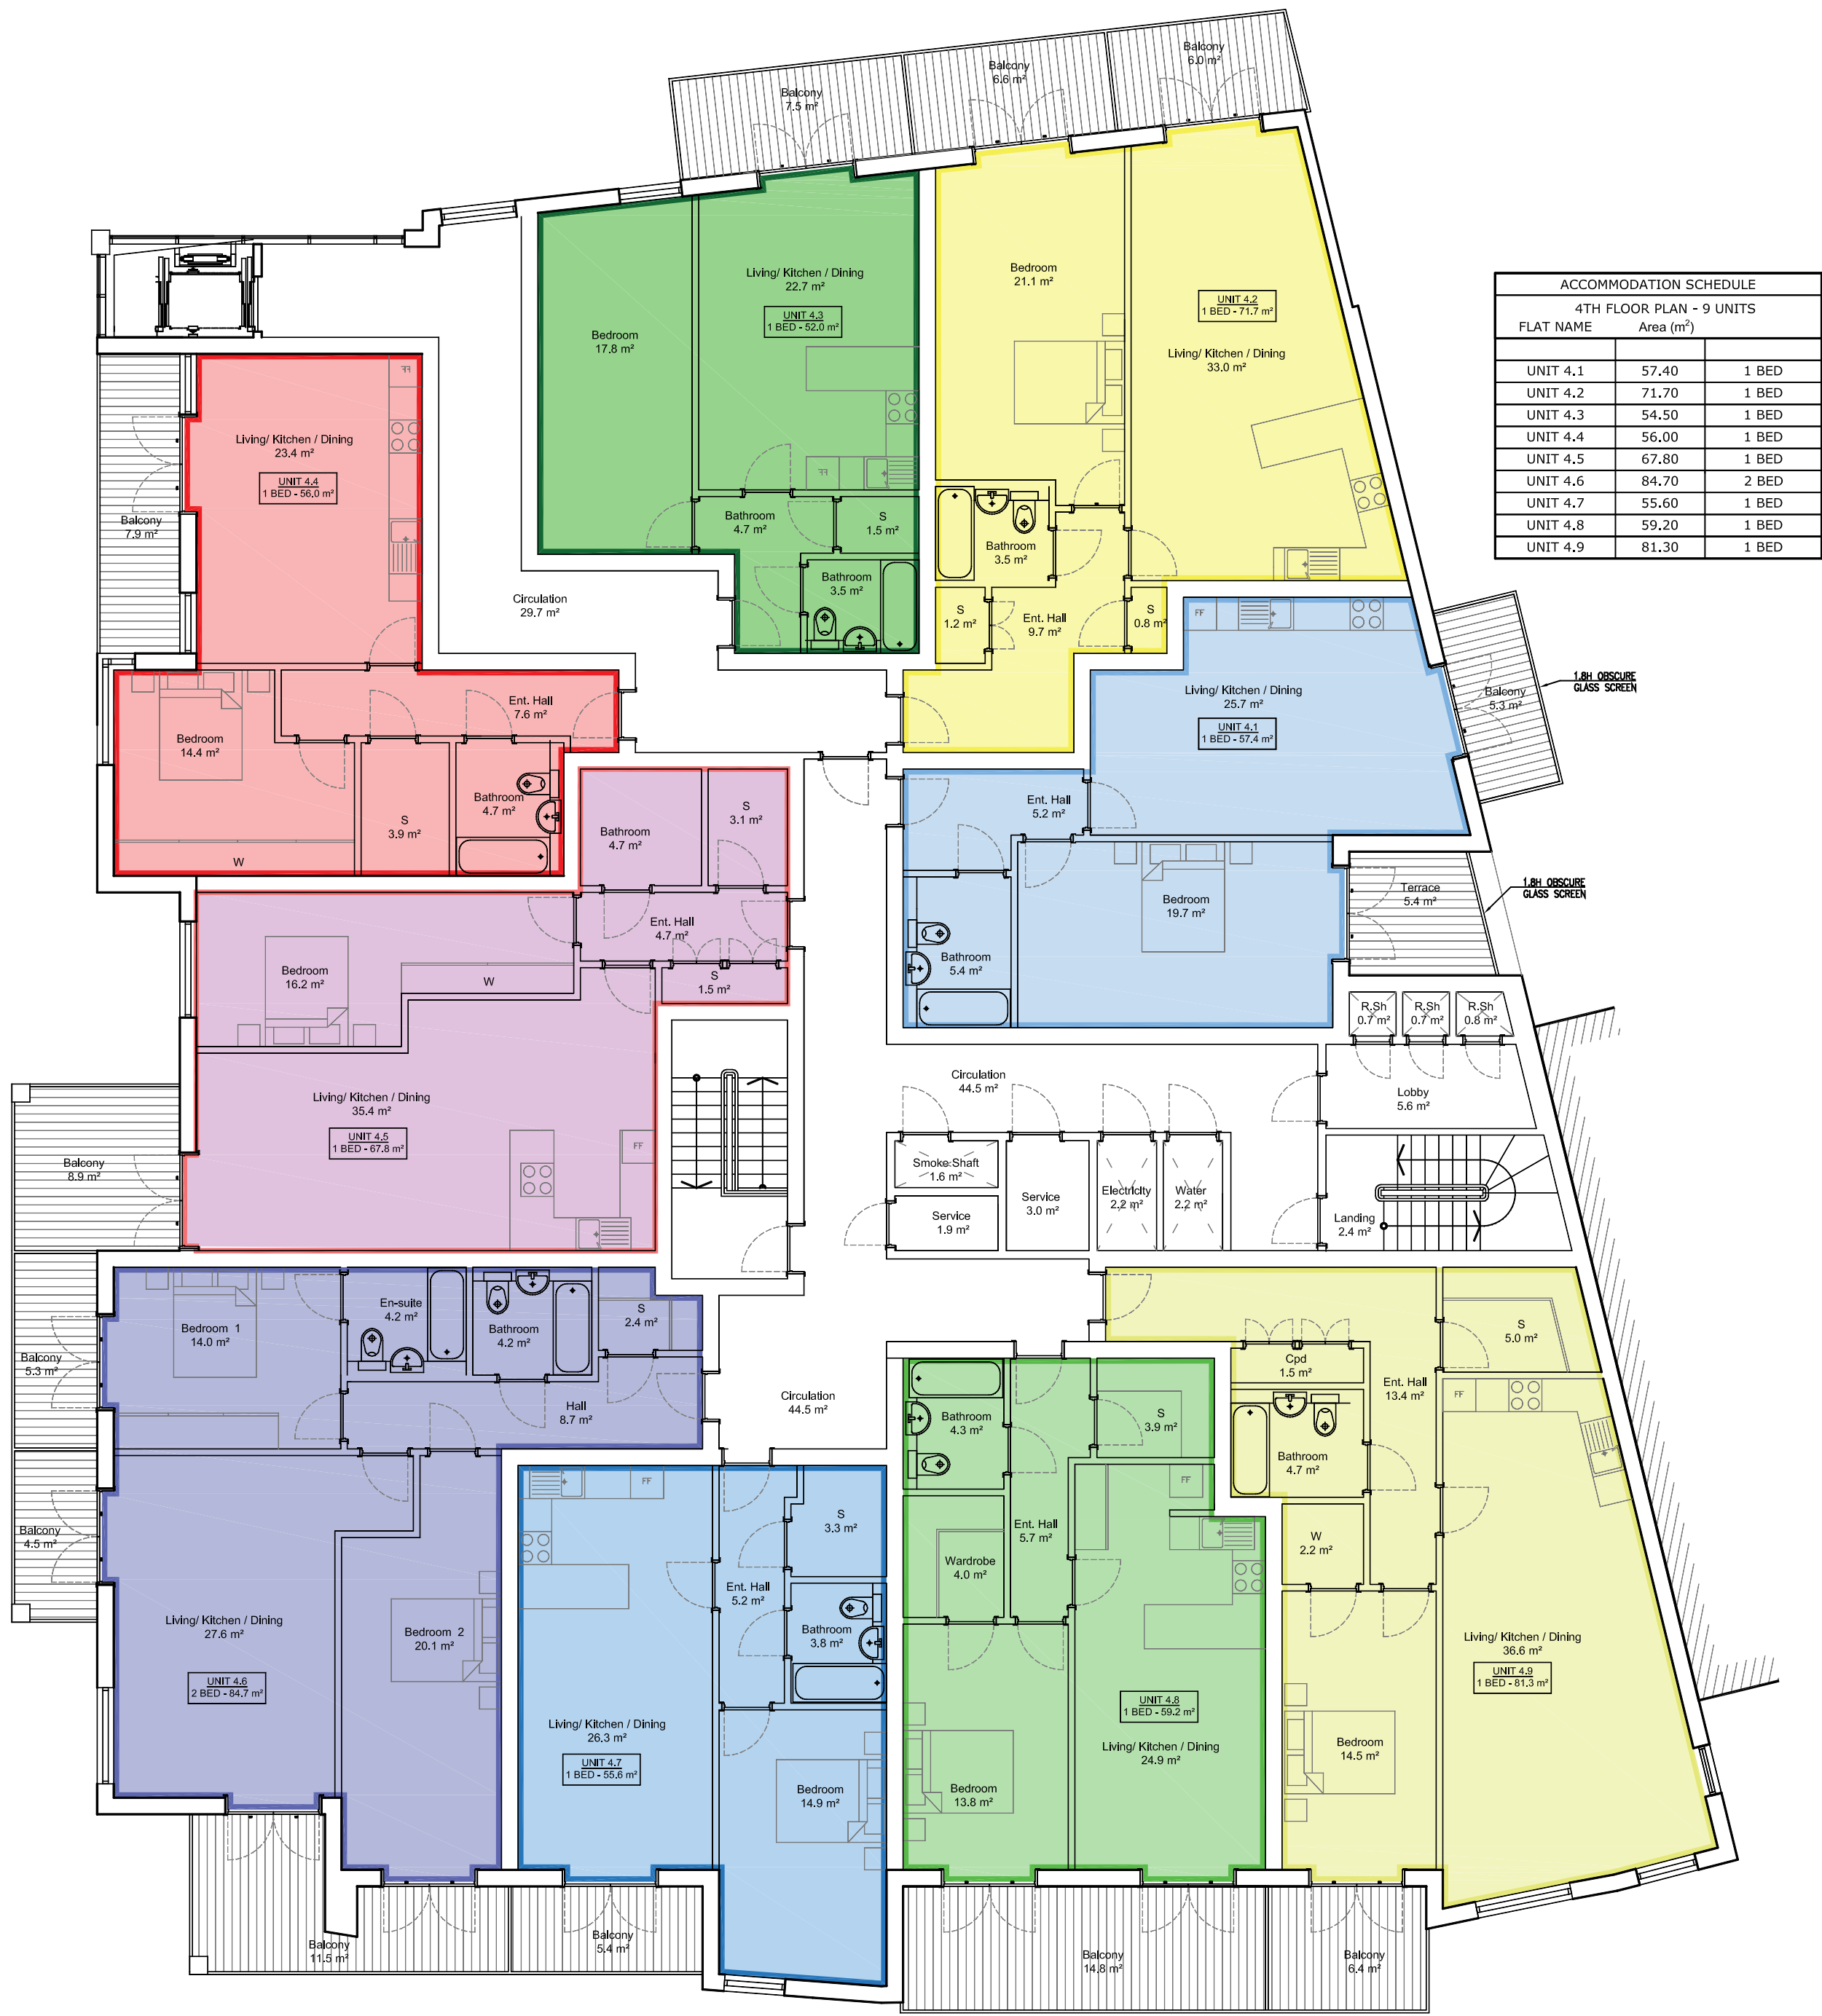

PROPOSED 4TH FLOOR PLAN
Sc. 1:100

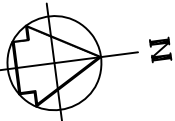

4TH FLOOR PLAN

PROPOSED 5TH FLOOR PLAN
Sc. 1:100

Client:
REGENT PROPERTIES

Project:
2-10 QUEENSWAY
BOGNOR REGIS, PO21 1QT

Drawing Title:
PROPOSED 4TH, 5TH FLOOR PLANS

Issue status:
Outline proposals ☐ Production information ☐ Scheme design ☐
Tender drawing ☐ Detail design ☐ Contract drawing ☐

Scale: 1:100	Drawn: I. Bruma	Checked: R. Stefanski	Approved: Date: 23.12.2021
Job No: 1375	Drawing No: 103	Revision:	

