

14/02/2021 10:00 AM 14/02/2021 10:00 AM


JJR DESIGNS Limited

Figured dimensions only are to be used. All dimensions to be checked on site. Differences between drawings and between drawings and specification or bills of quantities to be reported to JJR Designs Ltd.
© This drawing is prepared for the application for:
1. Planning permission
2. Building Regulation Permission
on behalf of the applicant named below and for no other purpose.
The copyright of the drawing and designs remains JJR Designs Ltd.
All copies are only for information about the application, they may not be used for any other purpose without the express written permission of JJR Designs Ltd.

Revisions:



PROPOSED EAST ELEVATION
Sc. 1:100

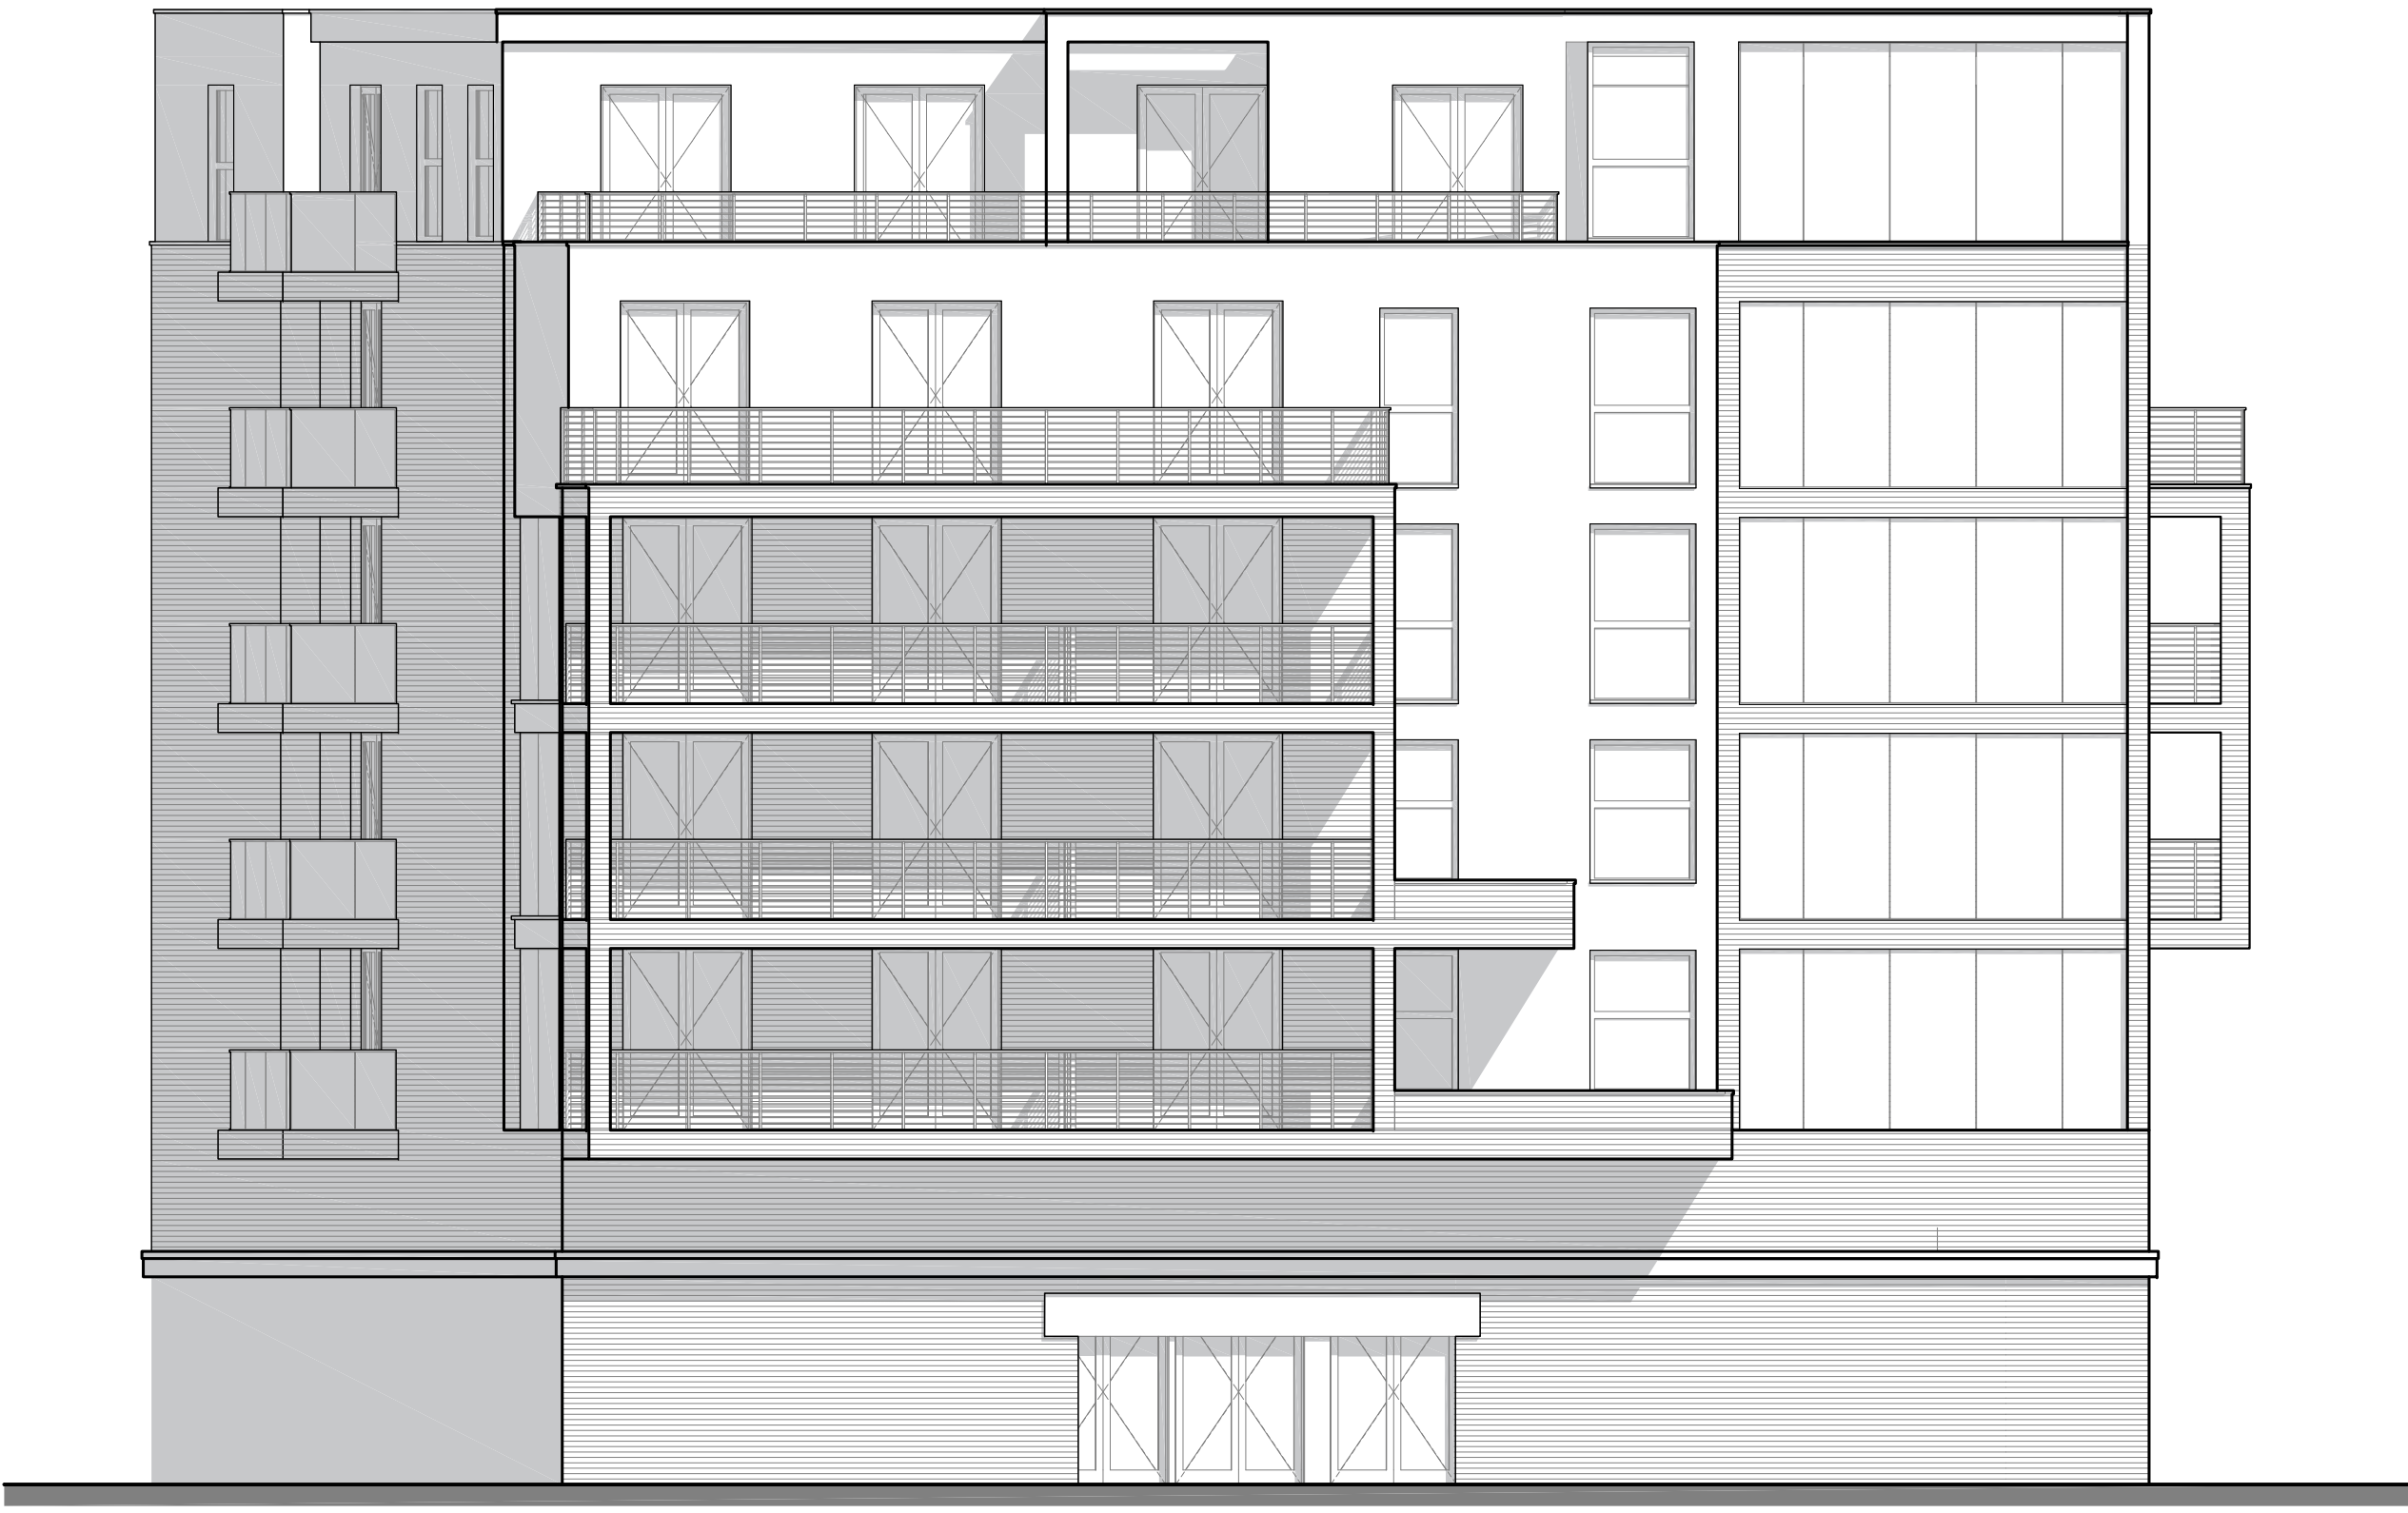

PROPOSED WEST ELEVATION
Sc. 1:100

jjr designs
Suite 2b
Church House,
94 Felpham Road
Felpham
West Sussex,
PO22 7PG
TEL: 01243 822081

Architectural Services
Planning
Building Regs
On Site Supervision
Landscape Design

e-mail: info@jjrdesigns.com

Client:
REGENT PROPERTIES

Project:
**2-10 QUEENSWAY
BOGNOR REGIS, PO21 1QT**

Drawing Title:
PROPOSED EAST & WEST ELEVATION

Issue status:
Outline proposals ☐ Production information ☐ Scheme design ☐
Tender drawing ☐ Detail design ☐ Contract drawing ☐

Scale: 1:100	Drawn: I. Bruma	Checked: R. Stefanski	Approved: R. Stefanski	Date: 23.12.2021
Job No: 1375	Drawing No: 106	Revision:		

