




North elevation - existing

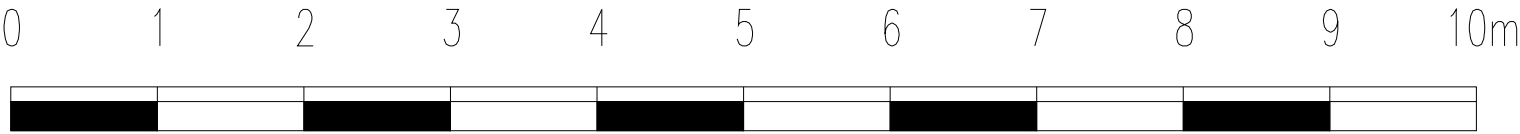

PROJECT Faith center conversion	
DRAWING Existing elevations	
1:50 • A3	
DRAWN BY JBP	DATE JAN 19
DWG.NO.	REV.
College Lane Chichester West Sussex PO19 4PE T: 01243 816000 E: website@chi.ac.uk	