
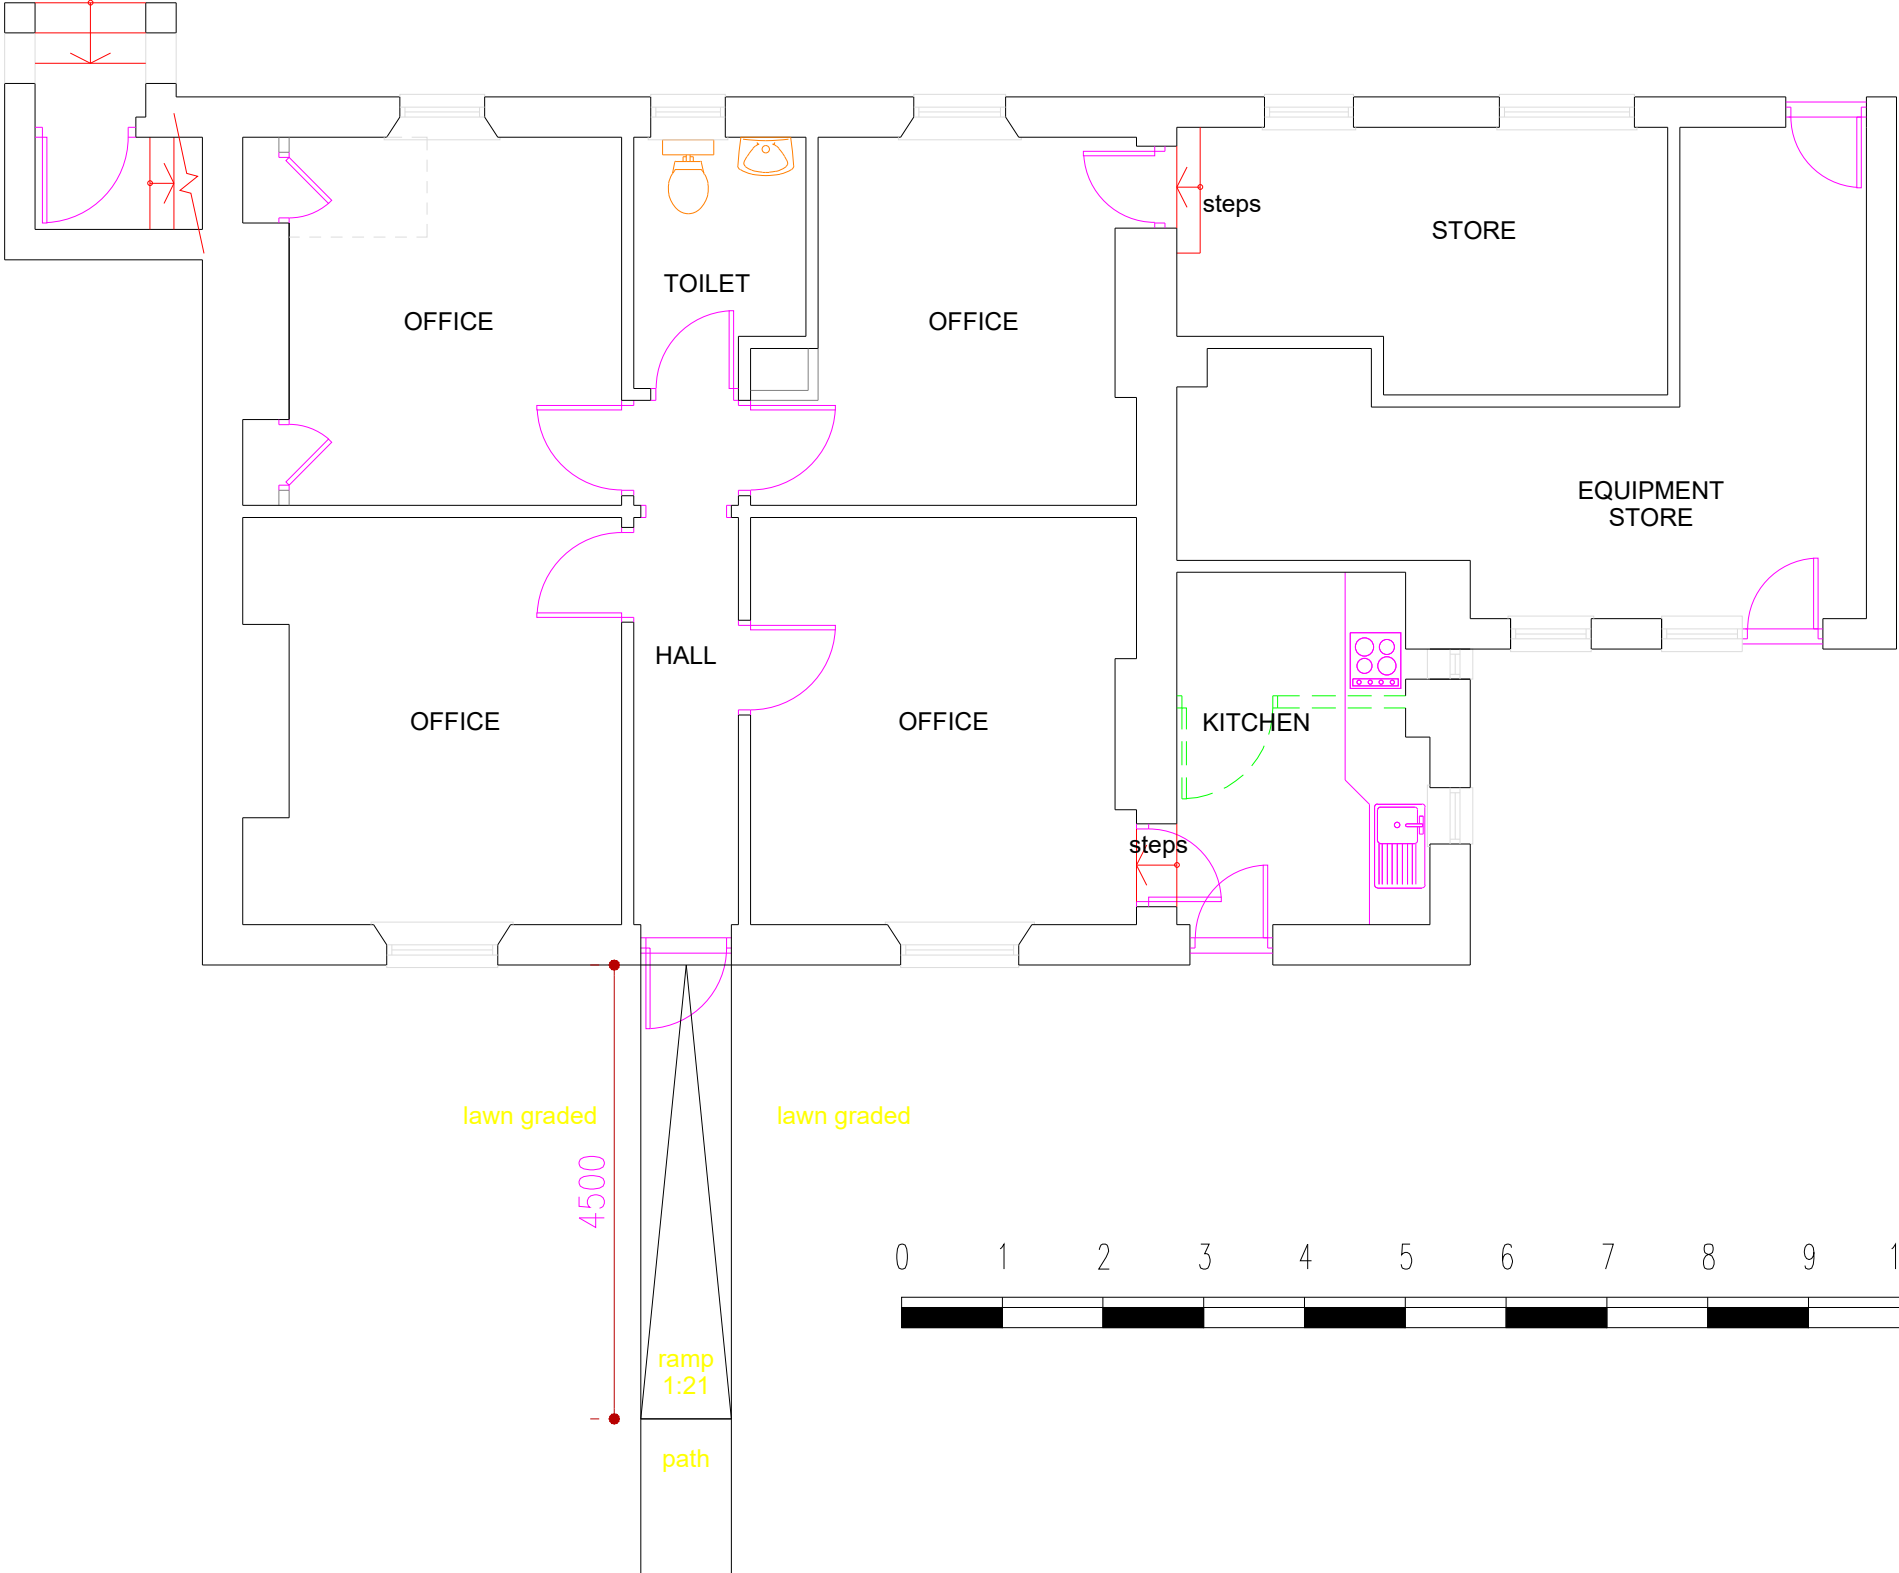


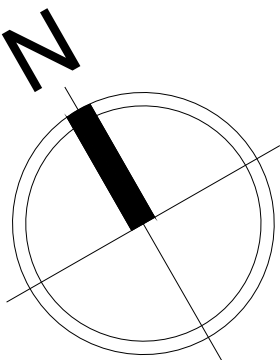

PROJECT Faith center conversion	
DRAWING Existing floor plans 1:75 A3	
DRAWN BY JBP	DATE JAN 19
DWG.NO.	REV.

College Lane Chichester
West Sussex PO19 4PE
T: 01243 816000
E: website@chi.ac.uk