


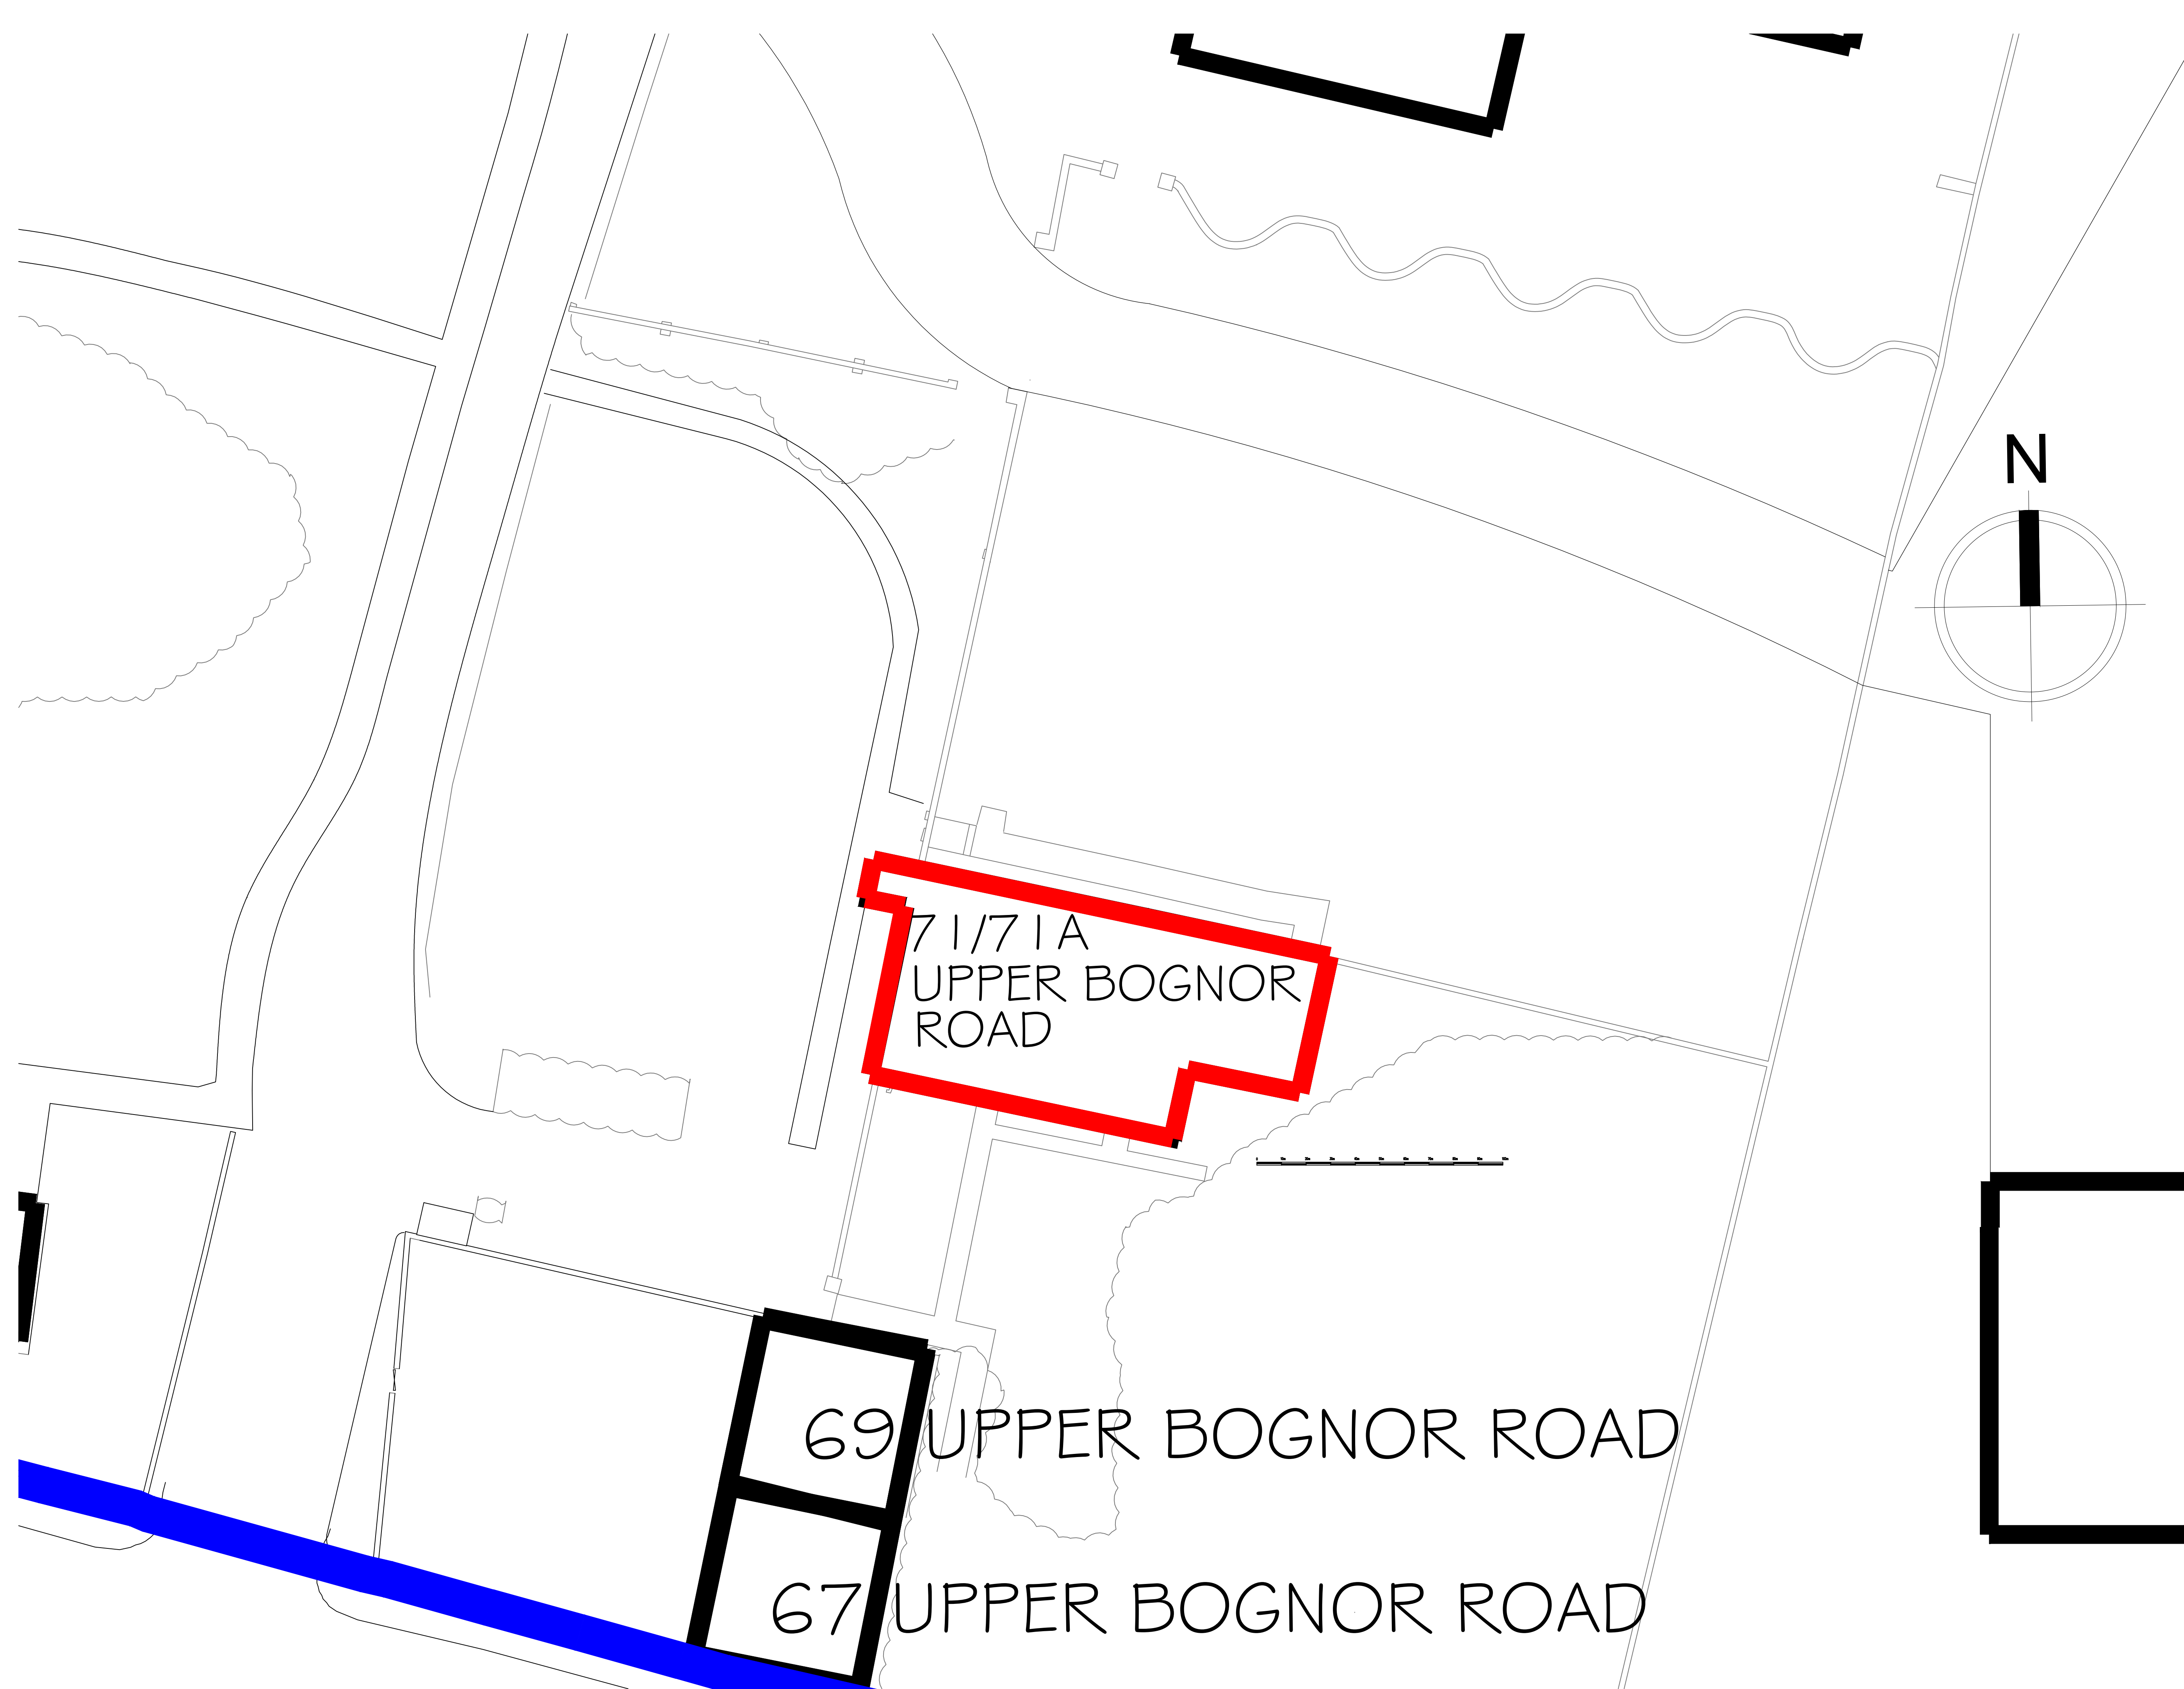

PROJECT	Faith center conversion
DRAWING	Site plan
1:120	• A1
DRAWN BY JBP	DATE JAN 19
DWG.NO.	REV.
College Lane Chichester West Sussex PO19 4PE T: 01243 816000 E: website@chi.ac.uk	