


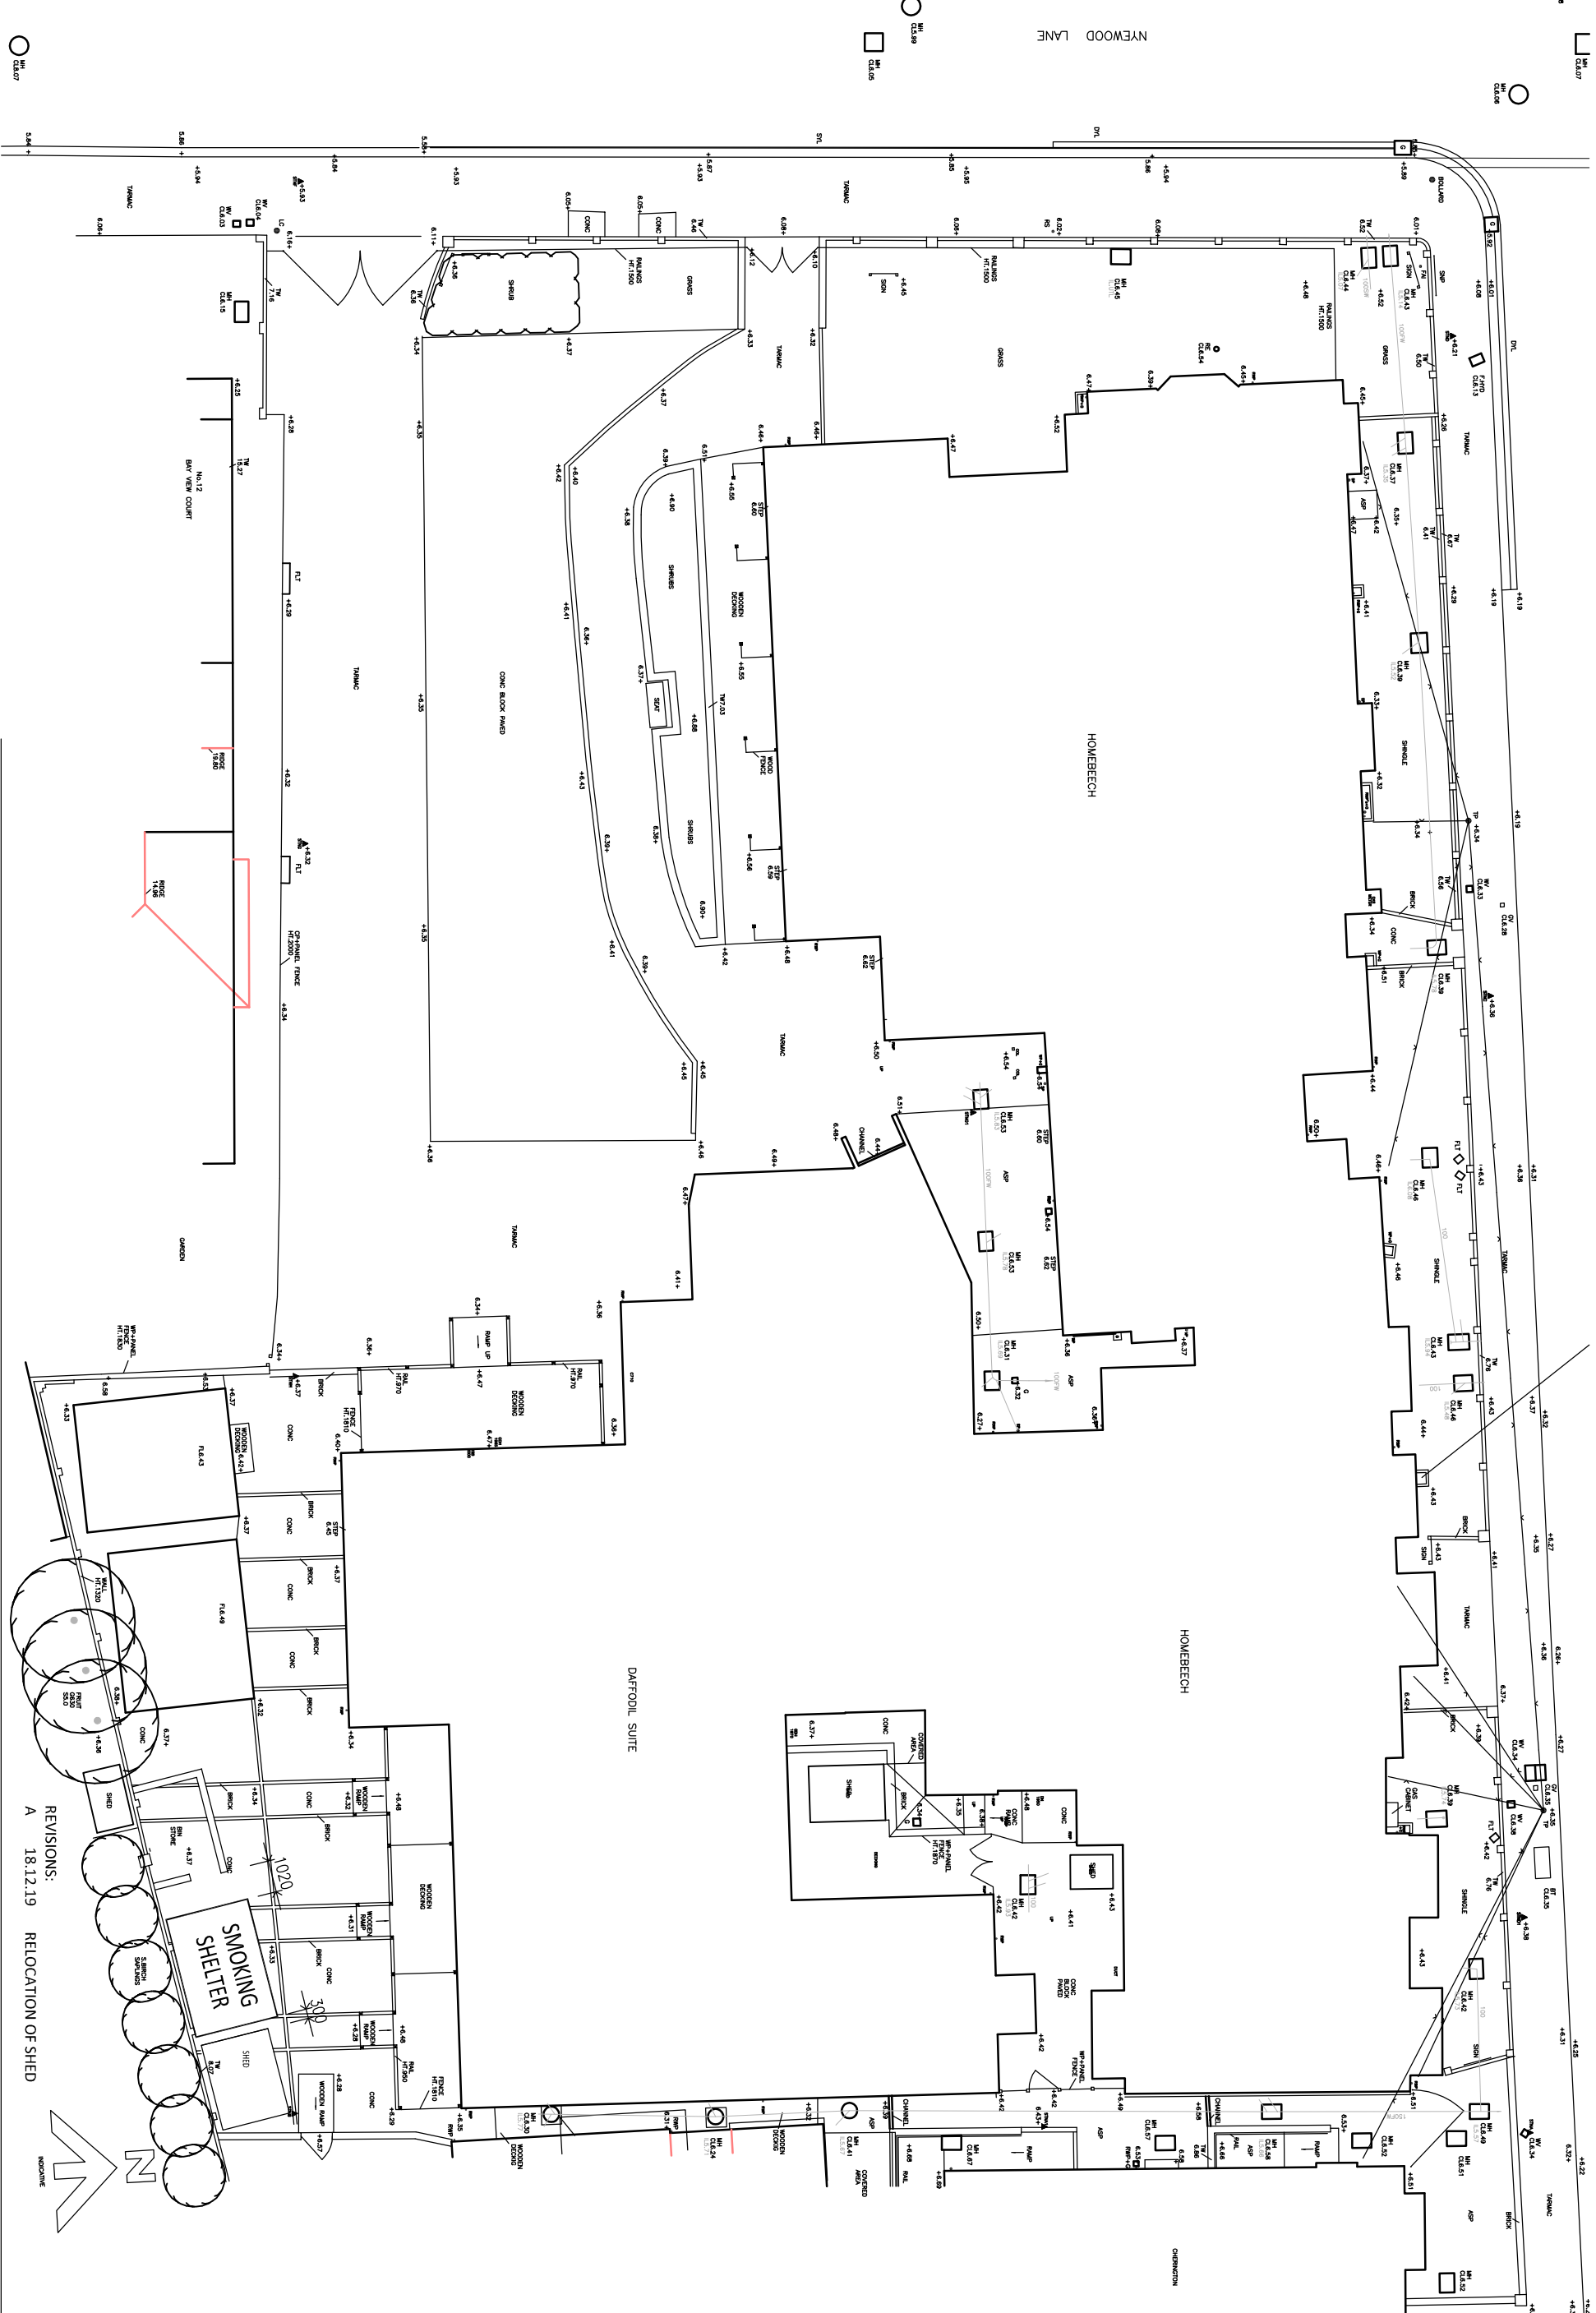

VISUAL SCALE 1:200 @ A3

PETER MINETT & PARTNERS LTD

Building Design and Project Management Consultants

11 Kings Road Fleet Hampshire GU51 AA

Tel: 01252 612816

email: admin@peterminett.co.uk

Client:

Saffronland Homes

Project name:

Homebeech

21 Stocker Road, Bognor Regis

West Sussex, PO21 2QH

Drawing:

Smoking Shelter - Site Plan

Project number

6183

Date

23.10.19

Drawn by

WM

Checked by

BP

Scale

1 :200 @ A3

DP101A