


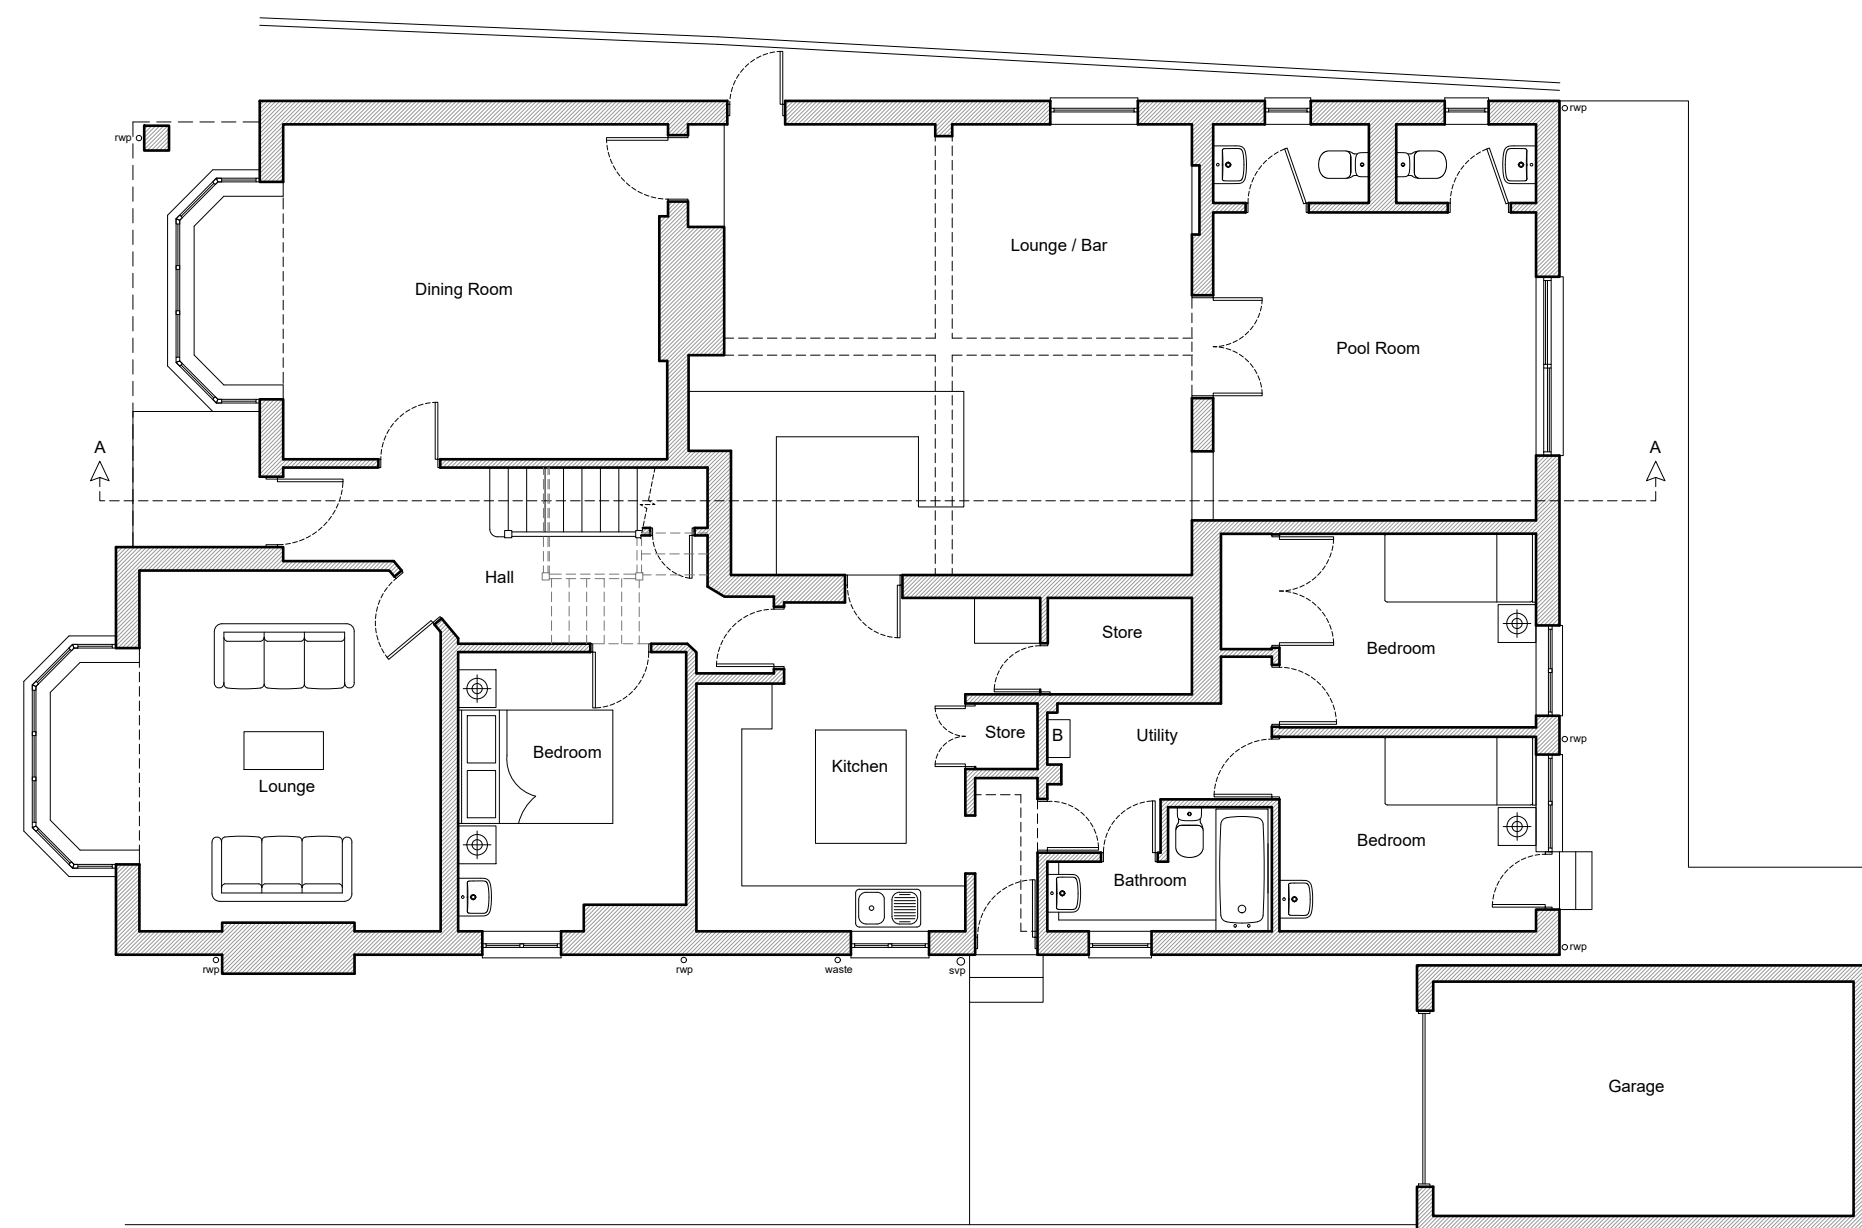


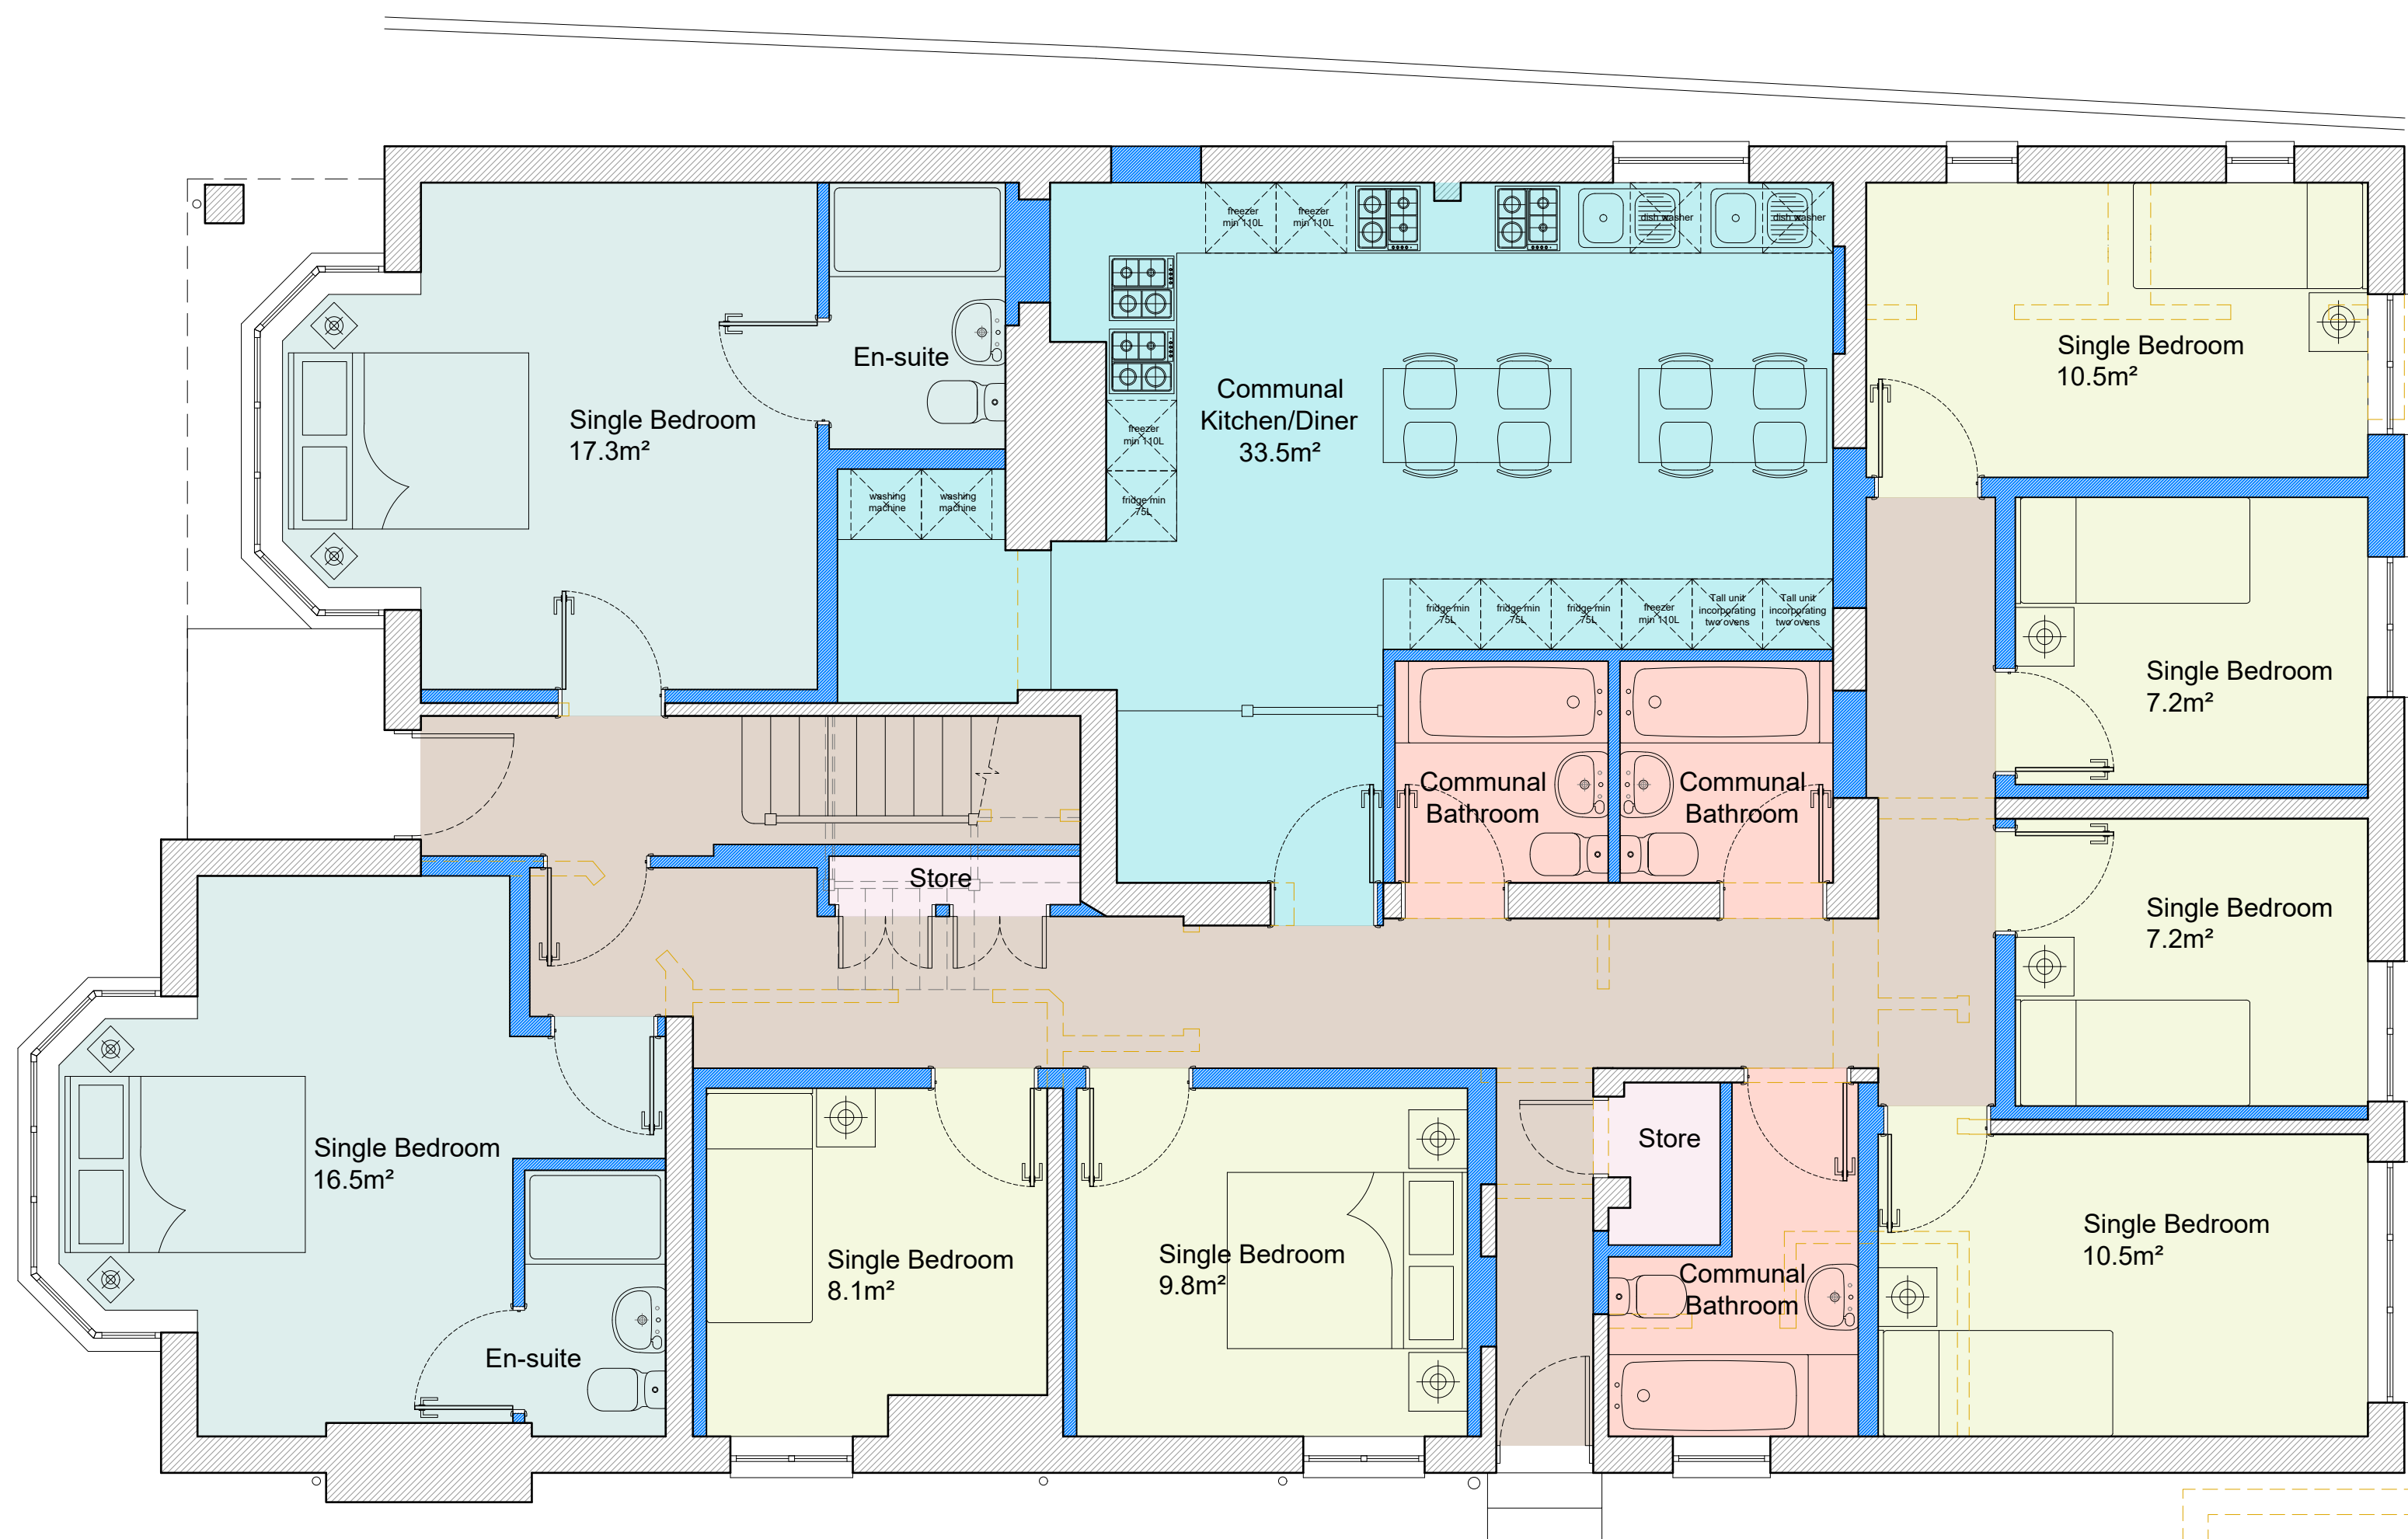

EXISTING GROUND FLOOR PLAN
1:100

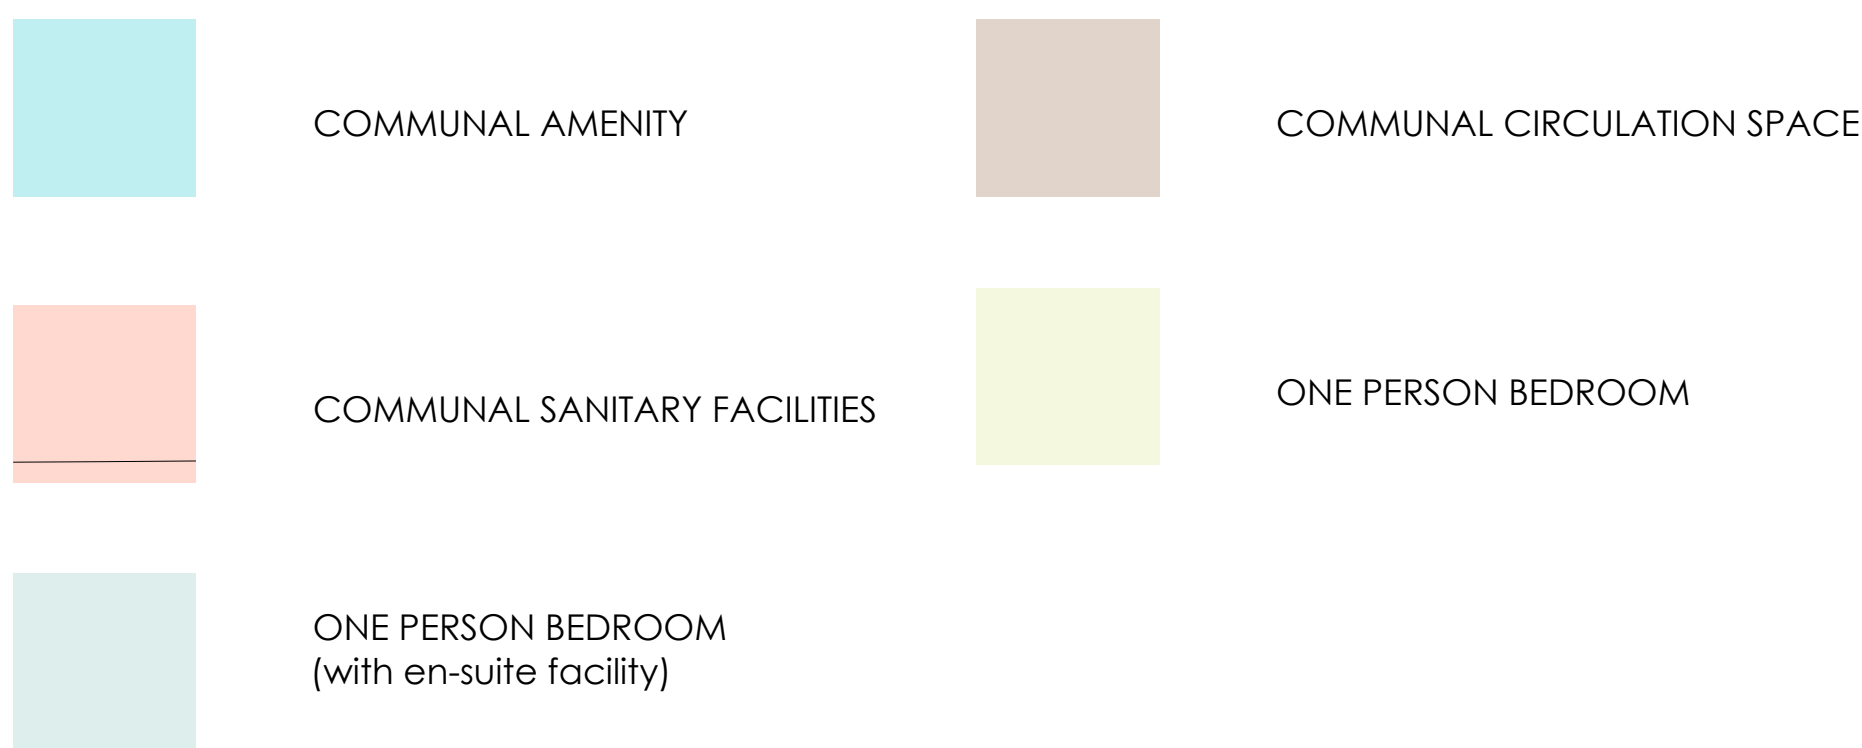

PROPOSED GROUND FLOOR PLAN
1:50

 

notes:

AREAS HATCHED BLUE =
PROPOSED CONSTRUCTION

revisions: A | 07.02.2022 | SCR | Amended to reflect measured survey

NOTE: The contractor is responsible for checking all site dimensions and levels. These should be checked prior to the ordering of any components and before the commencement of the works. All discrepancies should be brought to the attention of the Contract Administrator

Tommy
Selwood Lodge
Bognor Regis
drawing information

title: Existing & Proposed
Ground Floor Plans
status: Preliminary
date: January 2022
scale: 1:50/100@A1
drawn: SCR
chk'd: GR

R & R DESIGN
STUDIO LTD

job: 1133 dwg: 1210 rev: A