


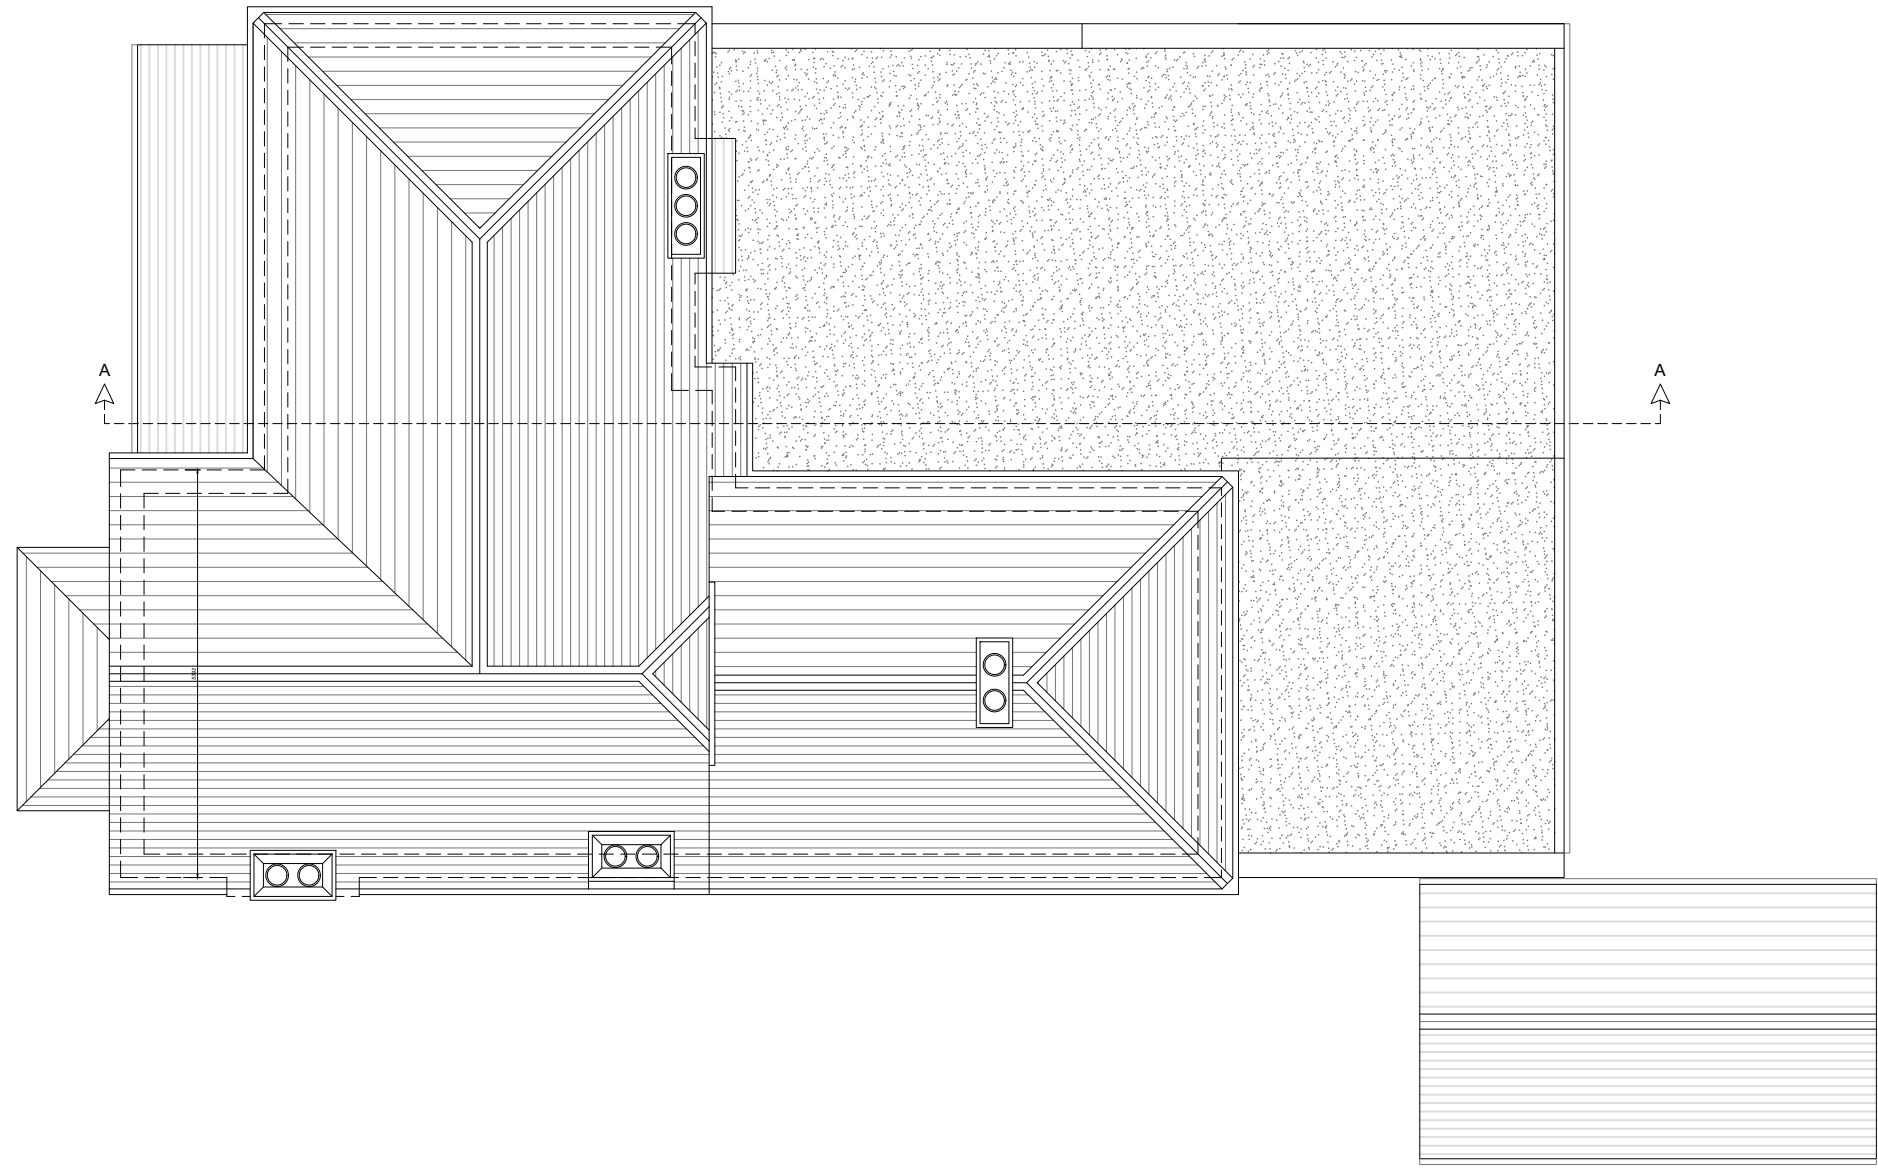


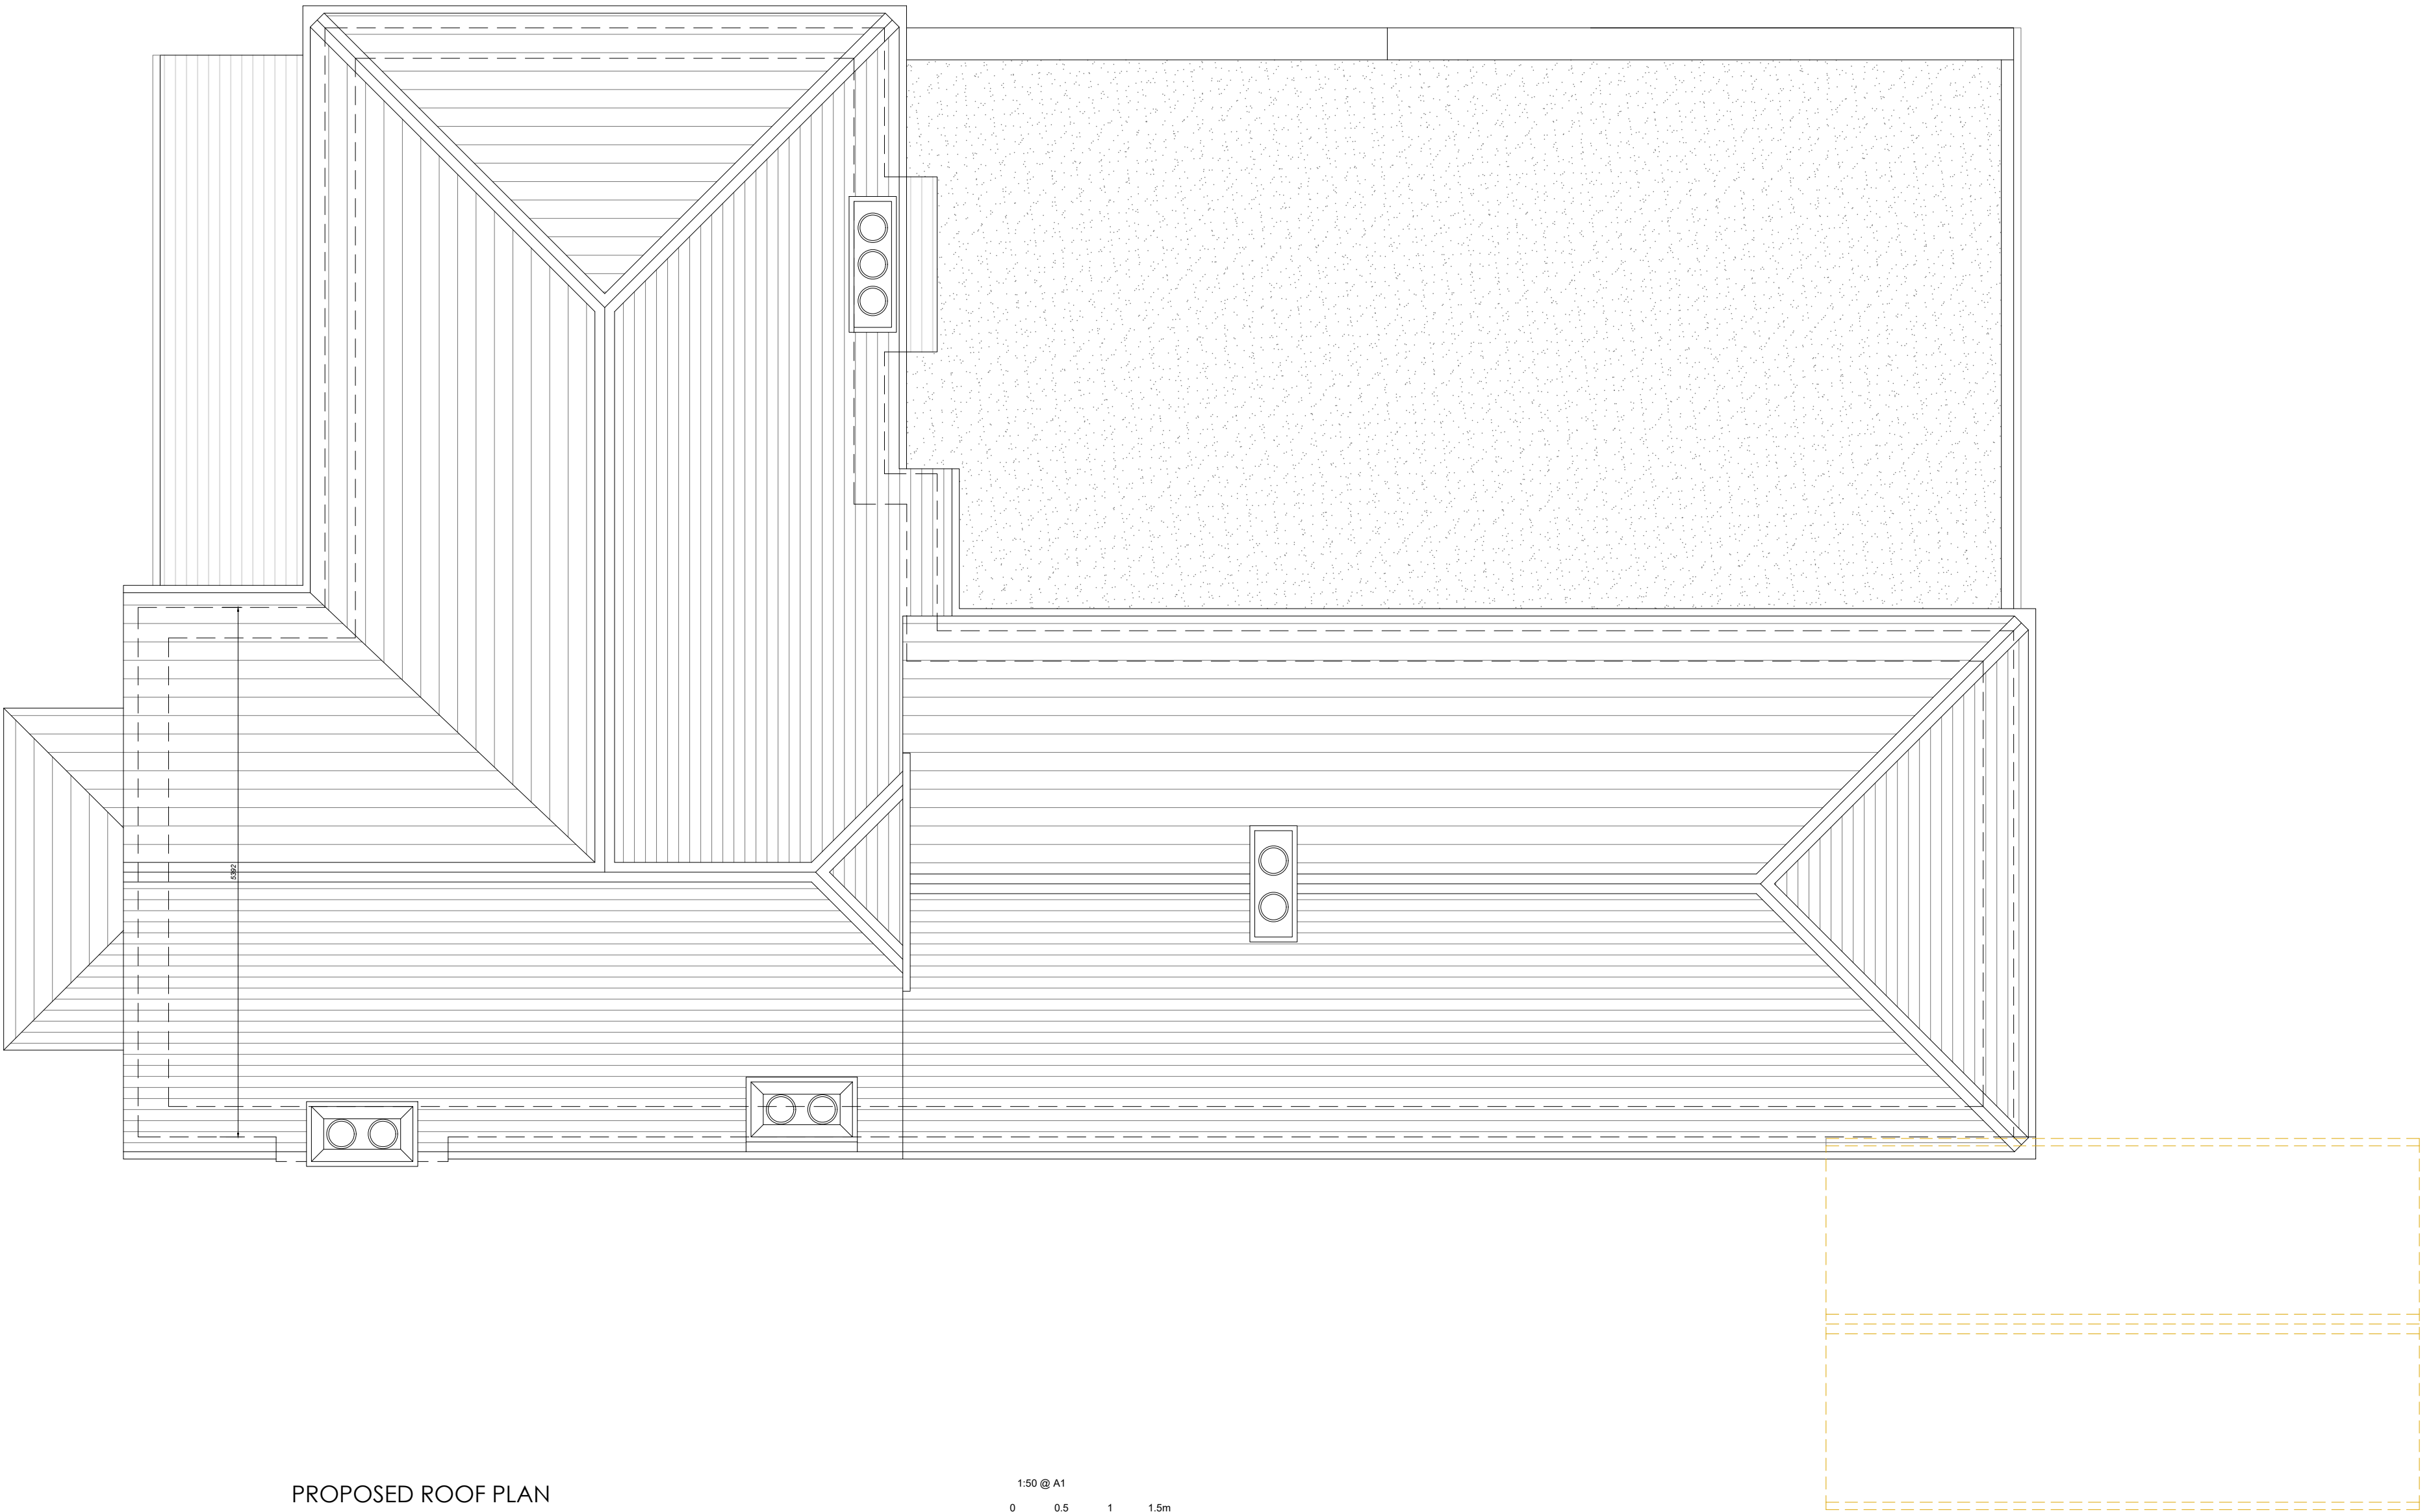

EXISTING ROOF PLAN
1:100

 

PROPOSED ROOF PLAN
1:50

 

notes:

AREAS HATCHED BLUE =
PROPOSED CONSTRUCTION

revisions: A | 07.02.2022 | SCR | Amended to reflect measured survey

NOTE: The contractor is responsible for checking all site dimensions and levels. These should be checked prior to the ordering of any components and before the commencement of the works. All discrepancies should be brought to the attention of the Contract Administrator

Tommy
Selwood Lodge
Bognor Regis

drawing information

title: Existing & Proposed
Roof Plans
status: Preliminary
date: January 2022
scale: 1:50/100@A1
drawn: SCR
chkd: GR



job: 1133 dwg: 1212 rev: A