




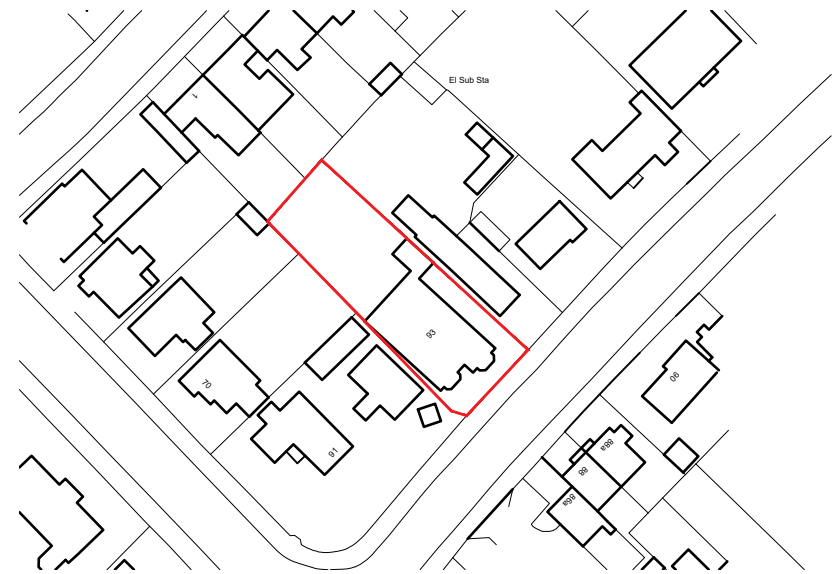

EXISTING LOCATION PLAN  
1:1250

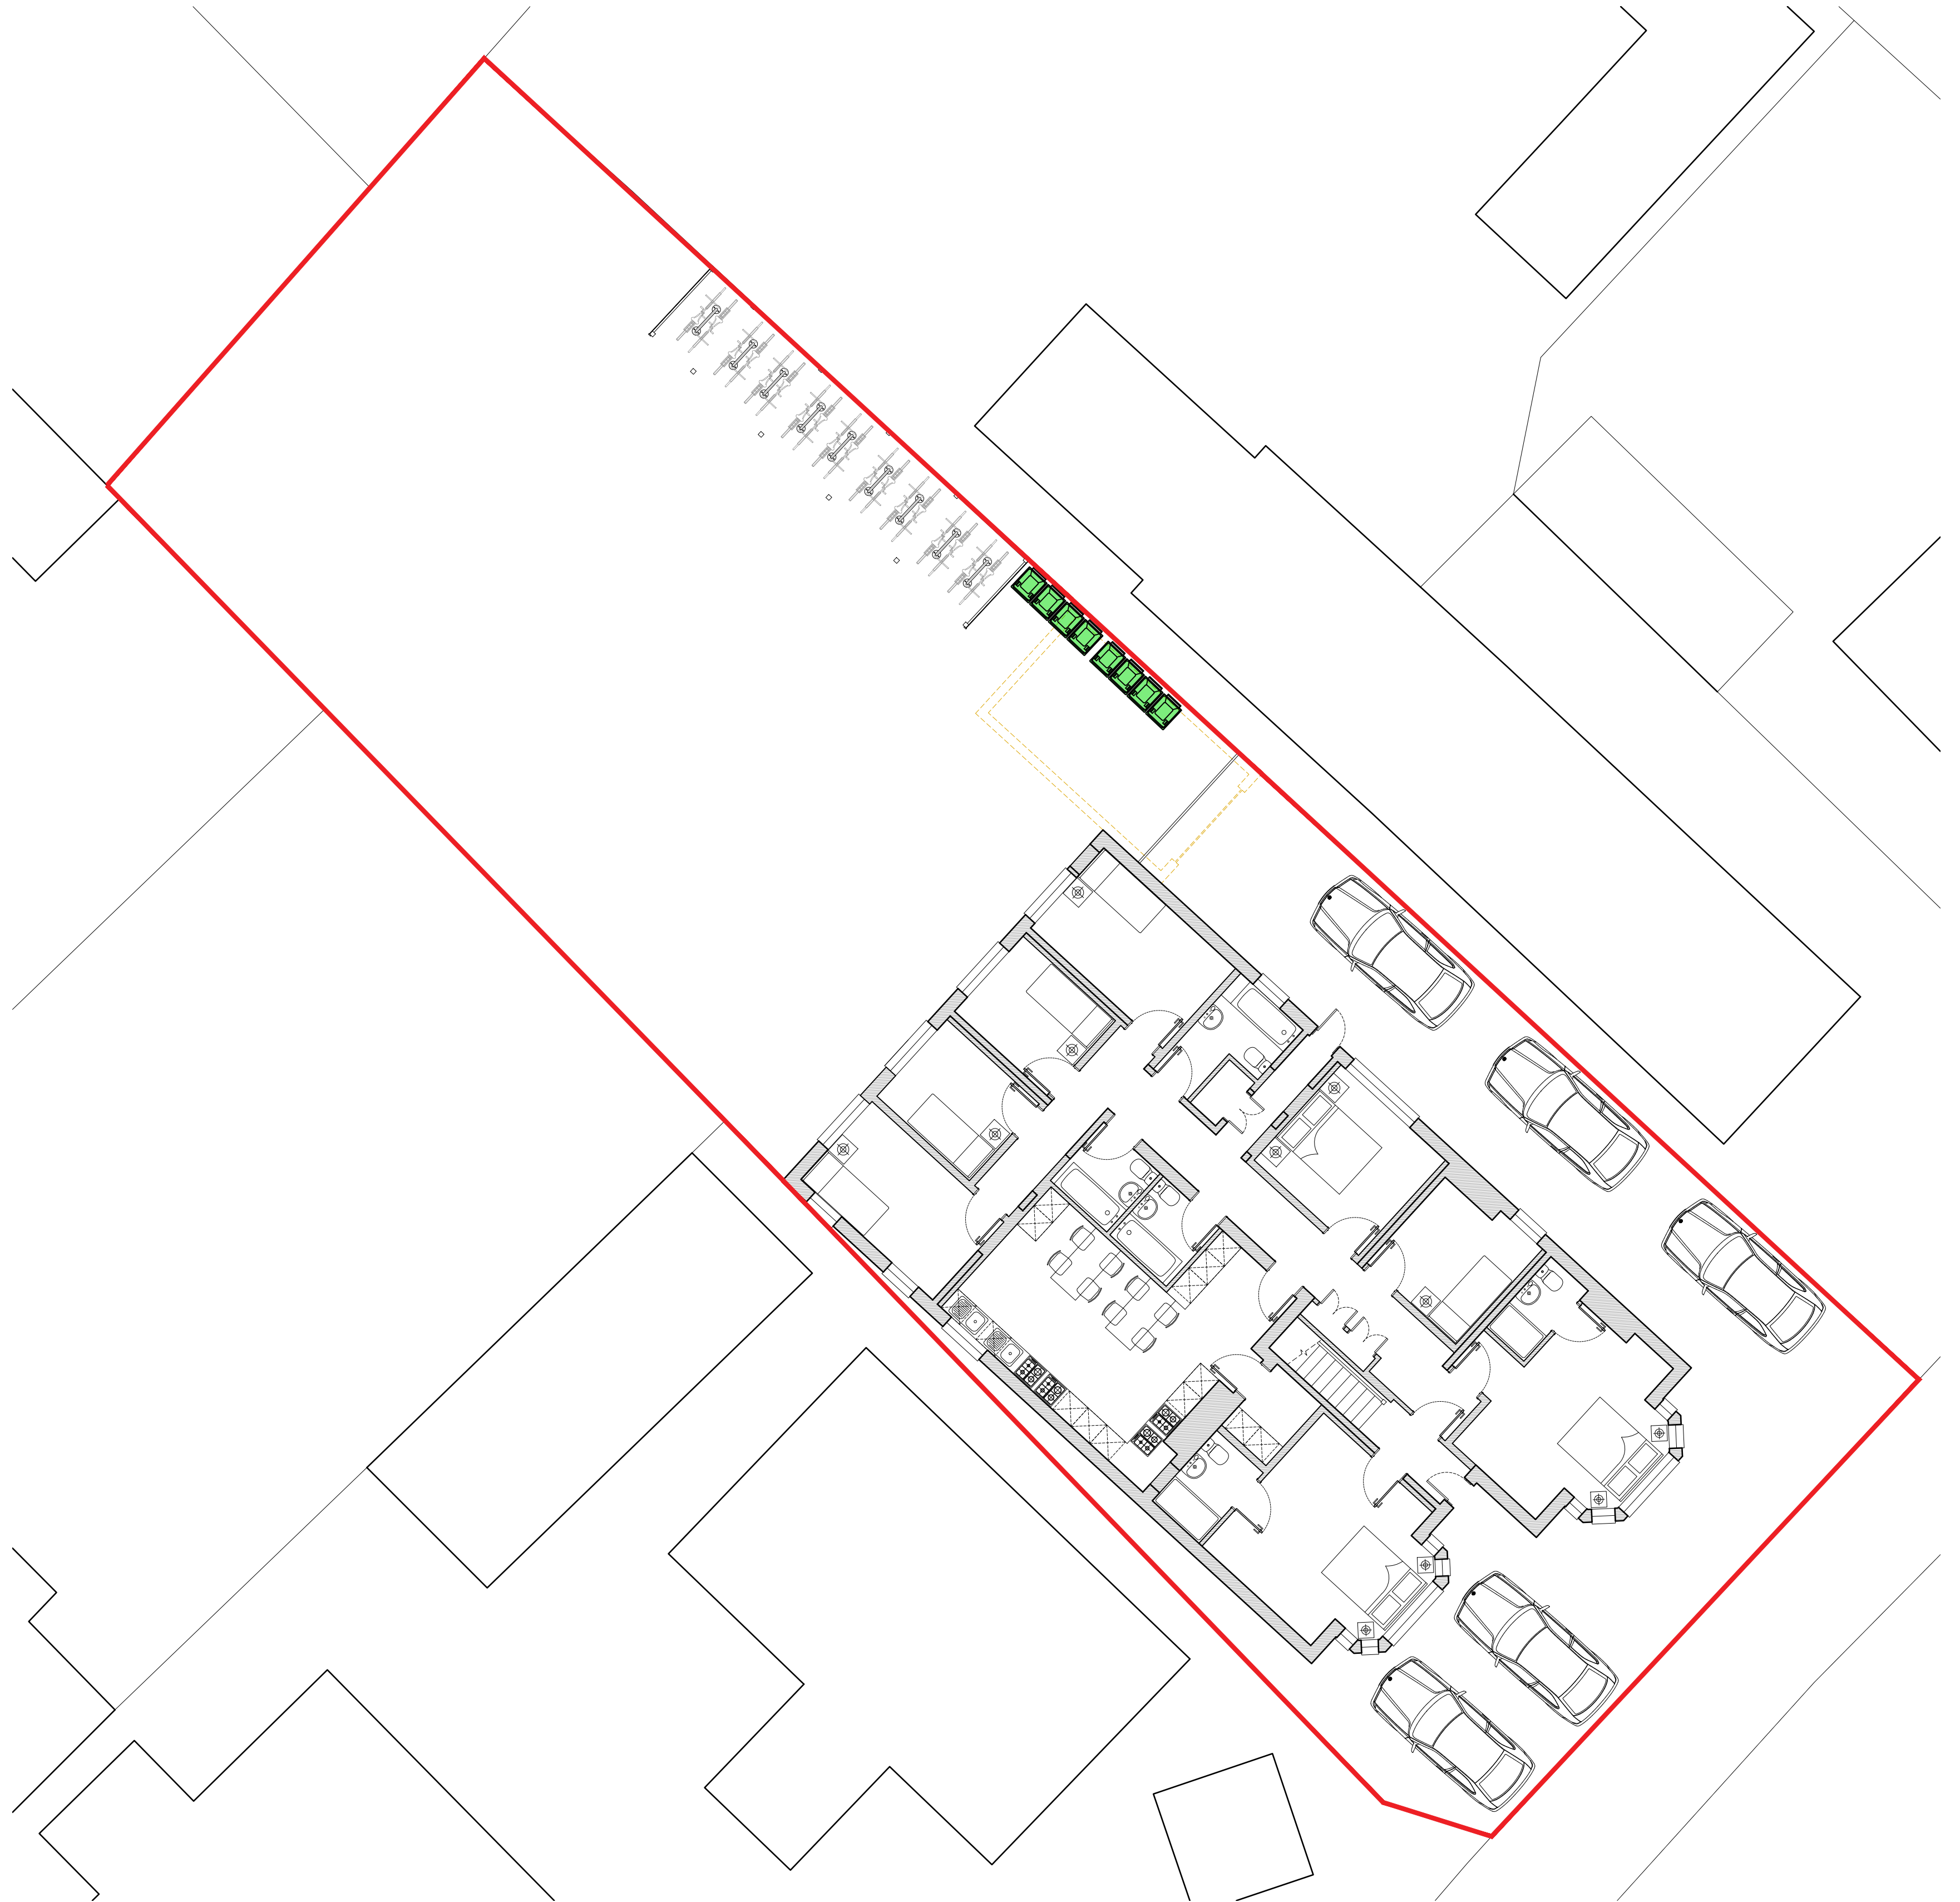

PROPOSED SITE PLAN  
1:100

 

notes:

revisions: A | 24.03.2022 | SCR | Parking Provision Shown

Ordnance Survey (c) Crown Copyright 2022. All rights reserved. Licence number 100022432

Tommy  
**Selwood Lodge**  
Bognor Regis  
drawing information

title: Site & Location Plans

status: Preliminary  
date: January 2022  
scale: 1:100/1250@A1  
drawn: SCR  
chk'd: GR



job: 1133 dwg: 1100 rev: A

NOTE: The contractor is responsible for checking all site dimensions and levels. These should be checked prior to the ordering of any components and before the commencement of the works. All discrepancies should be brought to the attention of the Contract Administrator