




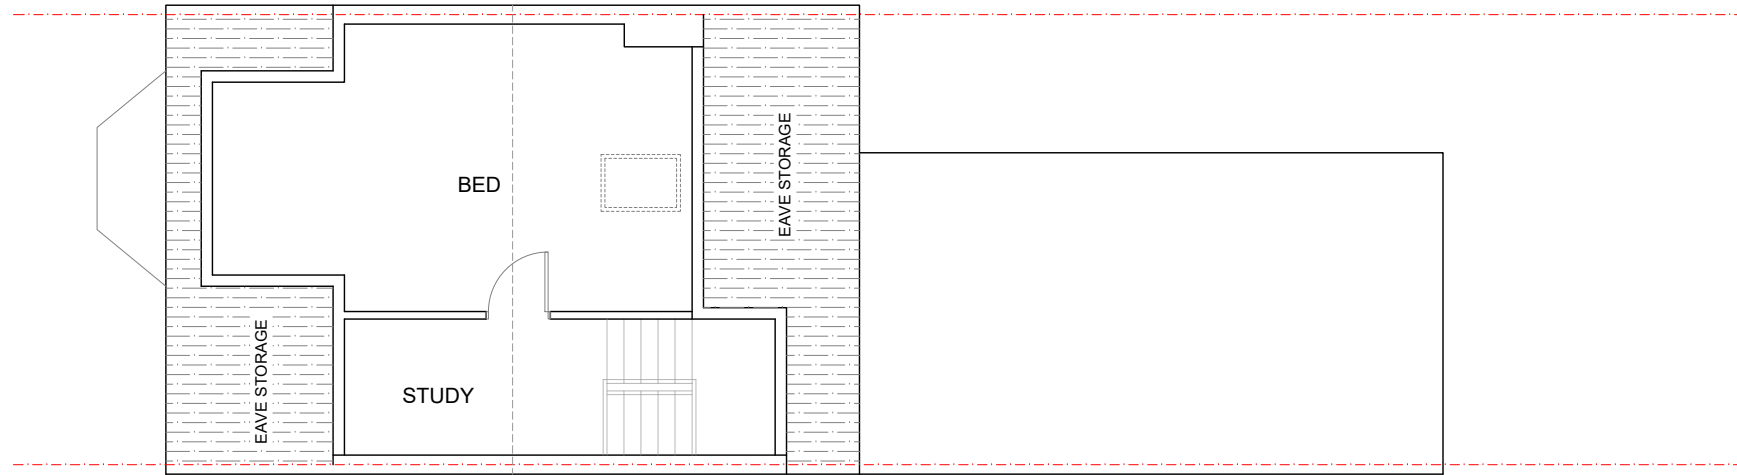

EXISTING
SECOND FLOOR PLAN

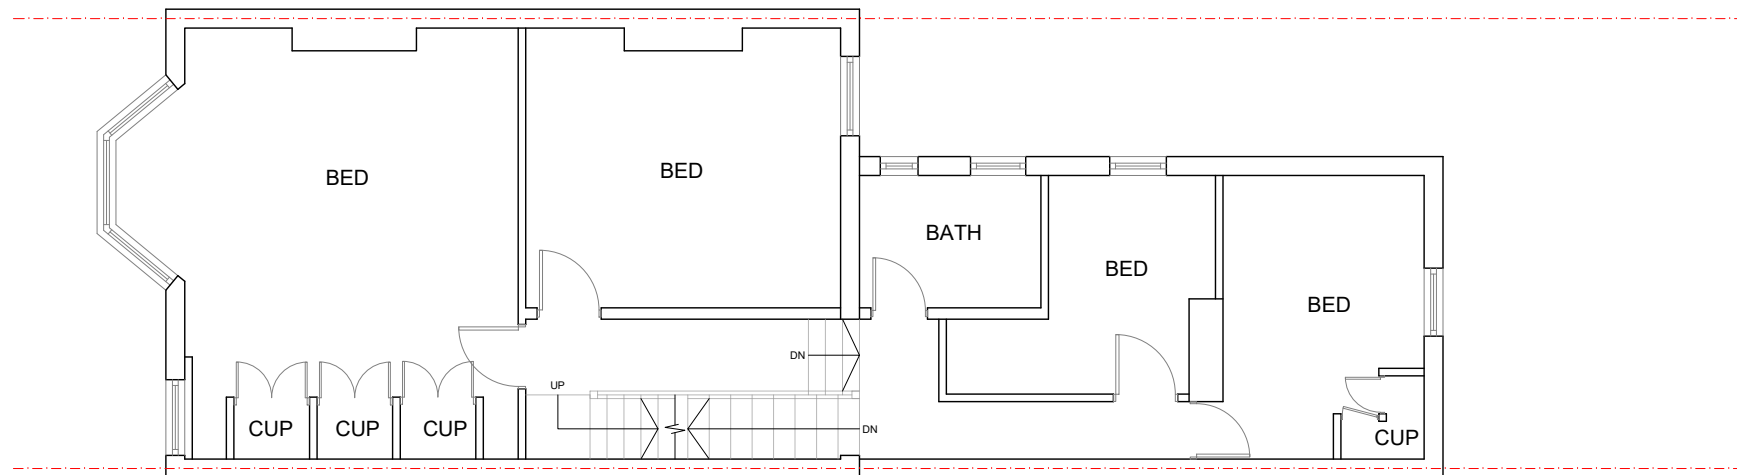

EXISTING
FIRST FLOOR PLAN

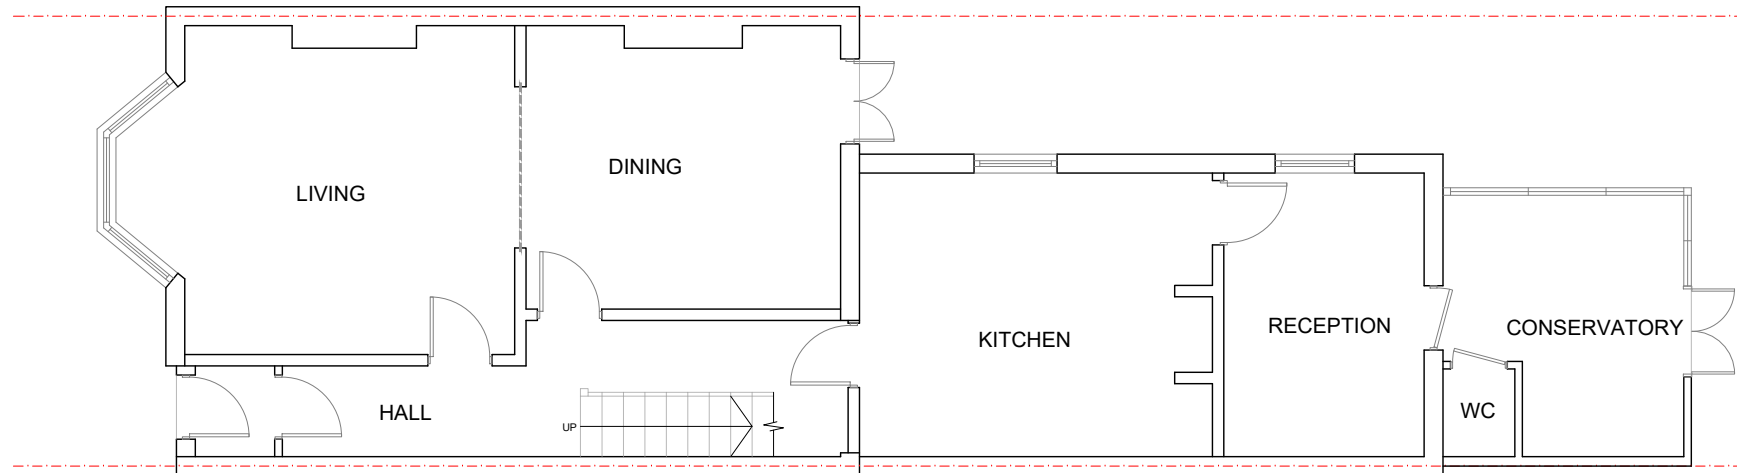





EXISTING
GROUND FLOOR PLAN



Revision notes:			CLIENT	SITE	Date: 04.07.2025	Scale @ A3: 1:100	Revision: P01		Planning Application Party Wall Survey info@sheladiya.com 020 3129 9374 www.krndesignstudio.com www.sheladiya.com	
Rev:	Date:	Notes:								
P01	04.07.2025	For Planning Approval	DRAWING NO: A2025074.PA101	DRAWING TITLE Existing Floor Plans						

The partitions separating rooms from the escape route to be fire-resisting, to a 30-minute standard. The partitions between rooms should be fire-resisting, to a 30-minute standard.

Grade A Fire alarm system in accordance with BS 5839: Parts 1 and 6; to include set of electrically operated smoke and/or heat detectors, separate sounders and manual call points. These are all linked to a control panel. Alarm bells or electronic sounders to achieve a minimum sound level in bedrooms of 75 dBA when all doors are shut, to arouse sleeping occupants

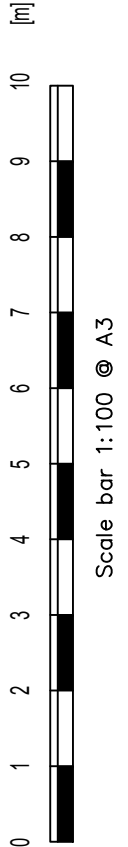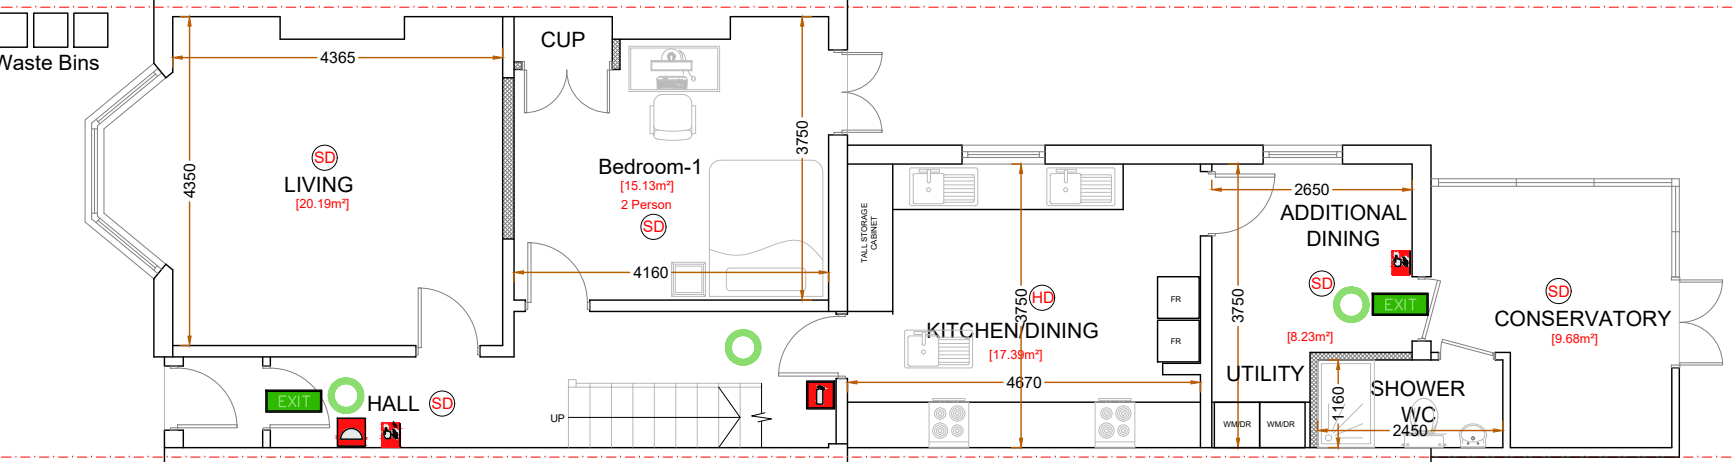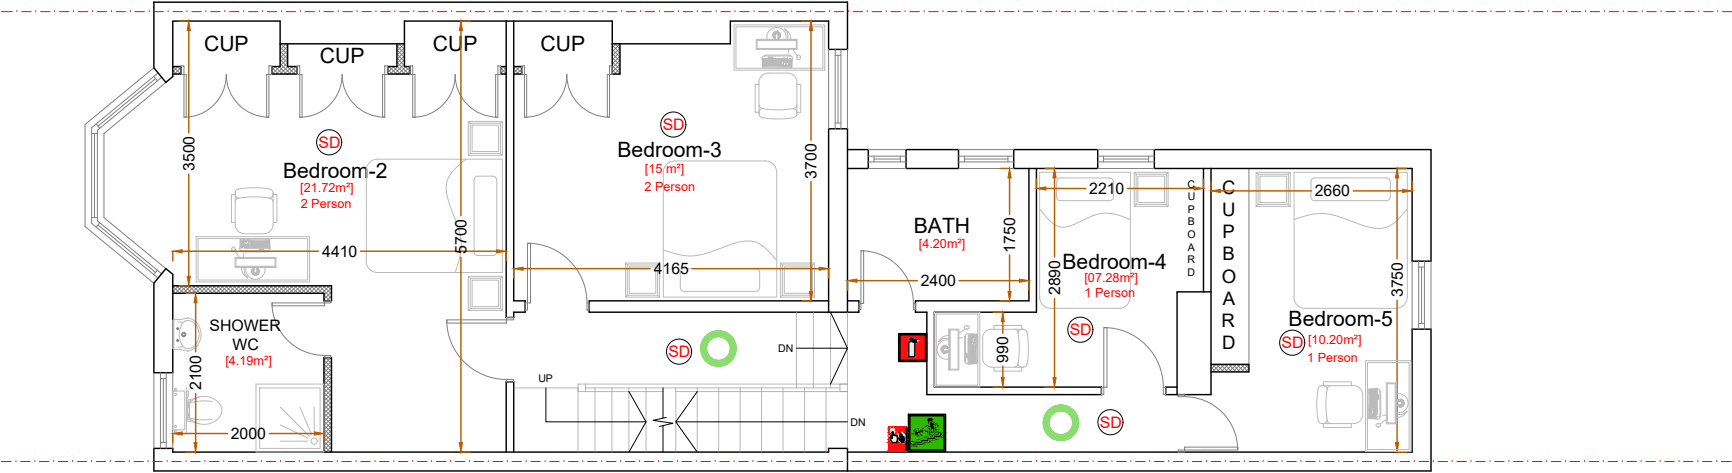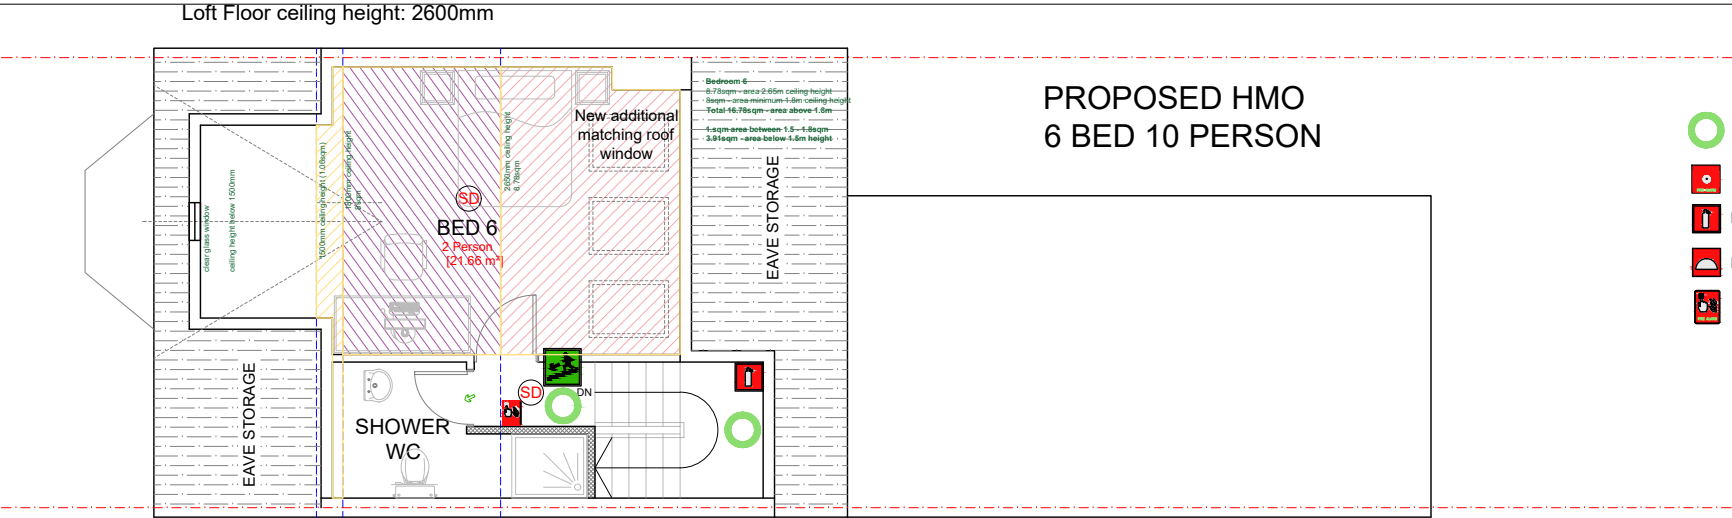

Revision notes:		
Rev:	Date:	Notes:
P01	04.07.2025	For Planning Approval

CLIENT
DRAWING NO:
A2025074.PA102

SITE
37 Glamis Street, Bognor Regis, PO21 1DJ
DRAWING TITLE
Proposed Floor Plans

Date:
04.07.2025
Scale @ A3:
1:100
Revision:
P01

**Planning Application
Party Wall Survey**

info@sheladiya.com
020 3129 9374


www.krndesignstudio.com
www.sheladiya.com




EXISTING
FRONT ELEVATION

PROPOSED
FRONT ELEVATION

New bird boxes

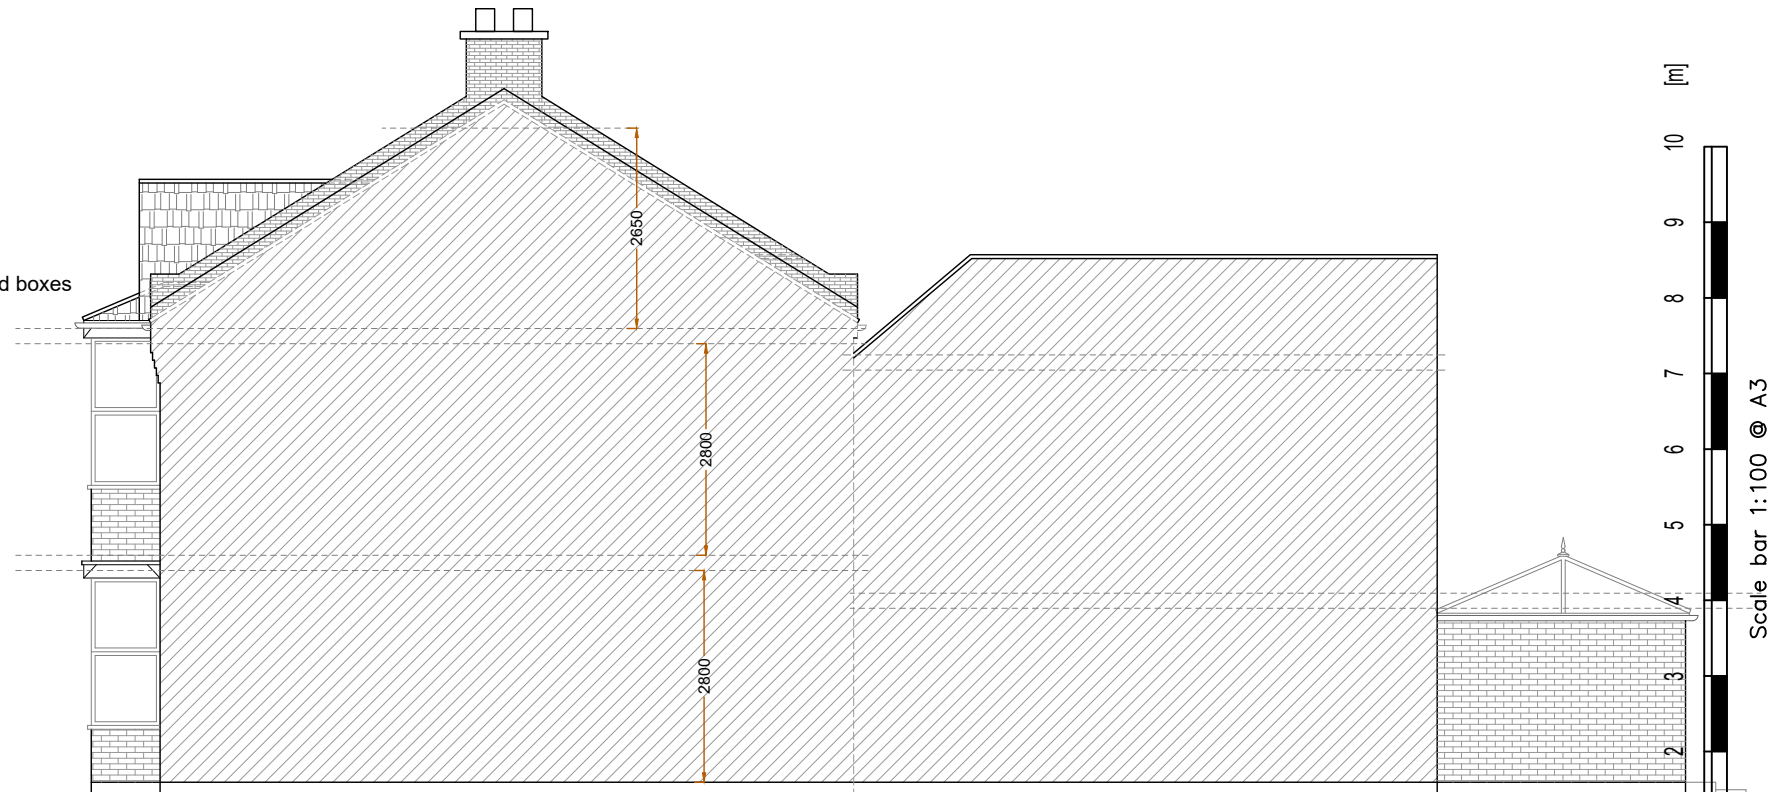

EXISTING
SIDE ELEVATION-1

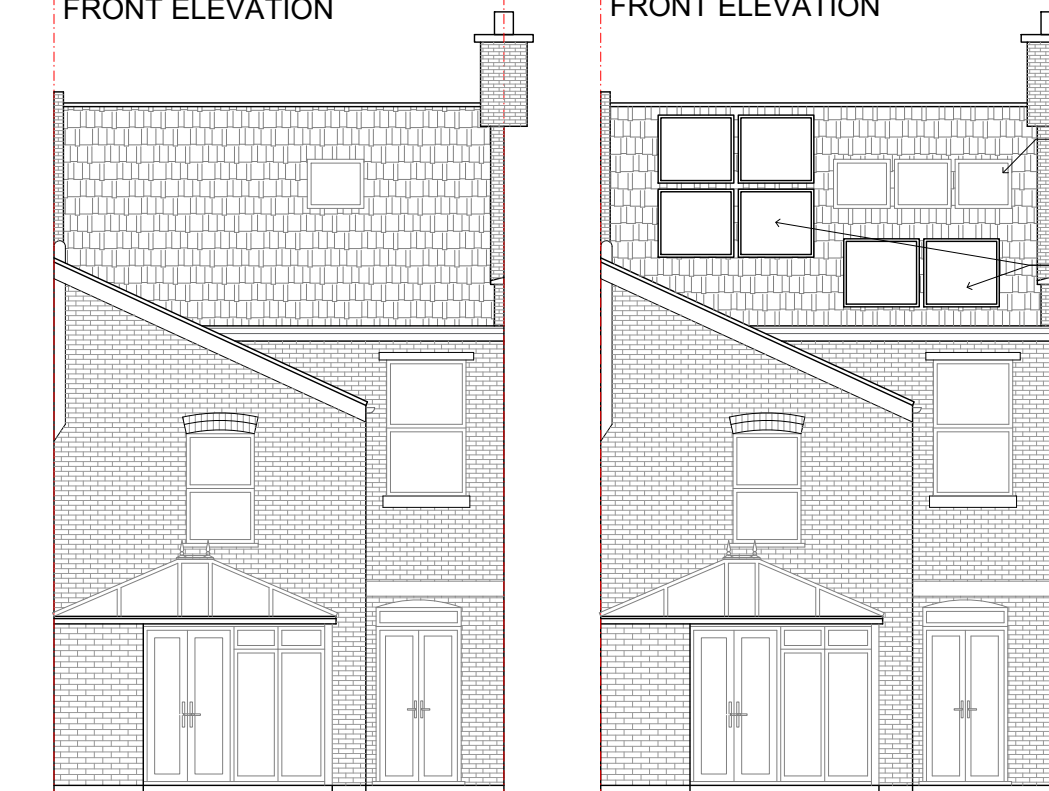


EXISTING
REAR ELEVATION

PROPOSED
REAR ELEVATION

Additional new roof window to
match existing

Solar panels

NO CHANGES
PROPOSED TO SIDE
ELEVATIONS

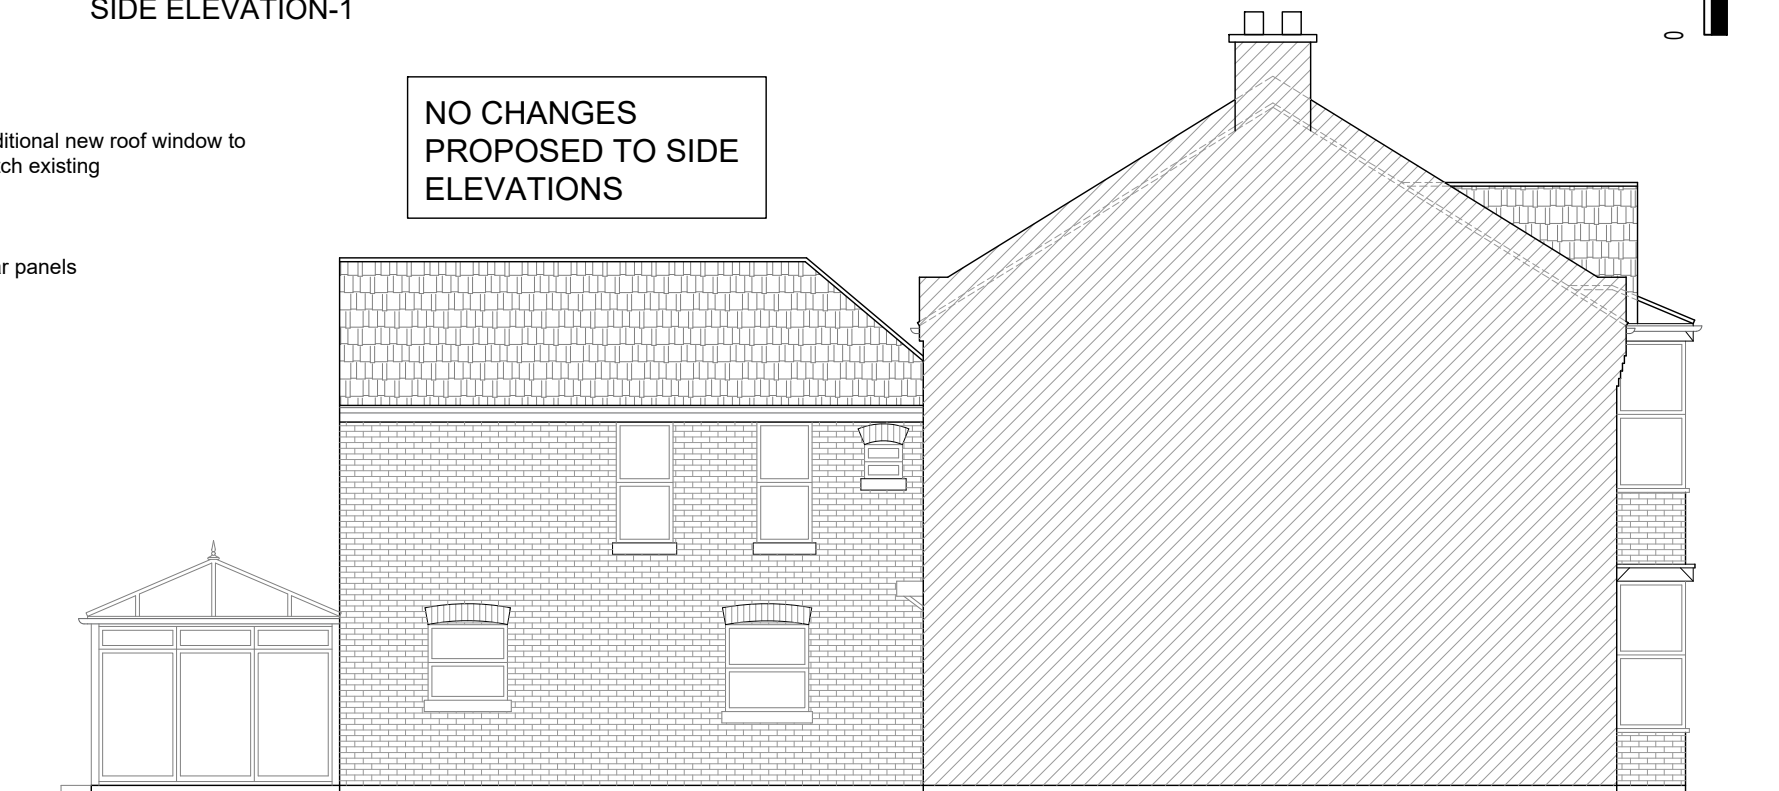

EXISTING
SIDE ELEVATION-2

Revision notes:

Rev:	Date:	Notes:
P01	04.07.2025	For Planning Approval

CLIENT

DRAWING NO:

A2025074.PA103

SITE

37 Glamis Street, Bognor Regis, PO21 1DJ

DRAWING TITLE

Existing & Propose Elevations

Date:

04.07.2025

Scale @ A3:

1:100

Revision:

P01




Planning Application
Party Wall Survey

info@sheladiya.com
020 3129 9374


www.krndesignstudio.com
www.sheladiya.com





EXISTING ROOF PLAN

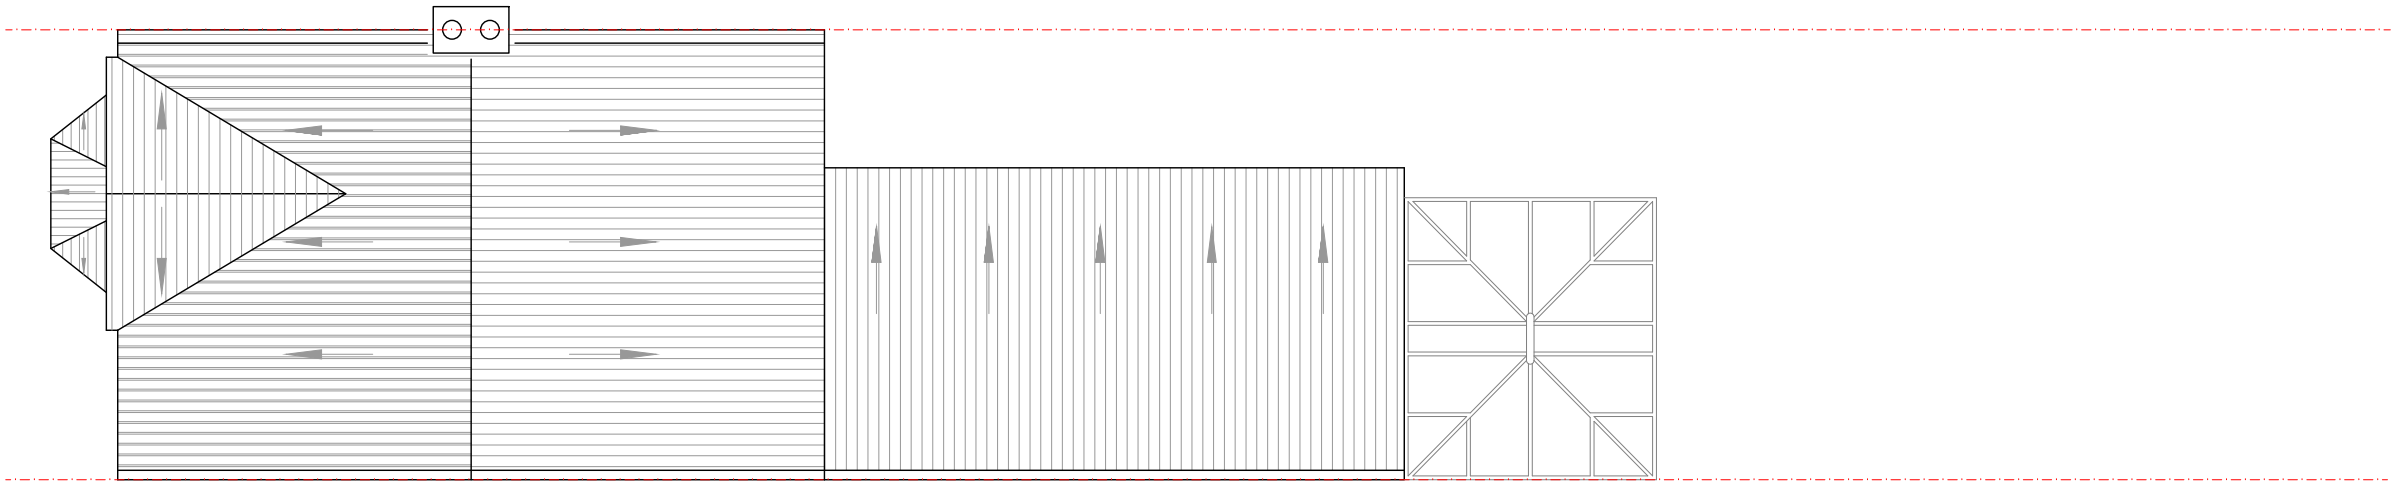




PROPOSED ROOF PLAN

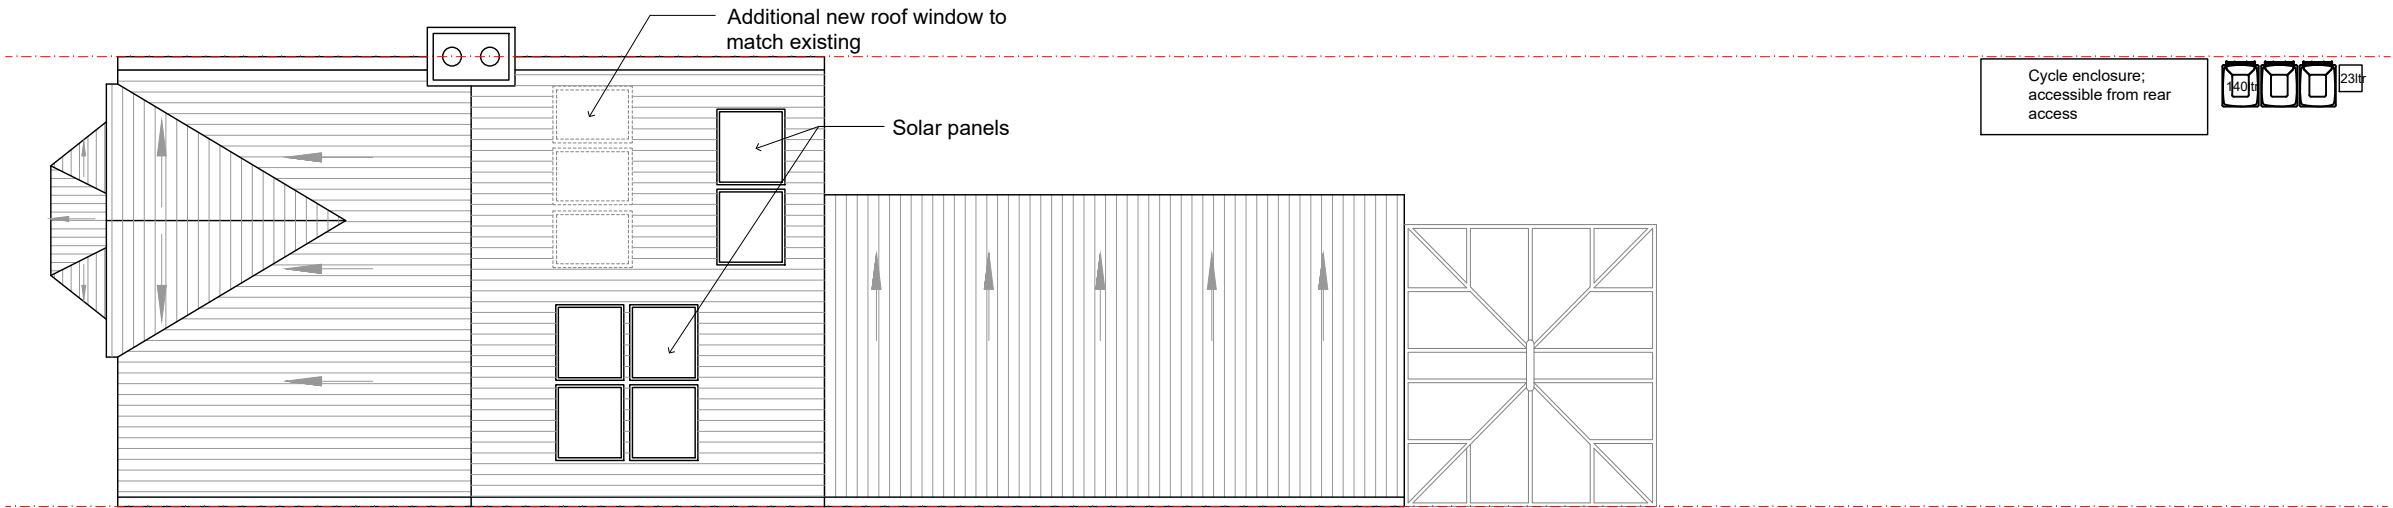



Proposed Cycle Storage

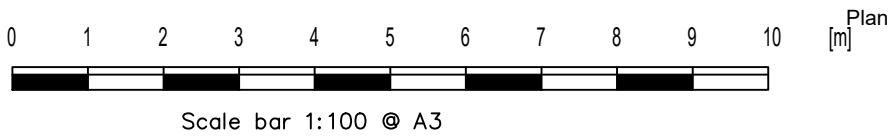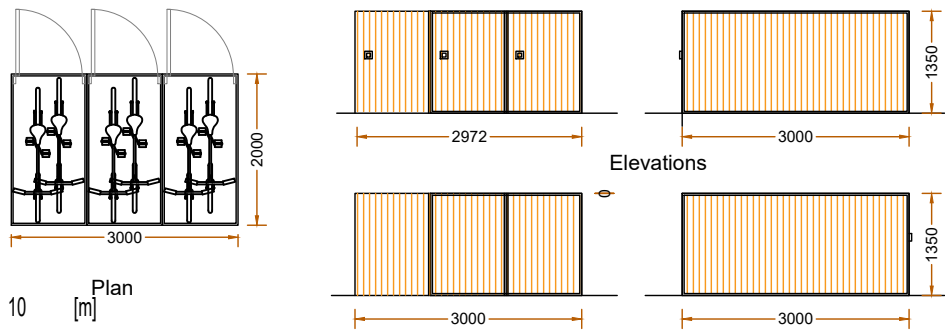

Revision notes:			CLIENT	SITE	Date:		Planning Application Party Wall Survey info@sheladiya.com 020 3129 9374 www.krndesignstudio.com www.sheladiya.com		
Rev:	Date:	Notes:							DRAWING NO:
P01	04.07.2025	For Planning Approval	A2025074.PA105	Roof Plan	1:100				

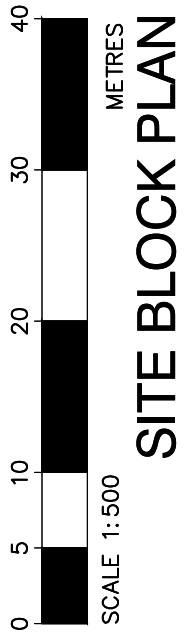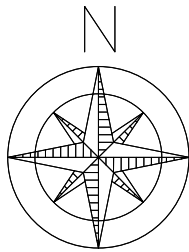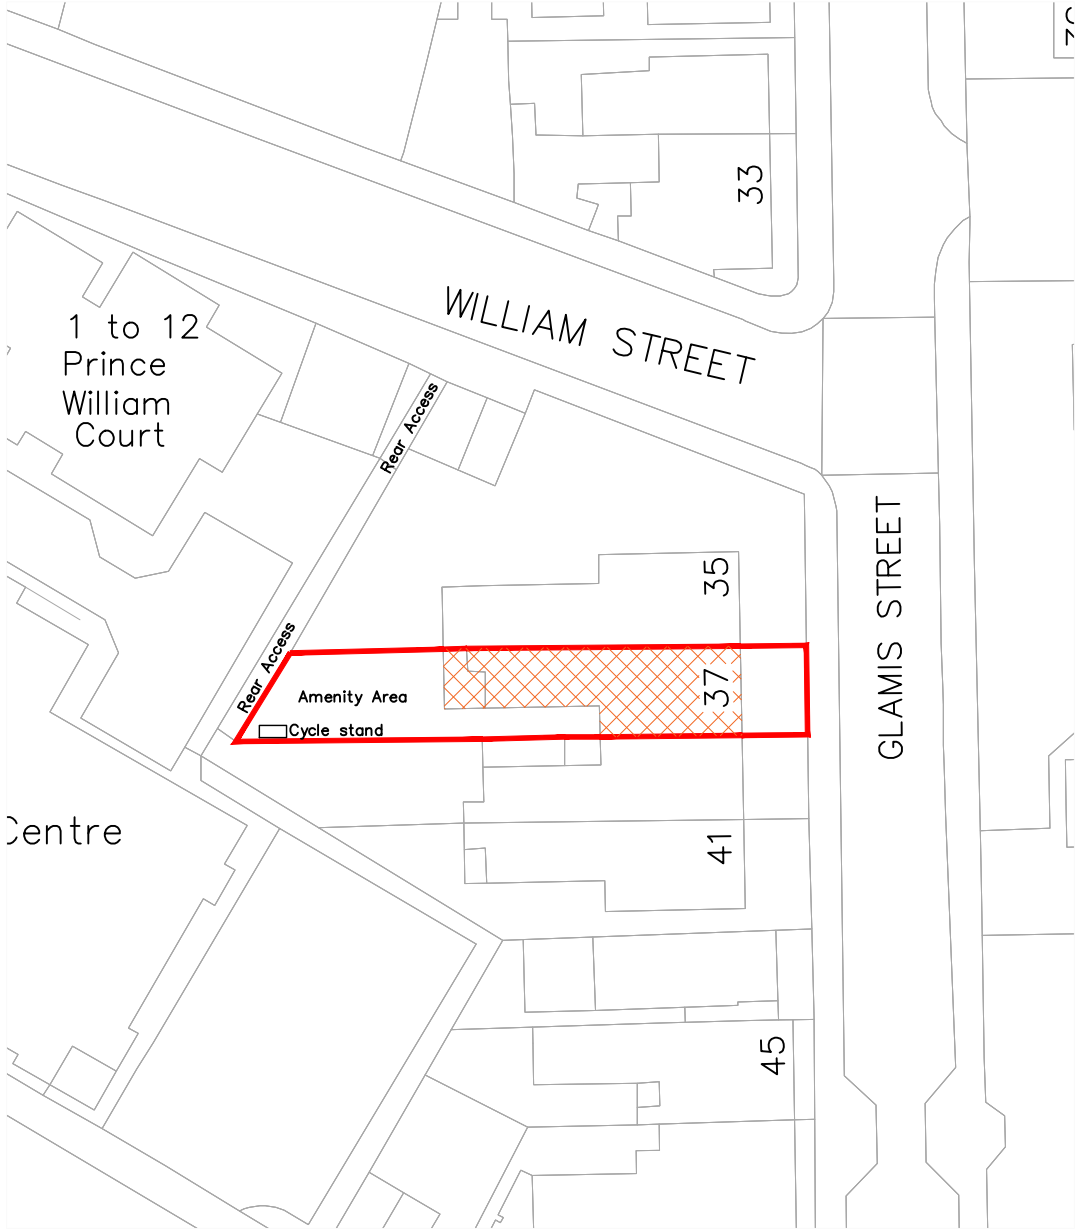

SITE BLOCK PLAN

 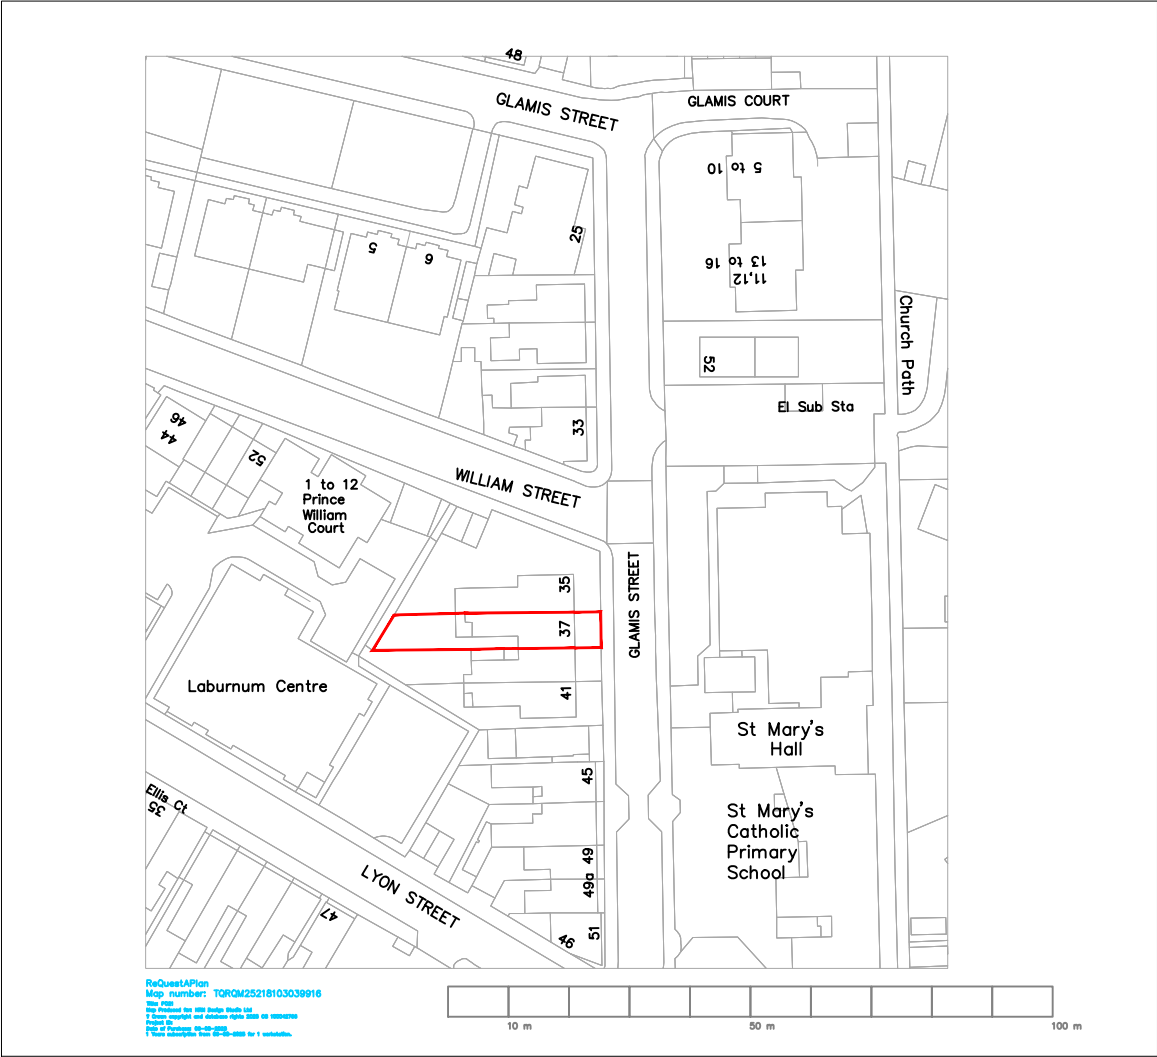

LOCATION MAP

CLIENT

SITE

Date:

04.07.2025

DRAWING NO:

A2025074.PA109

DRAWING TITLE

OS MAP, LOCATION MAP

Scale @ A3:

AS SHOWN

Revision:

P01