

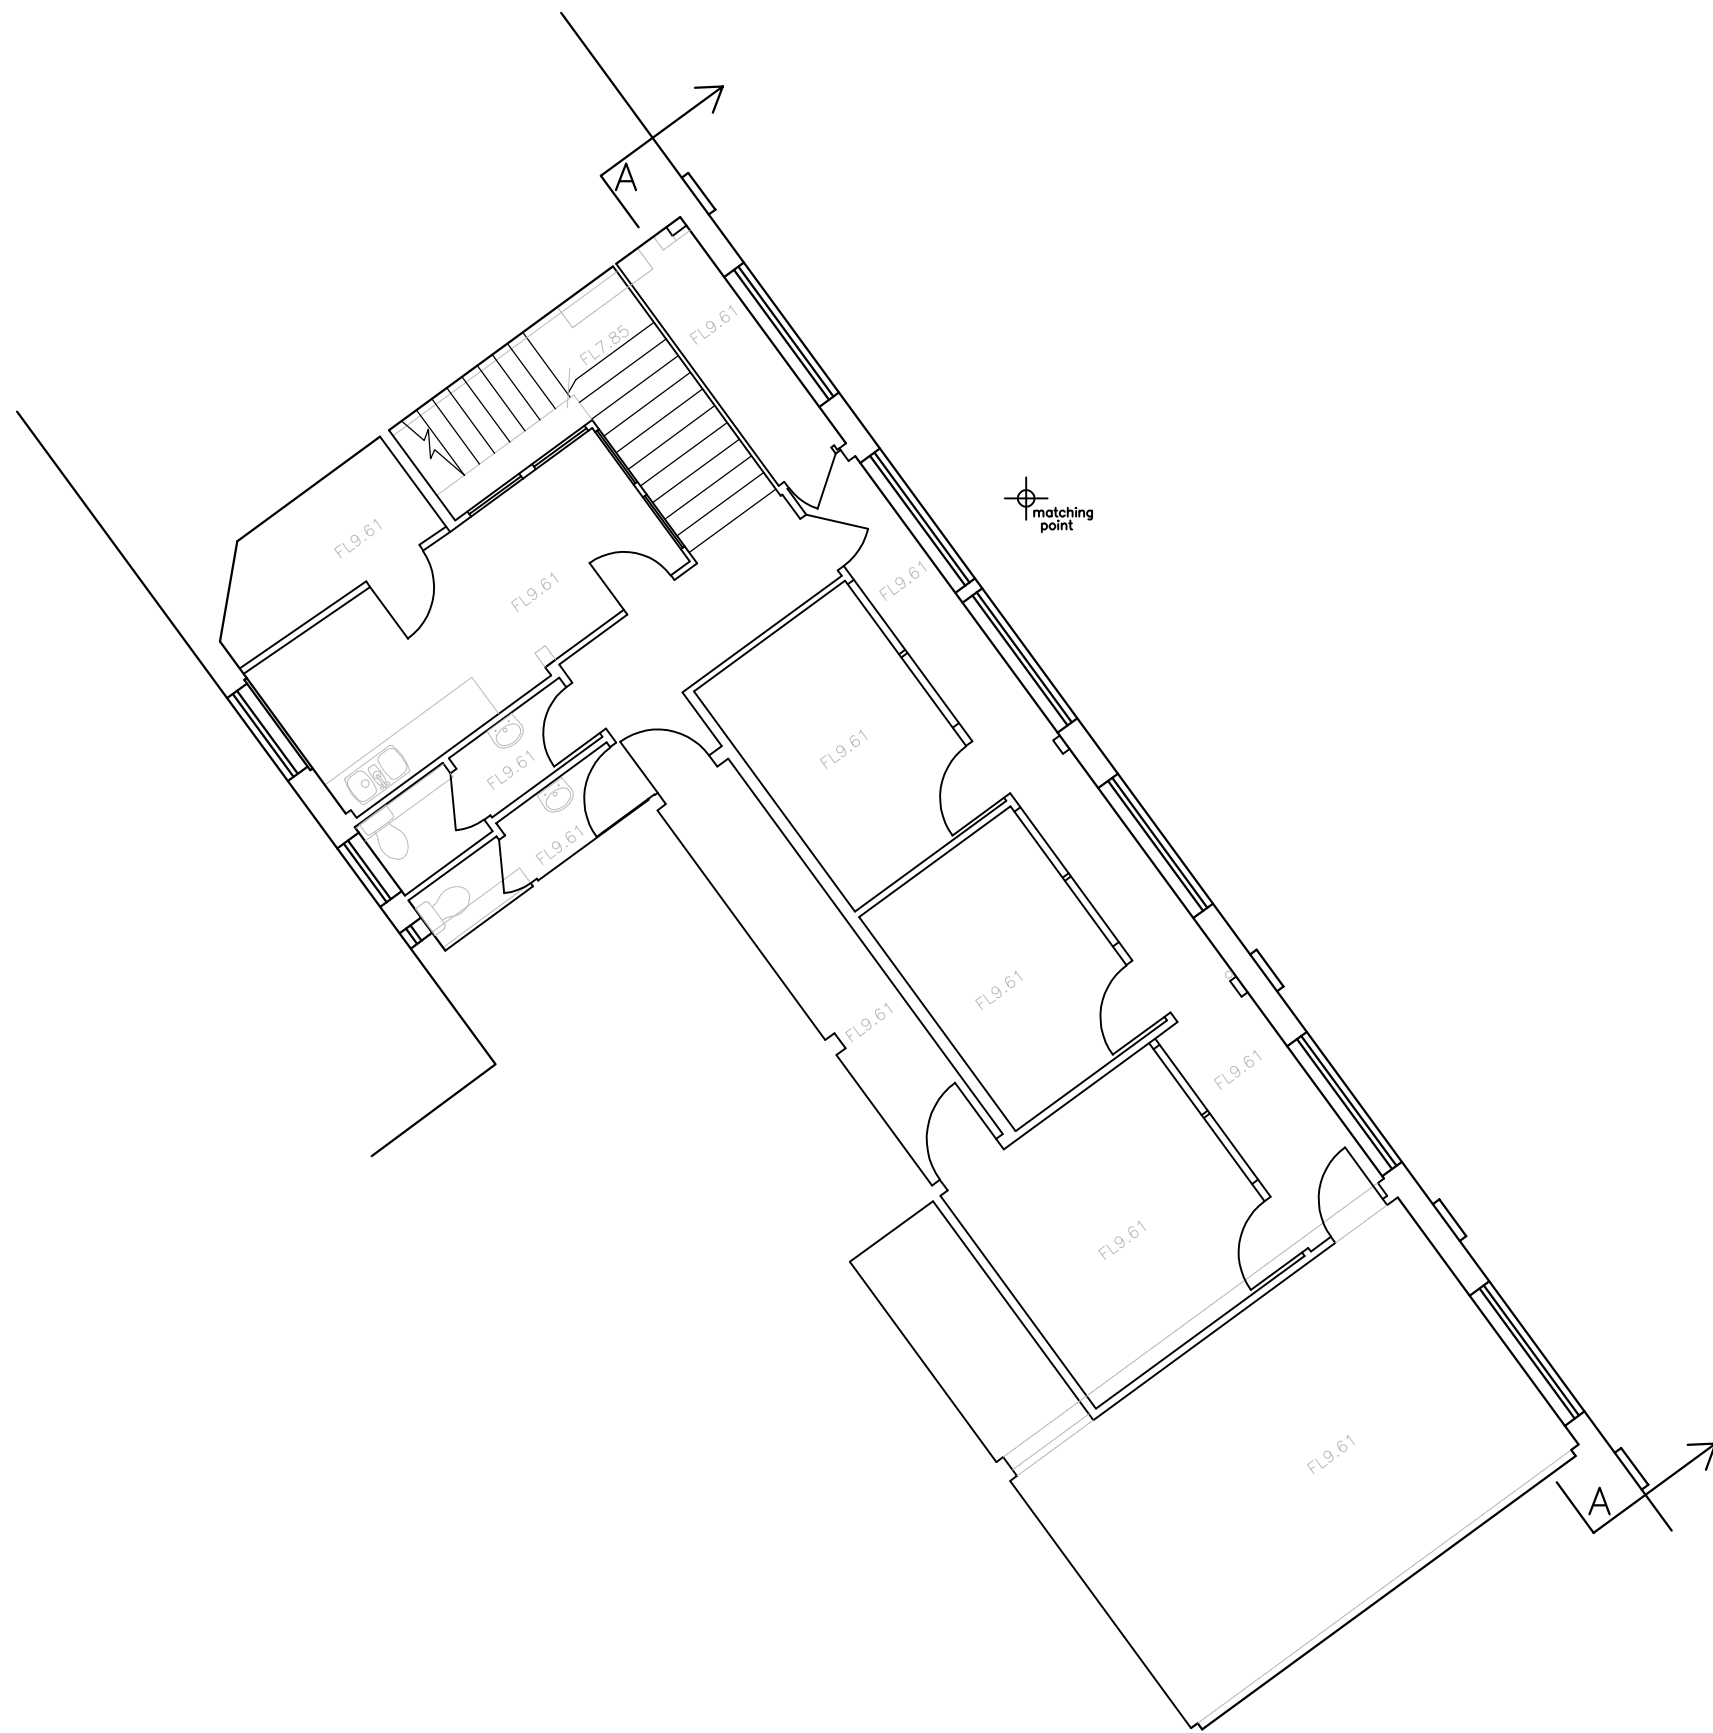


key:-	ceiling height
ch	ceiling height
Fl	Floor level relative to external survey
h	head height from floor
in	immersion heater
min	minimum height from floor
max	maximum height from floor
s	sill height from floor
u/s	height to underside

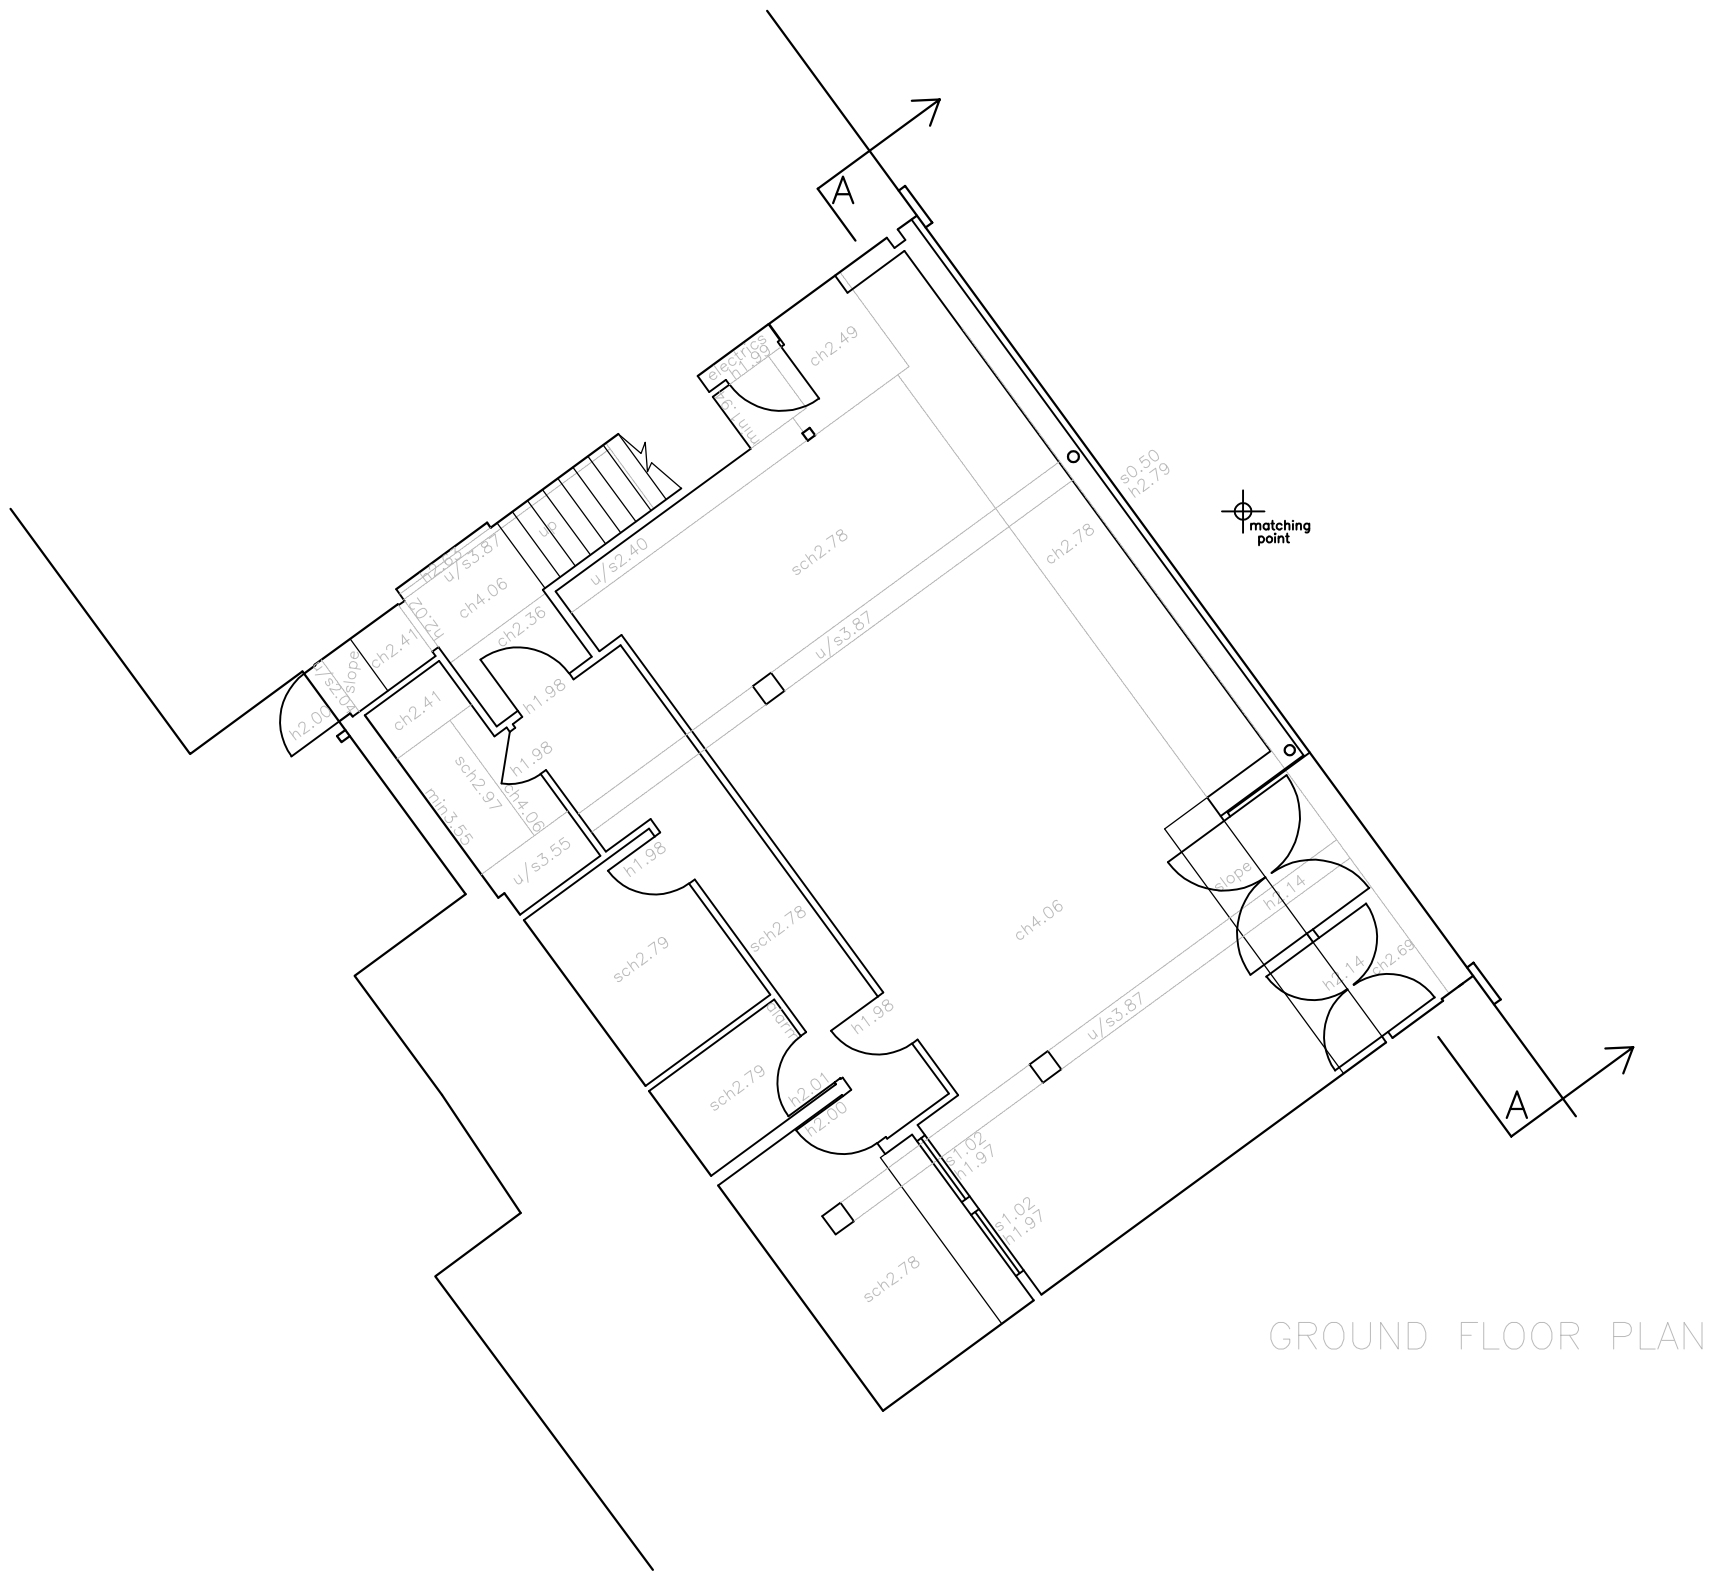

4.0m DATUM
EAST ELEVATION

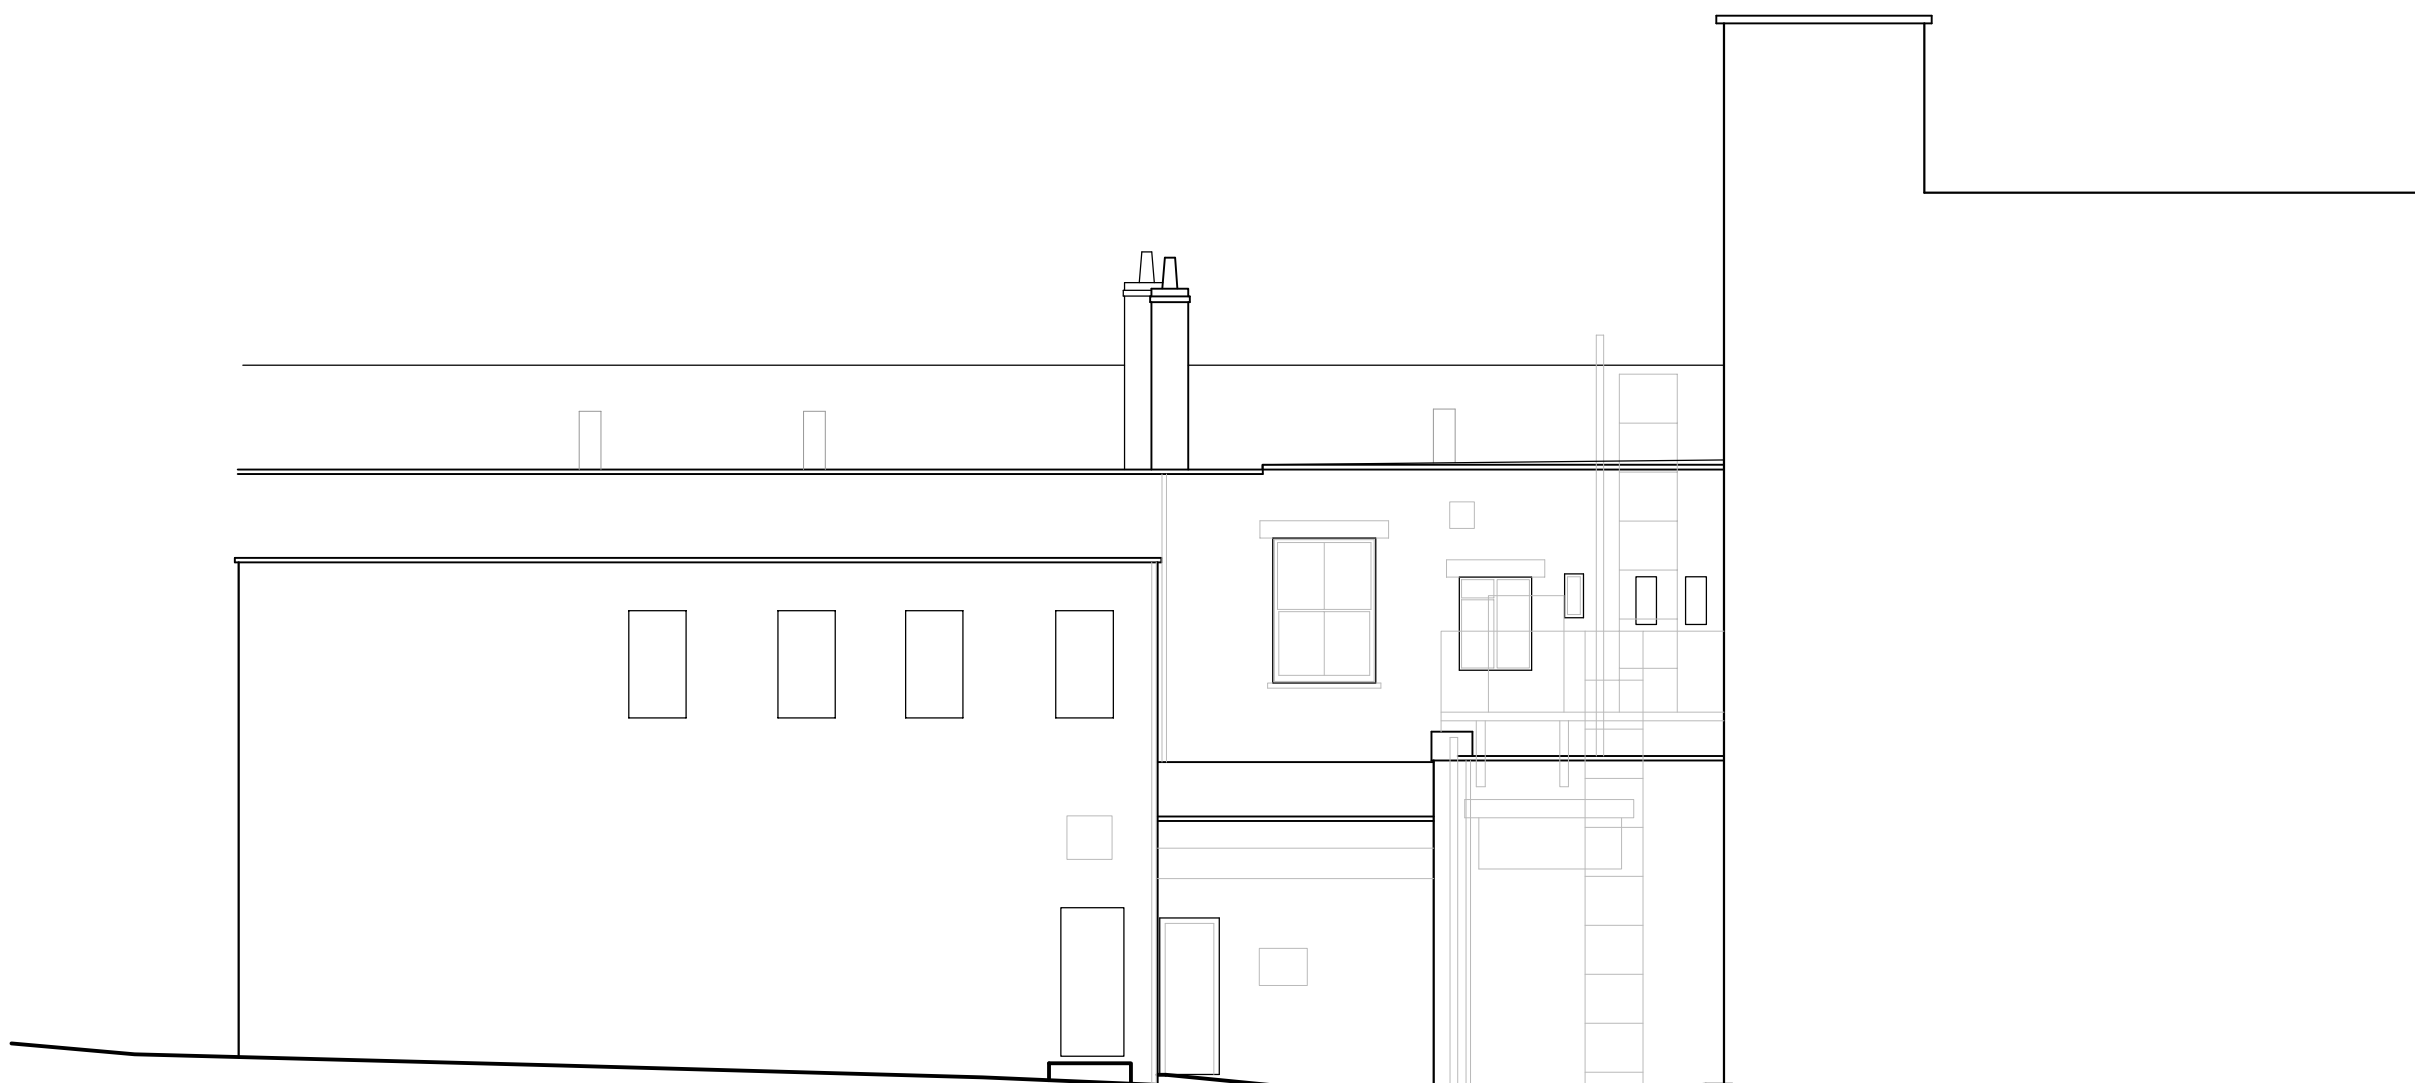

4.0m DATUM
WEST ELEVATION

1:100 scale



NOTES:
LEVELS RELATE TO OD DATUM
NB ALL DIMENSIONS AND LEVELS ARE SHOWN IN METERS
ON SITE DIMENSION ACCURACY IS TAKEN RELATIVE TO
THE PRINTED SCALE AND SHOULD BE CHECKED ON SITE
WHERE OF CRITICAL IMPORTANCE

P STUBBINGTON LAND SURVEYS LTD

THE MEAD
DURLEY BROOK ROAD
DURLEY
SOUTHAMPTON
HAMPSHIRE
SO32 2AR

TEL : 023 8060 1876

MOBILE:-

07973 348165

EMAIL:-

PAUL@SLANDSURVEYS.COM

CLIENT:- J ROSENBAUM

CONTRACT:- 2 LONDON ROAD
BOGNOR REGIS
WEST SUSSEX

TITLE:- EXISTING FLOOR PLANS
& ELEVATIONS & SECTION

SCALE:- 1:100 @A1

DRAWING NO. 8354/02

DATE:- APRIL 2020

SURVEYOR:- RD / NLA