


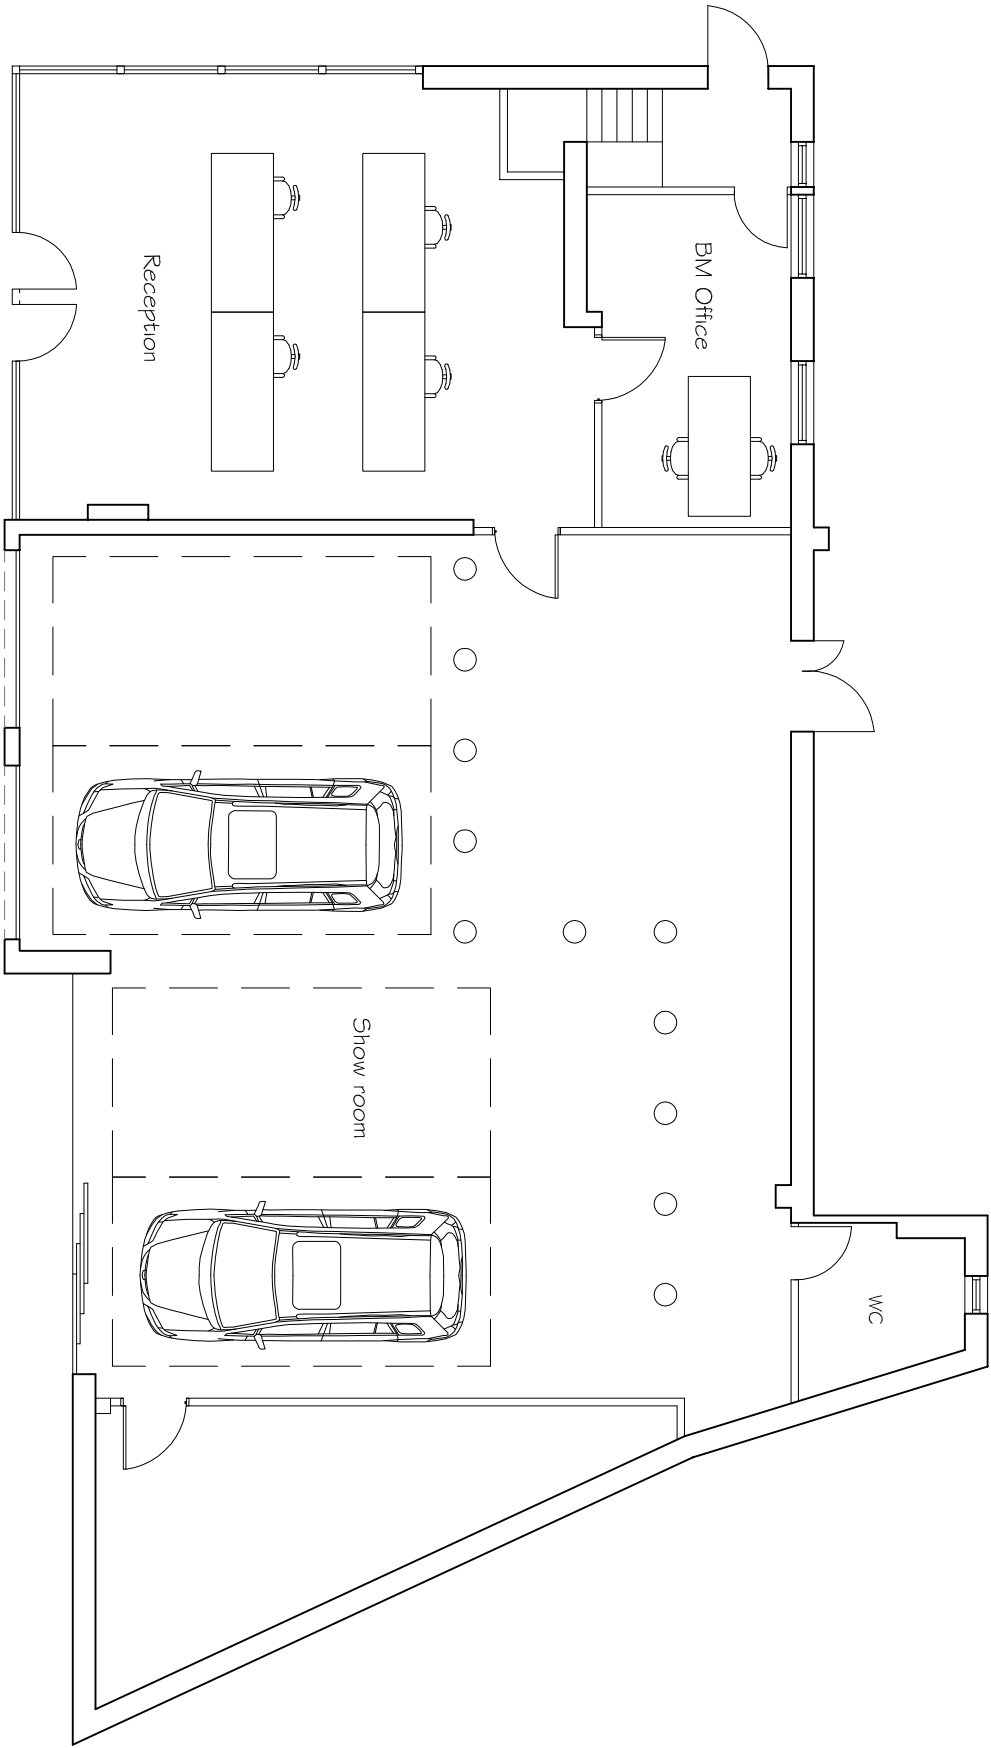

PROPOSED GROUND FLOOR PLAN



Proposed Floor Plan (1:100)

Rev.	Date	Details	Drawn	Checked
Issued for:				

PLANNING APPLICATION

Project/Client:	Project No:
Shripney Road, Bognor Regis, Sussex.	E.17.106
Dwg No:	
200	

Rev:	•	
Drawing:		

Scale:	1:100	@A3
Drawn By:	SD	Date: 26.10.17
Checked By:	•	Date: •

3rd Floor,
70-74 Norwich Avenue West,
Bournemouth.
BH2 6AW
T:01202 375818
info@lmaarchitects.co.uk
www.lmaarchitects.co.uk

