


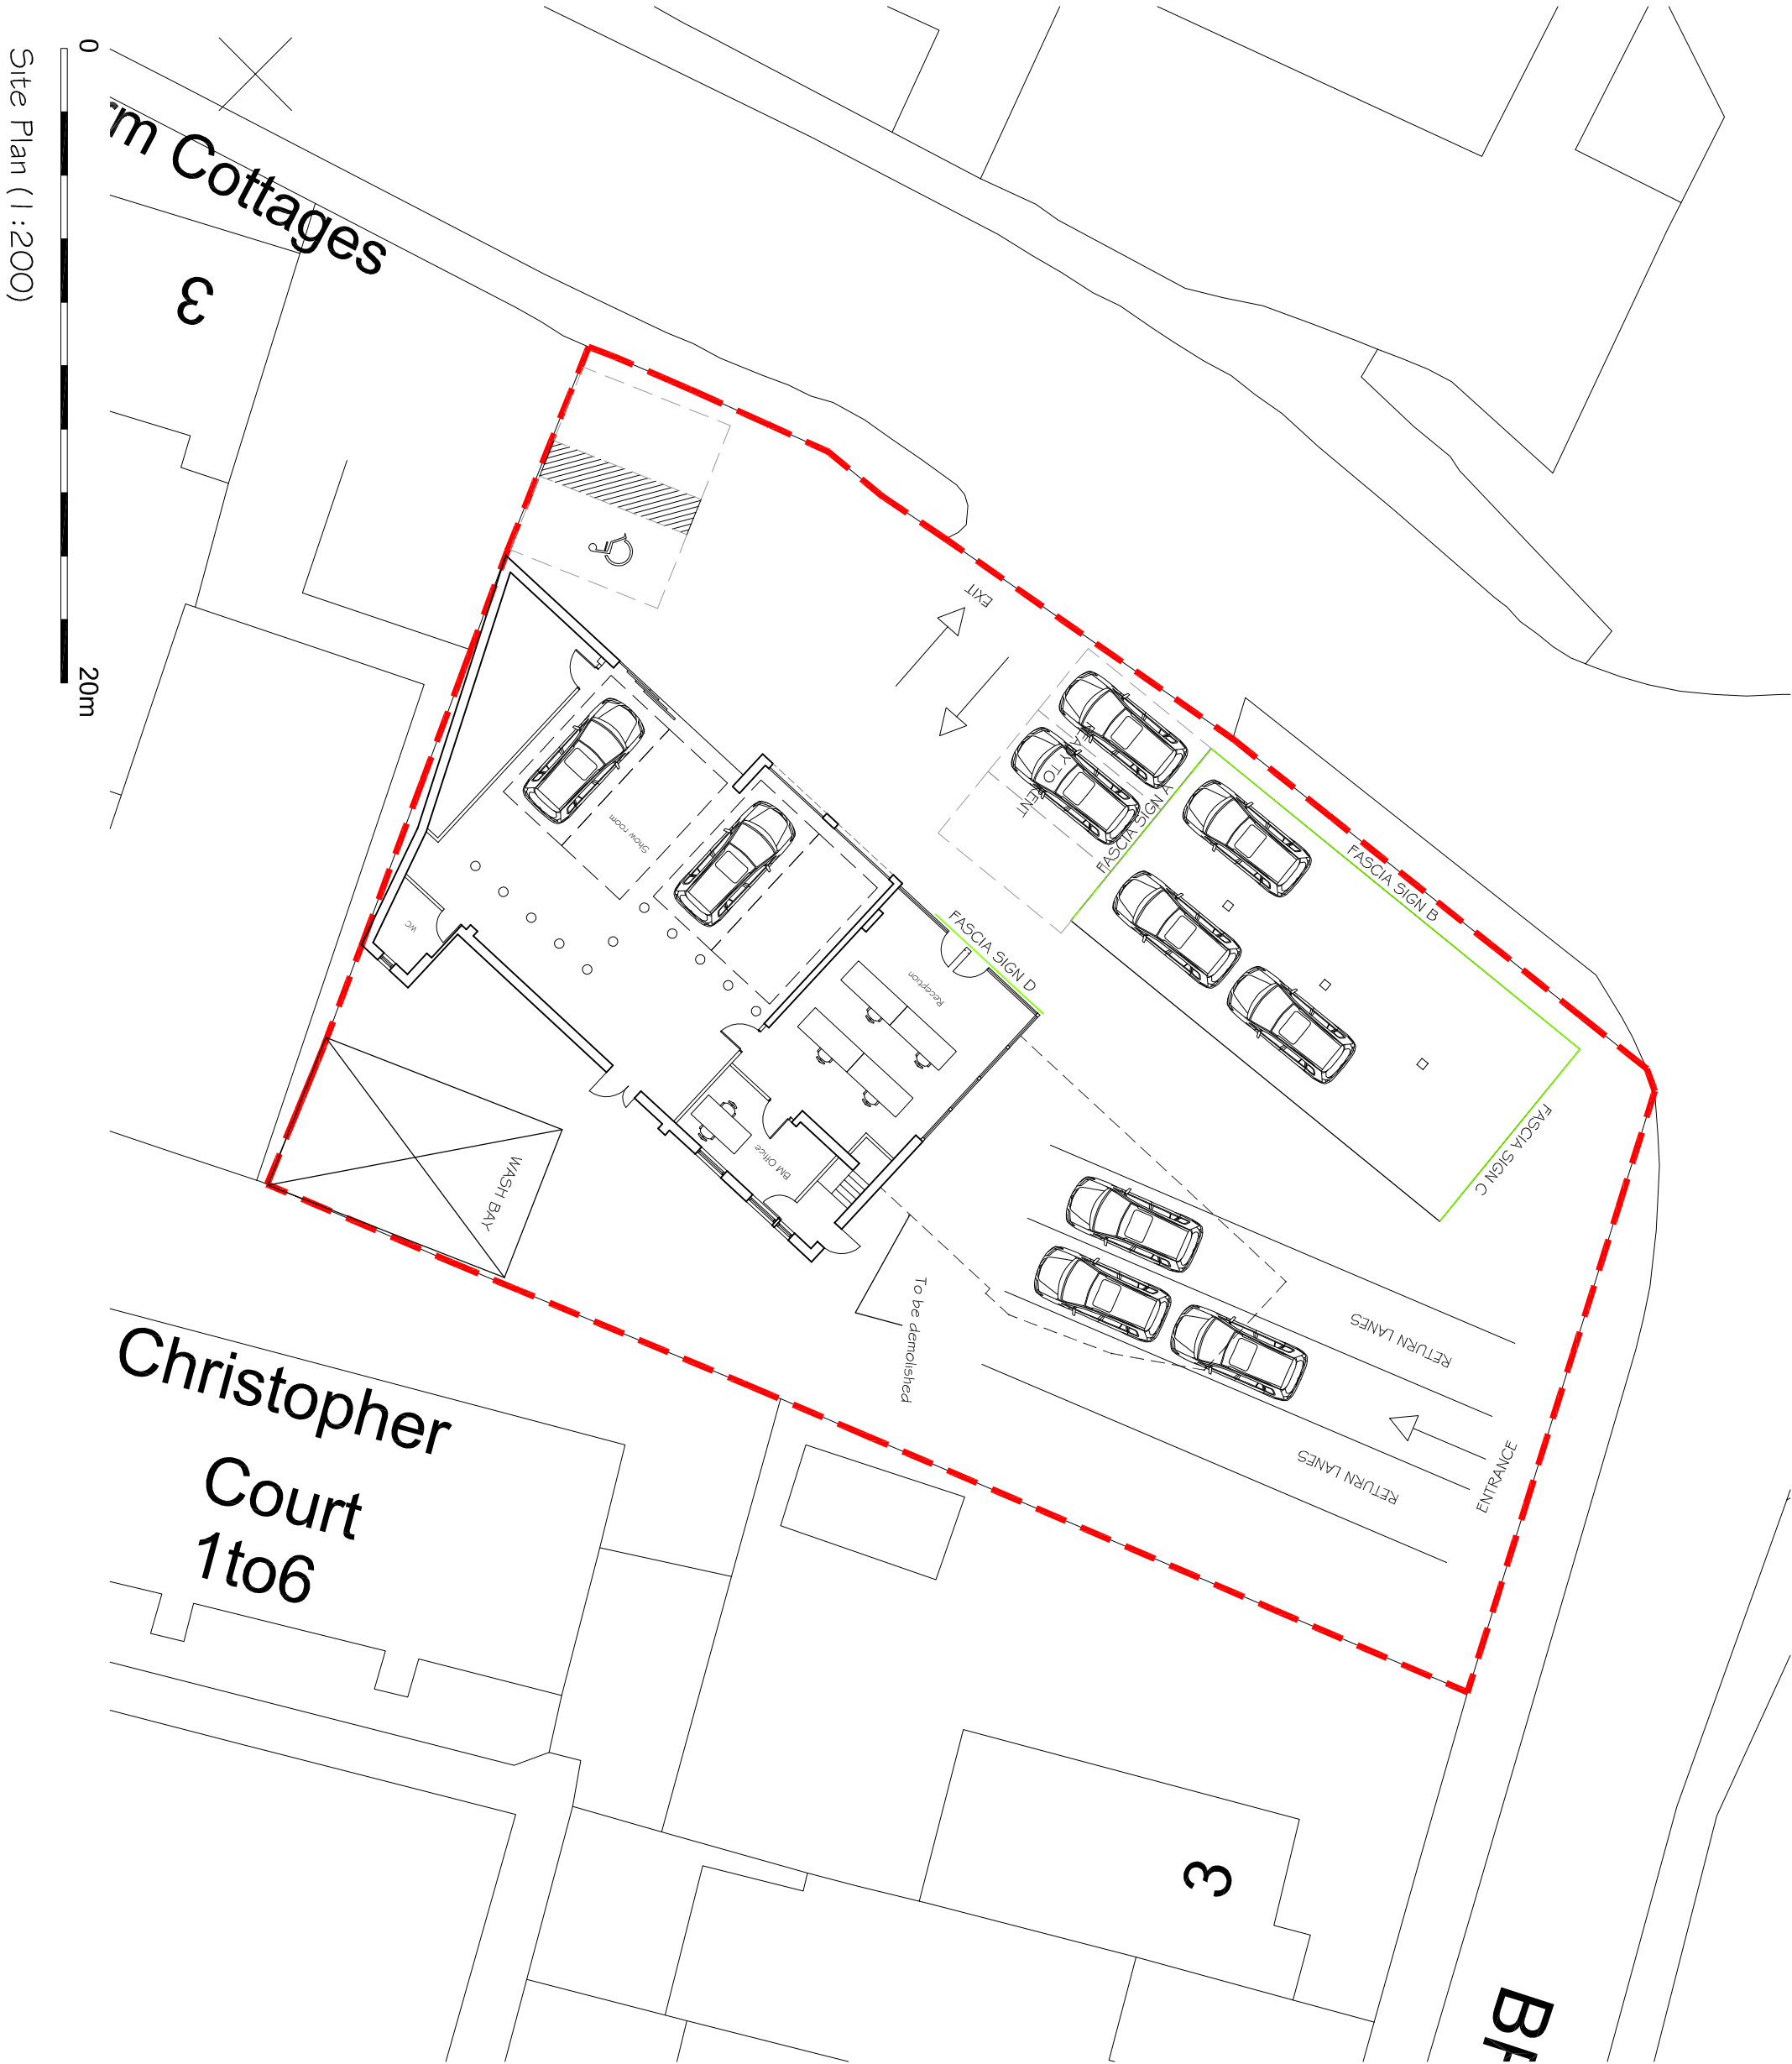

Rev.	Date	Details	Drawn	Checked
------	------	---------	-------	---------

Issued for:

PLANNING APPLICATION

Project/Client:	Project No:
Shripney Road, Bognor Regis, Sussex.	E.17.106
Dwg No:	
002	

Enterprise Rent-a-Car	Rev.	
	*	

Drawings:	Scale:
	1:200 @A3

Proposed Site Plan	Drawn By:	Date:
	SD	26.10.17

Checked By:	Date:
*	*

3rd Floor,
70-74 Norwich Avenue West,
Bournemouth.
BH2 6AW

T:01202 375818
info@lmaarchitects.co.uk
www.lmaarchitects.co.uk

