




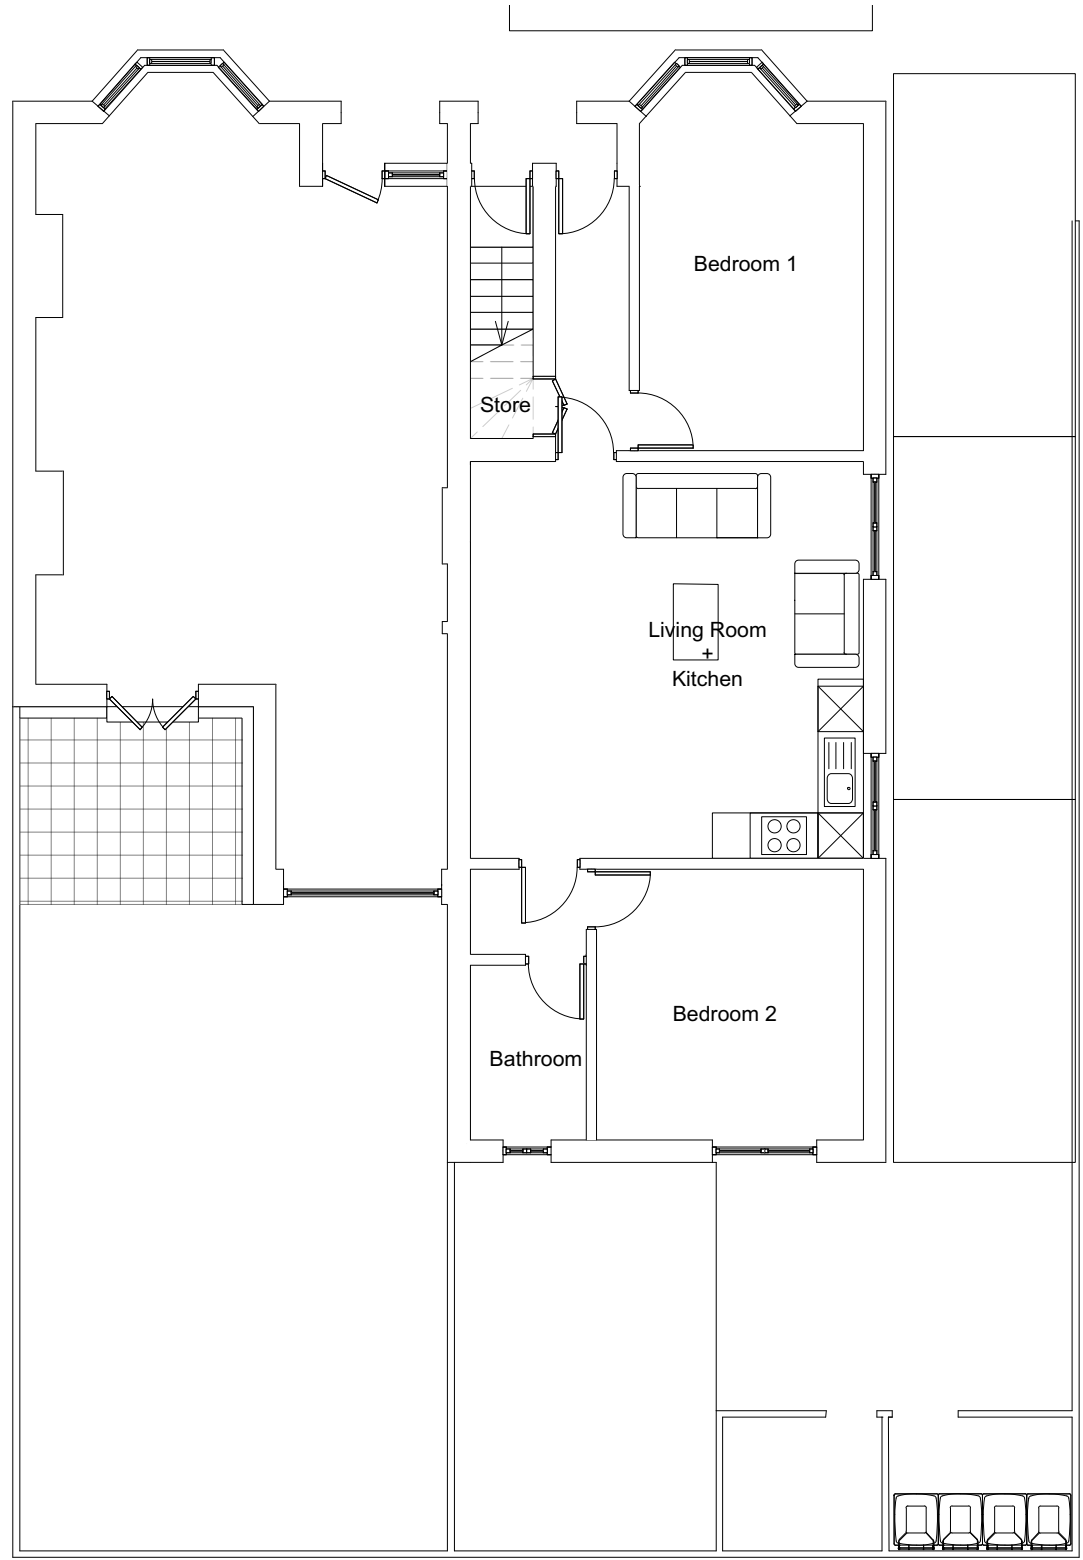



GROUND FLOOR PLAN (Proposed) @1:100

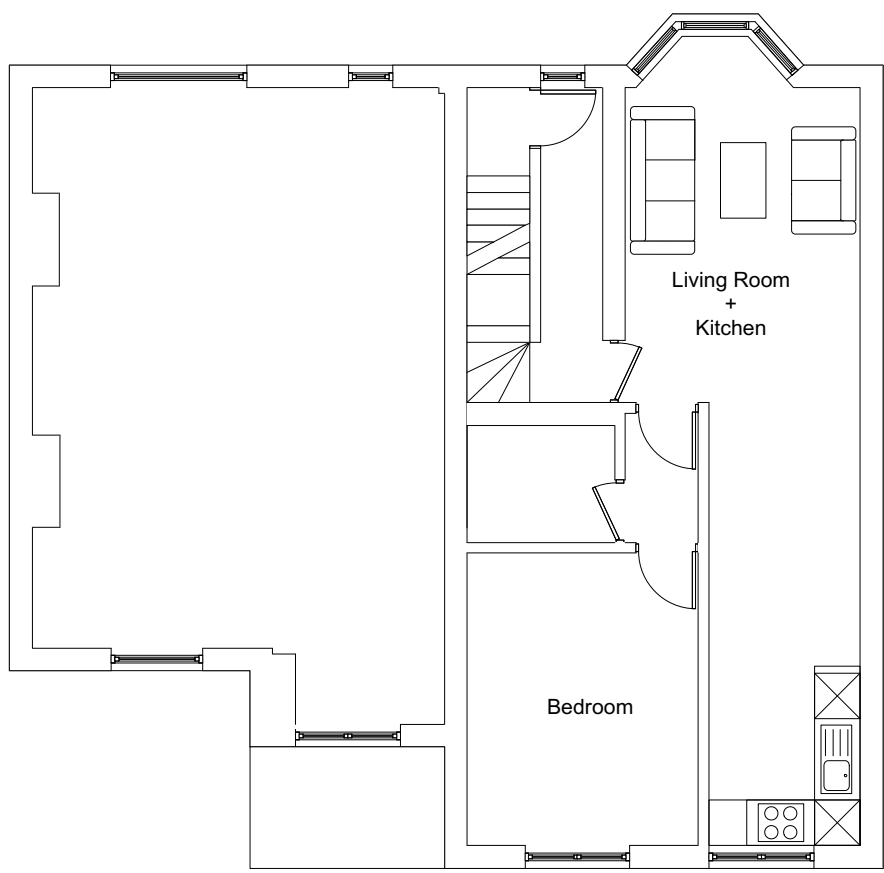

FIRST FLOOR PLAN (Proposed) @1:100

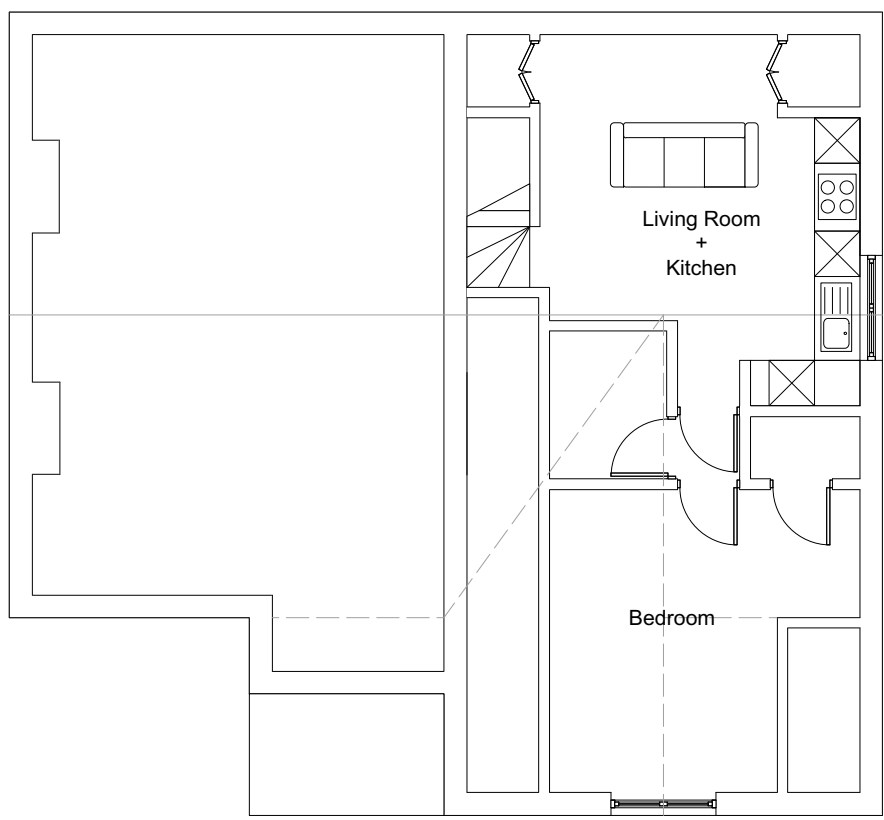

SECOND FLOOR PLAN (Proposed) @1:100

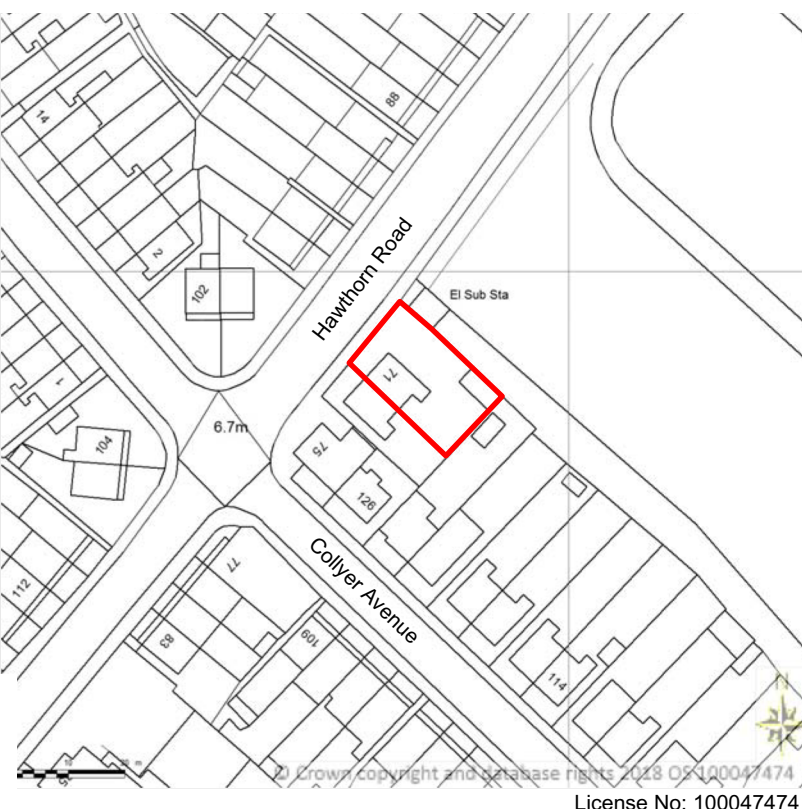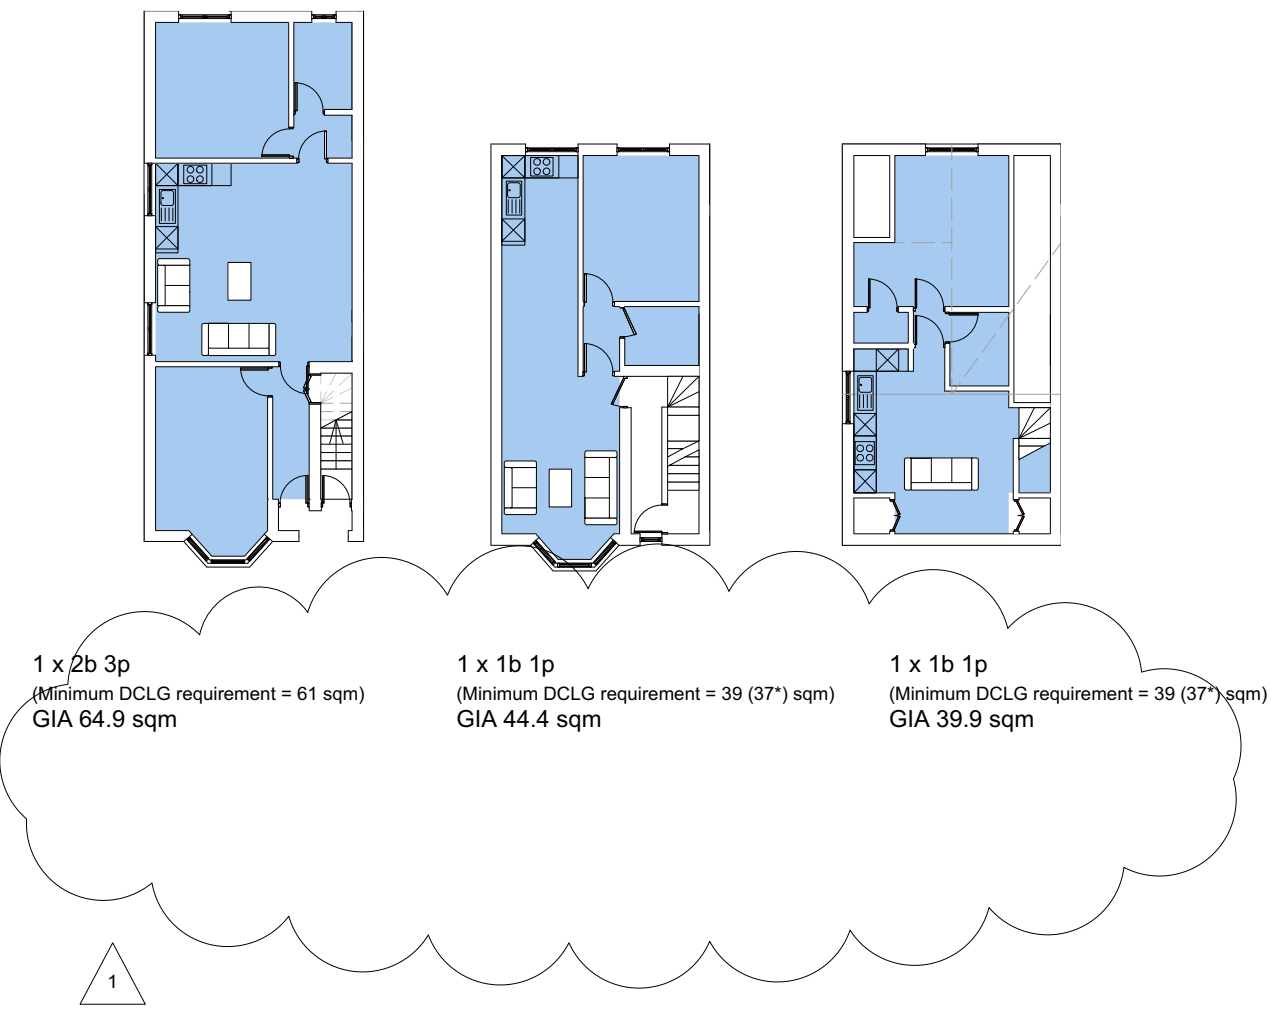


ocation Plan 1:1250

0 10 20 M




NORTH ELEVATION (Proposed) @1:100

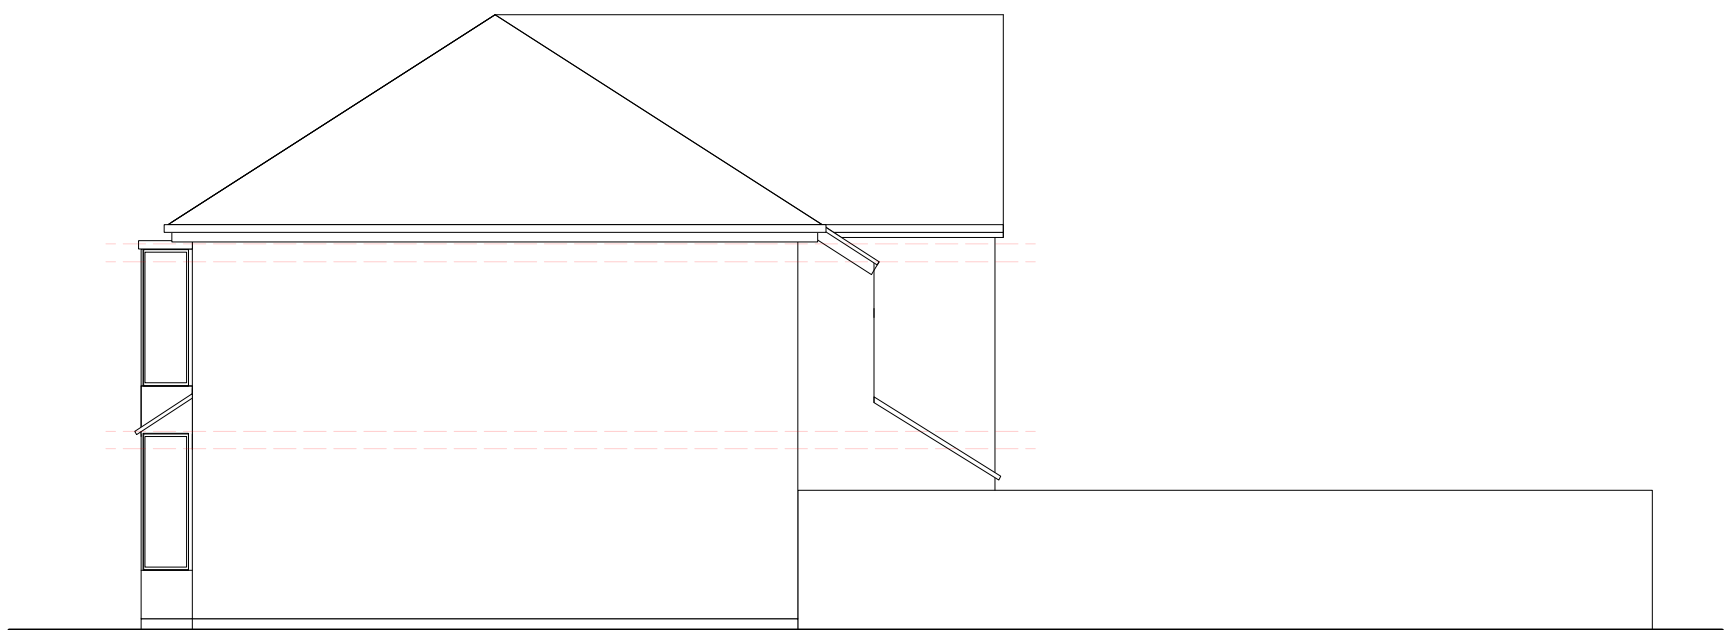


WEST ELEVATION (Proposed) @1:100



SOUTH ELEVATION (Proposed) @1:100

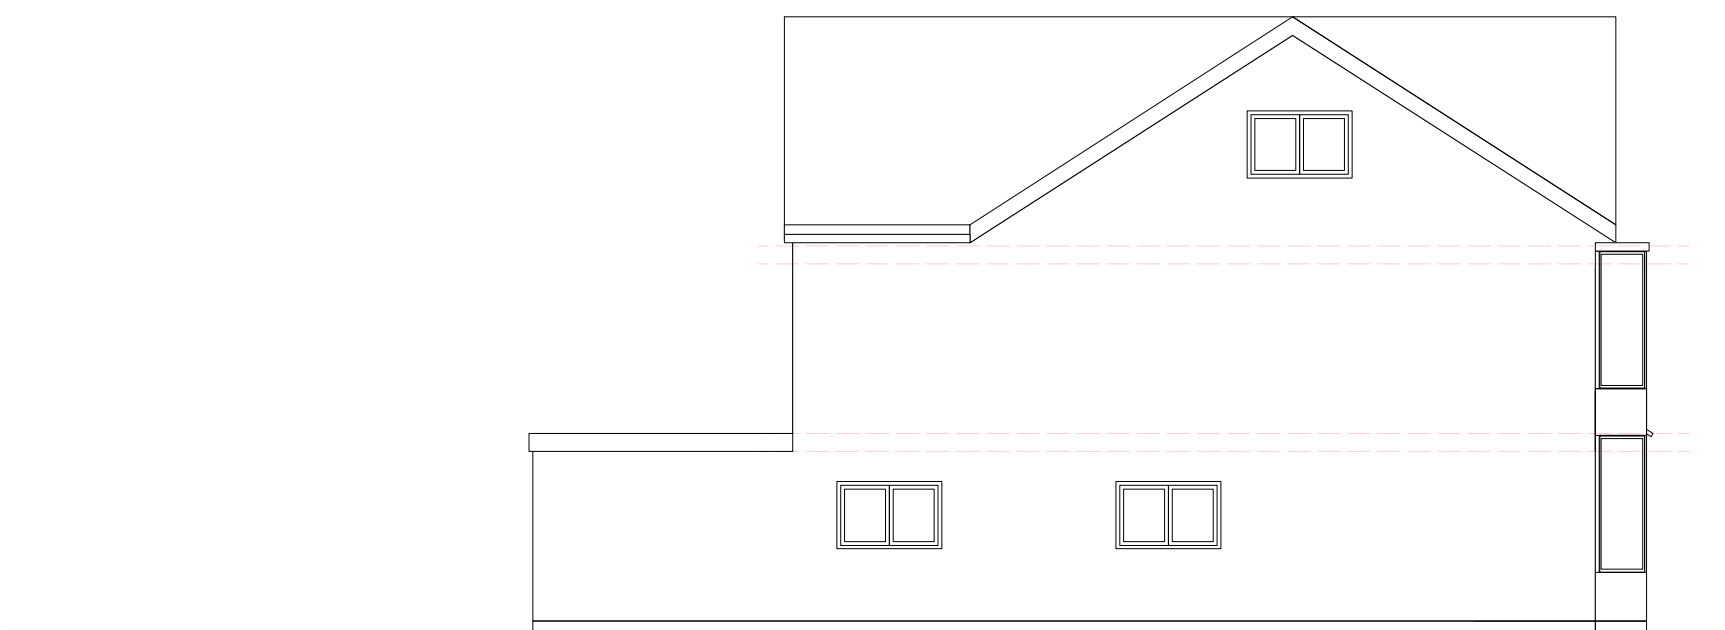

EAST ELEVATION (Proposed) @1:100

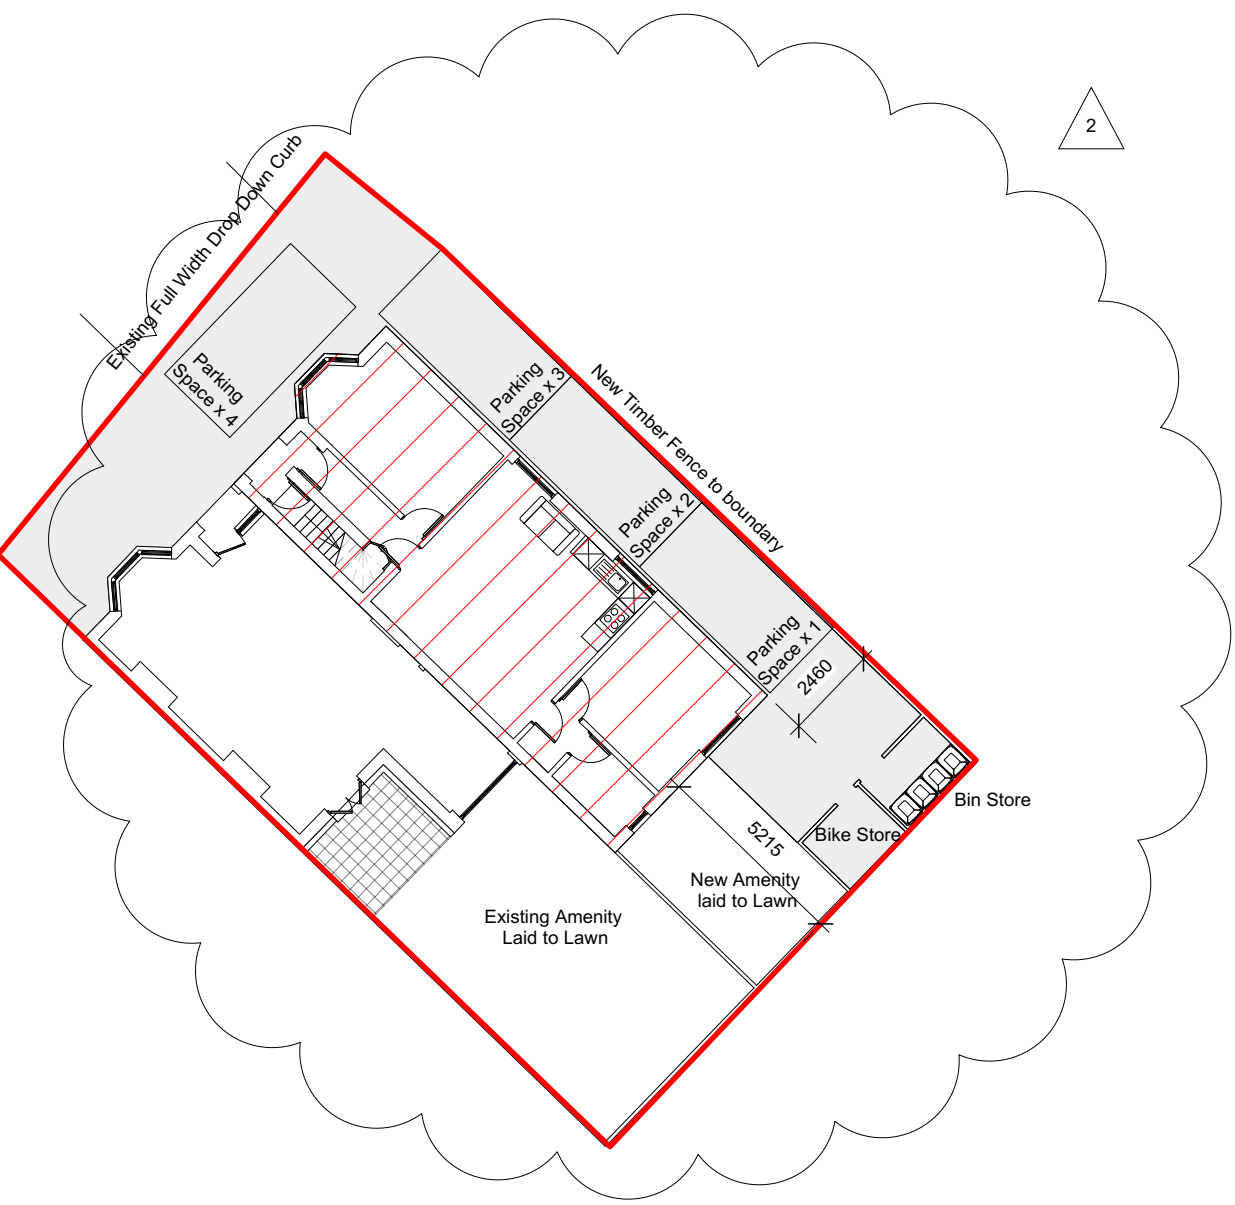

SITE PLAN (Proposed) @1:200

Revision Notes
1 DCLG Minimum Space Standard Requirements listed*
2 Revised Parking Layout to include Bin Store/Bike Shed and Amenity Provision

* Technical Housing Standards – nationally described space standard document
DCLG March 2015

Revision Date Drawn
Parking/MSS 06.03.19 NJH A
Job Title 0231 HR/AC

Drawing
Planning

Scale:1:100 & Various@ A1

Drg.No. ADS-002-P A
Drawn by: NJH
Issued to: LA
Status: Planning
Date 06.03.18

ADS