





NORTH-EAST ELEVATION (Proposed) @1:100

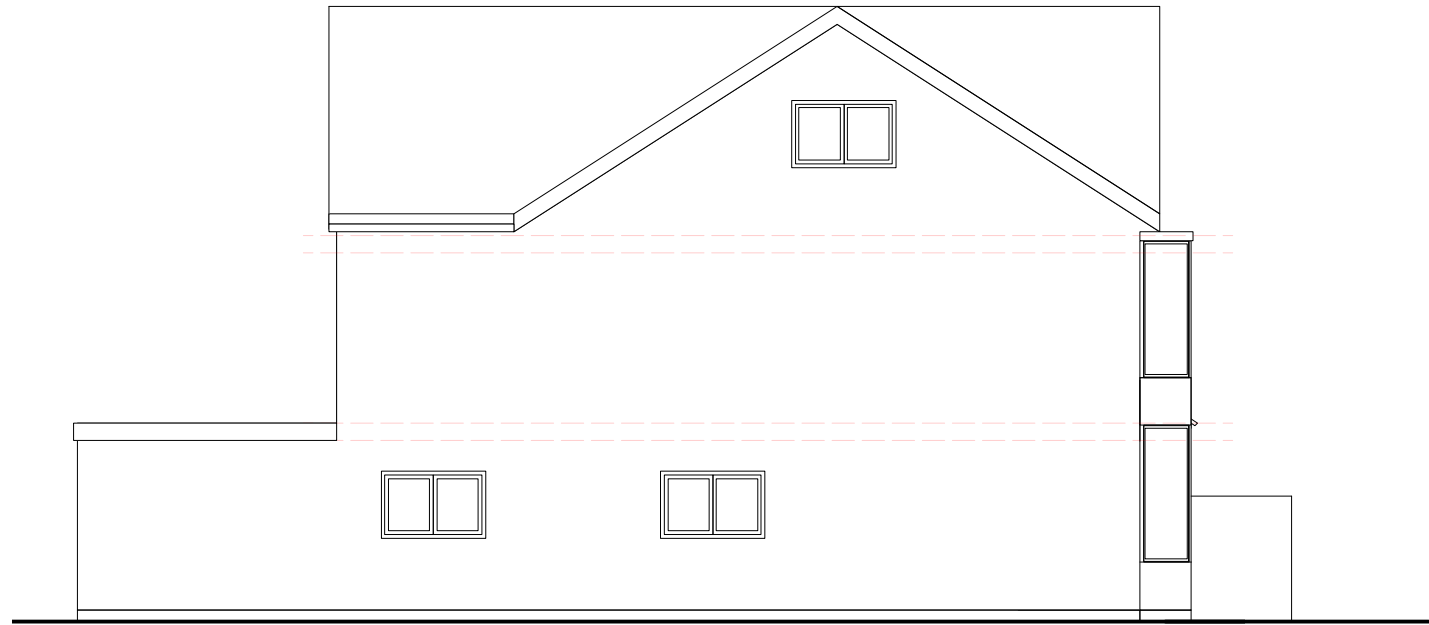


SOUTH-WEST ELEVATION (Proposed) @1:100

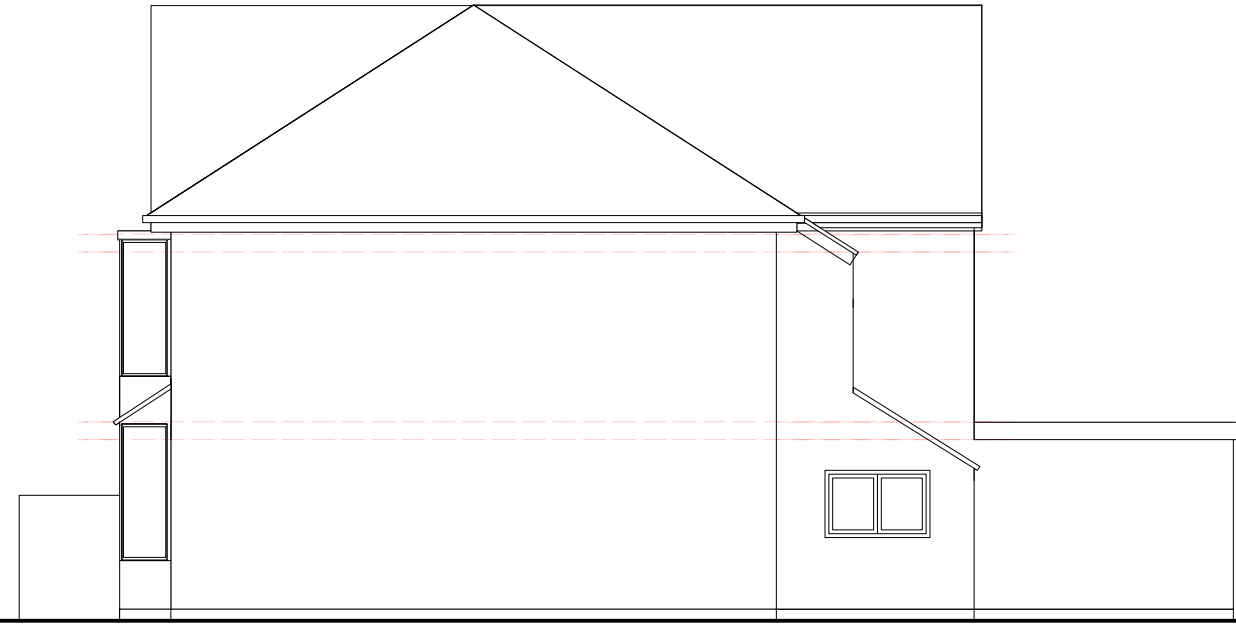


NORTH-WEST ELEVATION (Proposed) @1:100



SITE PLAN (Proposed) @1:100

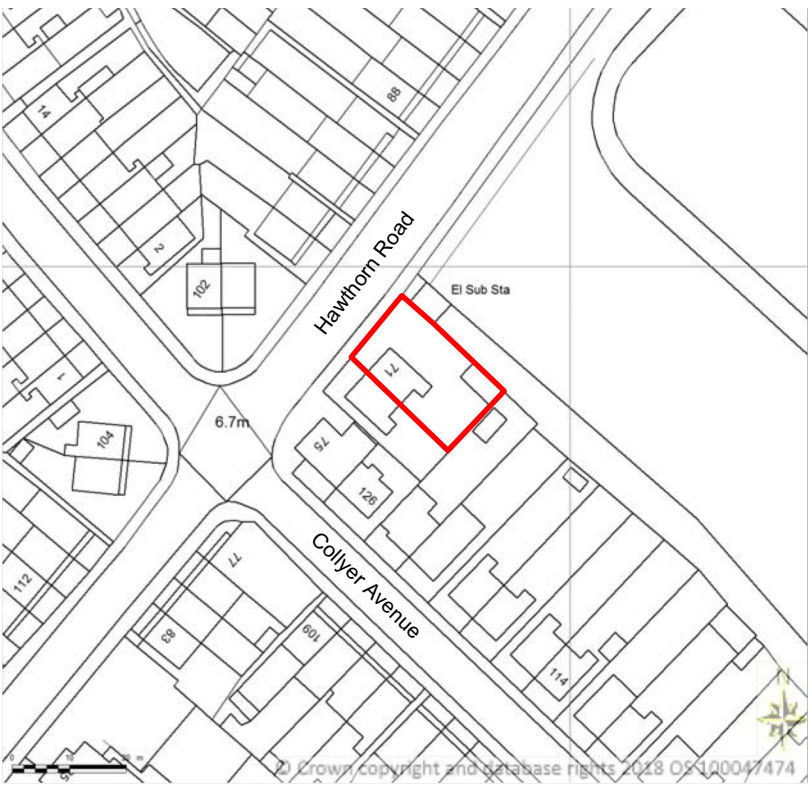

Location Plan 1:1250

 

Job Title 0231 HR/AC

Drawing
Planning

Scale:1:100 & Various@ A1

Drg.No. ADS-005-P *

Drawn by: NJH
Issued to: LA
Status: Planning
Date 10.11.19