





2 Bedroom Flat
GIA 64.9 sqm

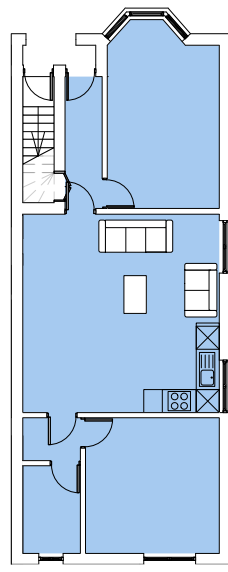




1 Bedroom Flat
GIA 44.4 sqm

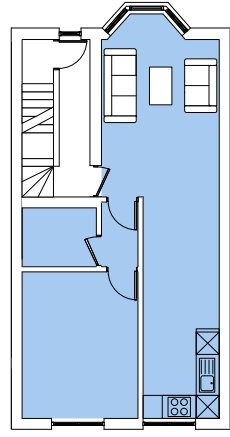



1 Bedroom Flat
GIA 39.9 sqm

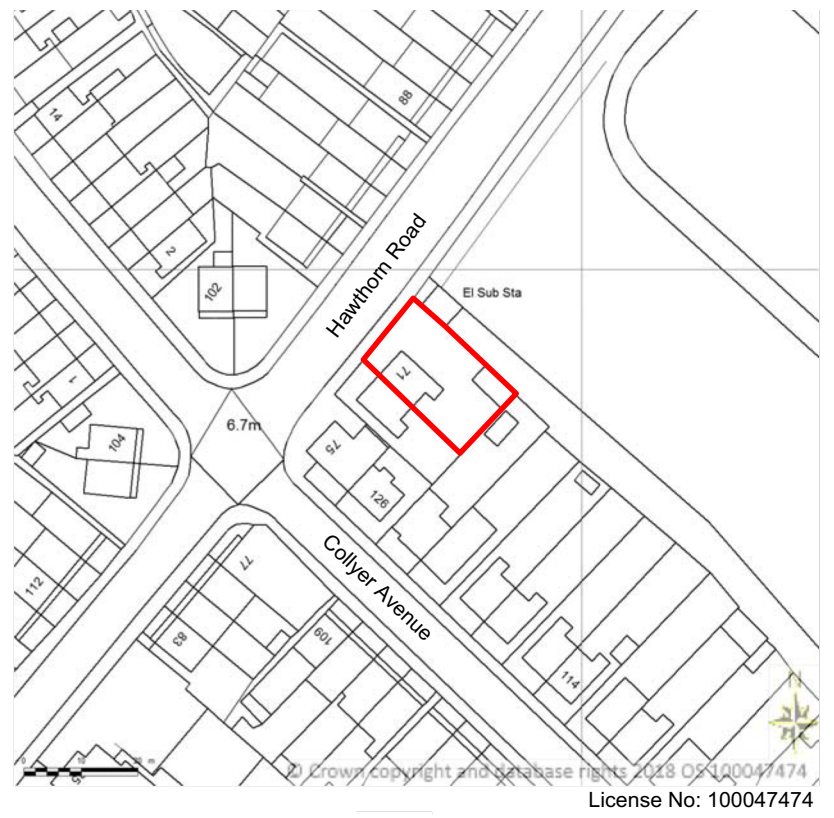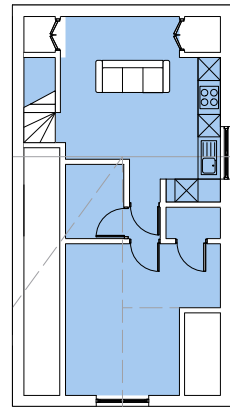



Location Plan 1:1250

 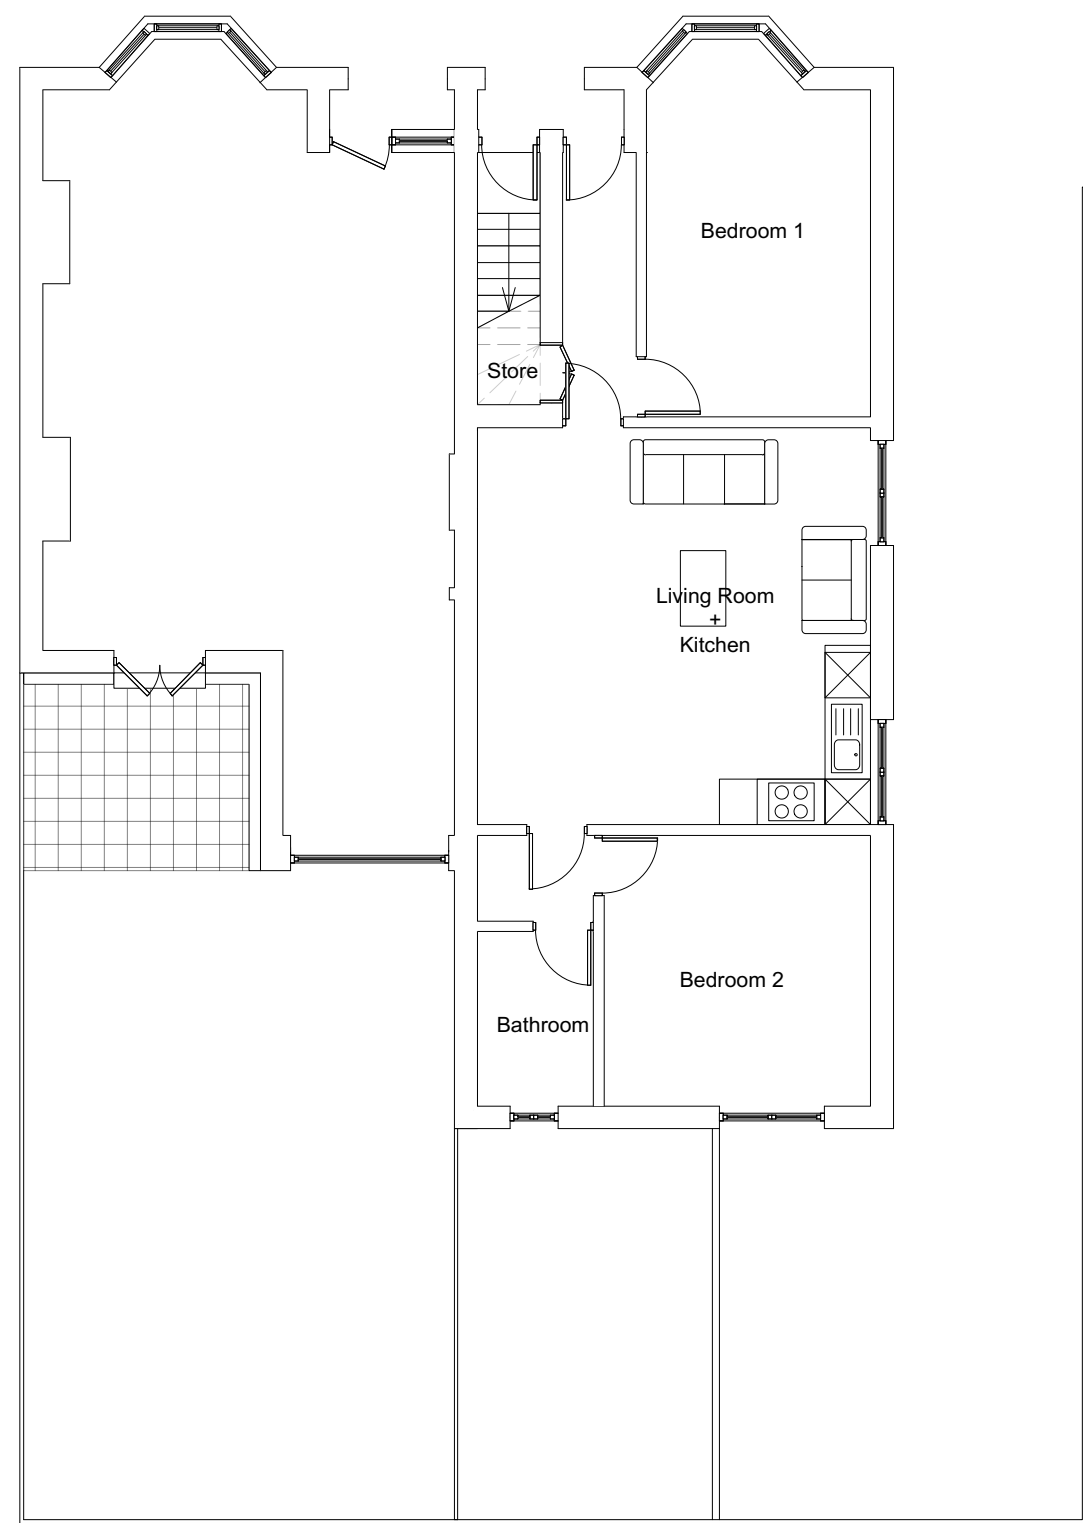 

GROUND FLOOR PLAN (Proposed) @1:100

 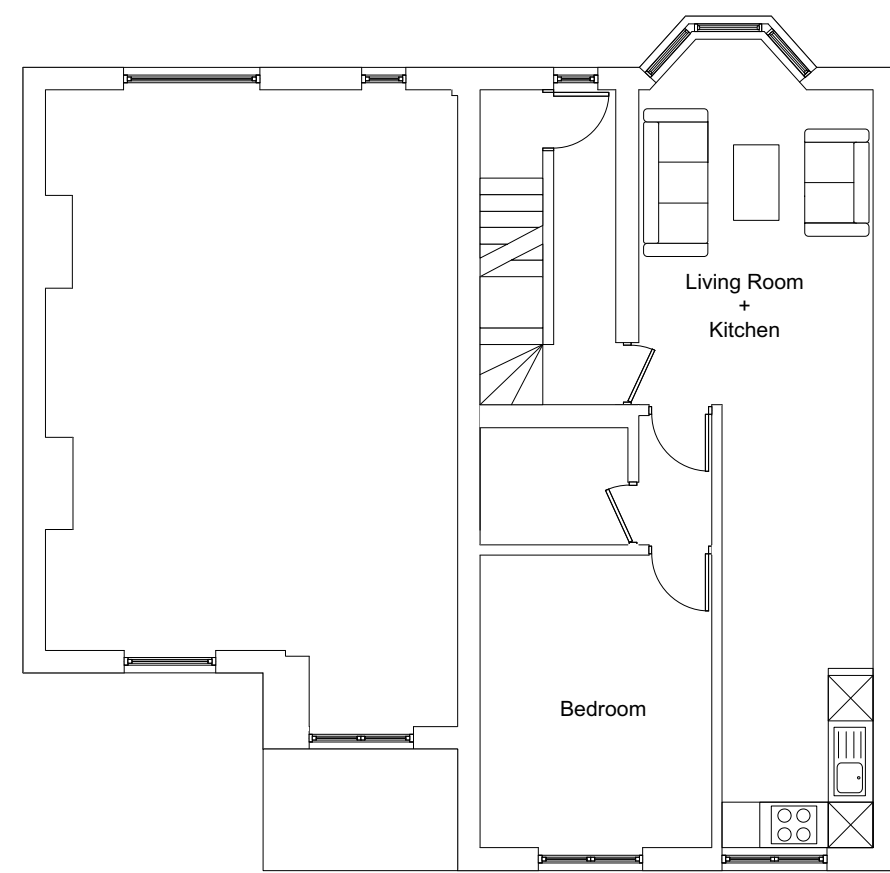


FIRST FLOOR PLAN (Proposed) @1:100

 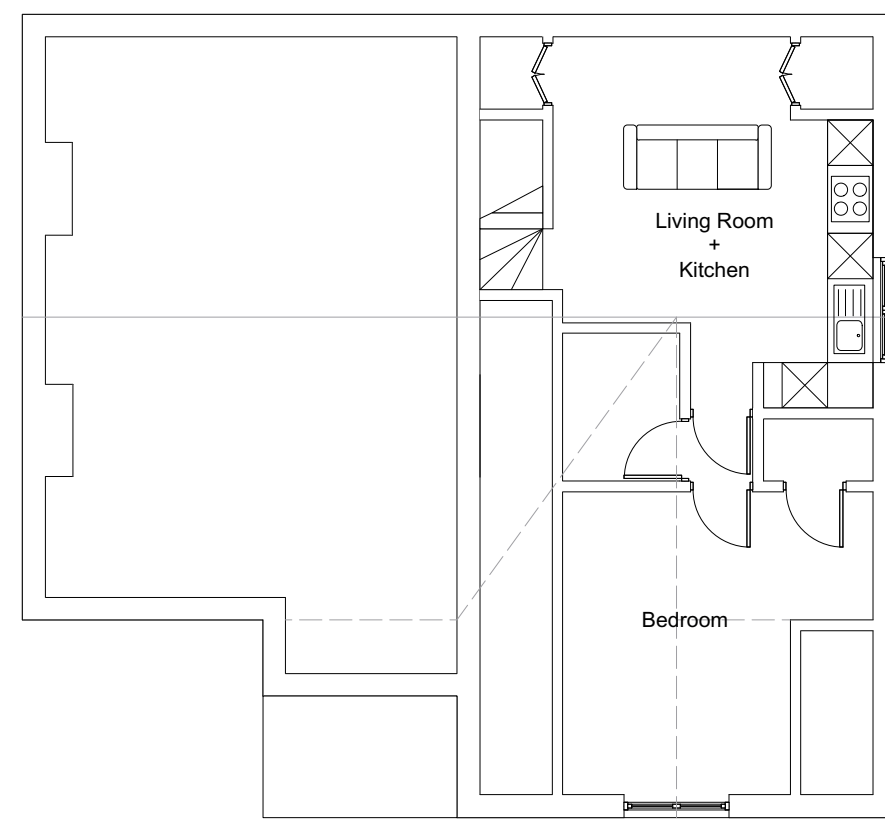



SECOND FLOOR PLAN (Proposed) @1:100





SITE PLAN (Proposed) @1:100

 

SOUTH-EAST ELEVATION (Proposed) @1:100

 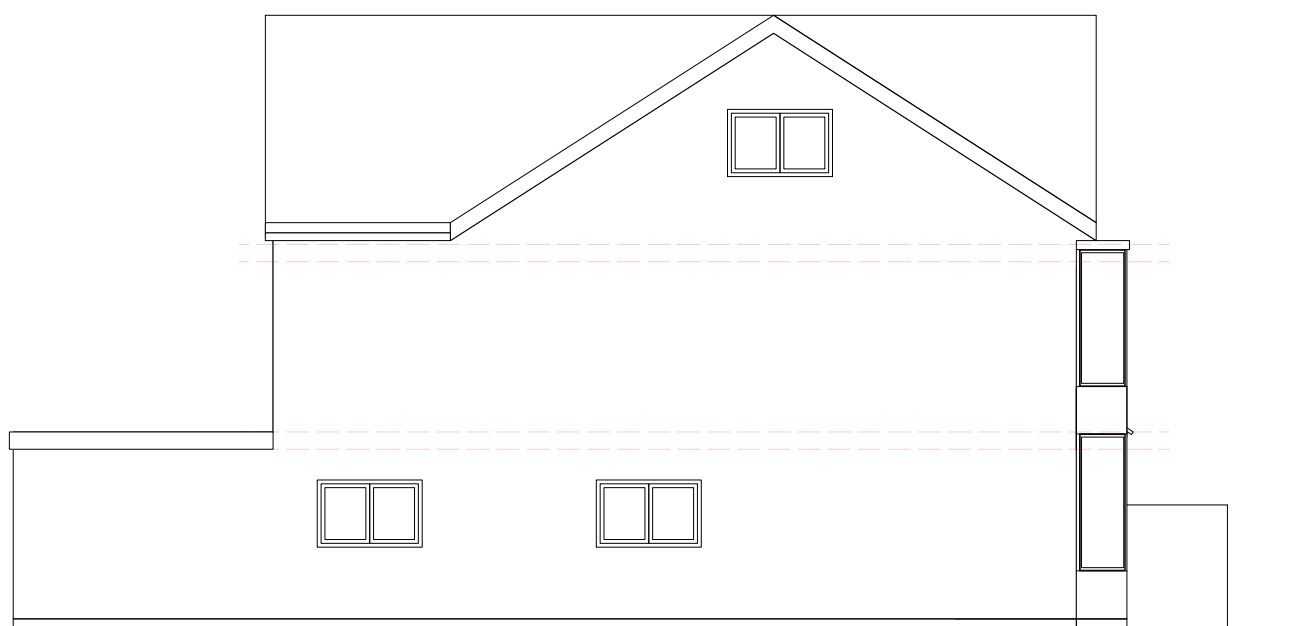

NORTH-EAST ELEVATION (Proposed) @1:100

 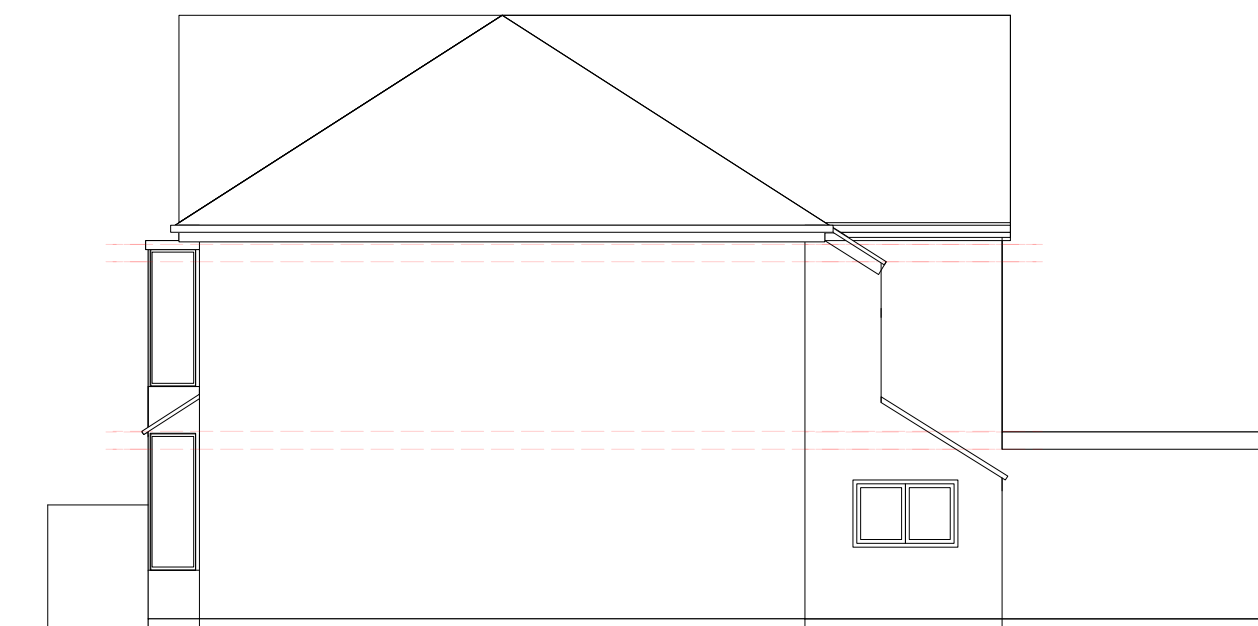

SOUTH-WEST ELEVATION (Proposed) @1:100



NORTH-WEST ELEVATION (Proposed) @1:100

Job Title 0231 HR/AC

Drawing Planning

Scale:1:100 & Various@ A1

Drg.No. ADS-005-P A

Drawn by: NJH

Issued to: LA

Status: Planning

Date 15.10.19

ADS