
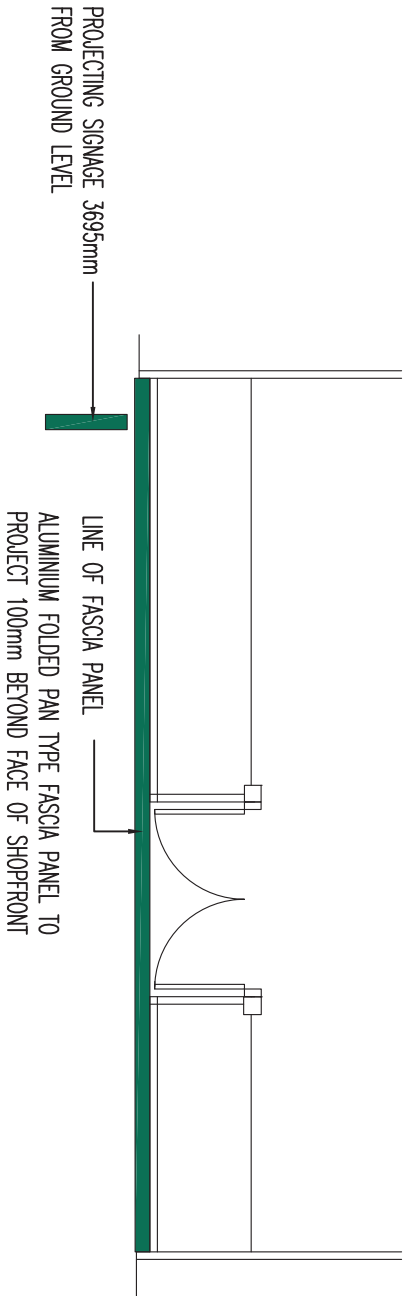



THIS DRAWING IS COPYRIGHT DIMENSIONS ARE NOT TO BE SCALED FROM THIS DRAWING
ELECTRONIC DATA IS NOT TO BE AMENDED/DELETED WITHOUT ISHERWOOD MCCANN PERMISSION
ALL FIXINGS, TO BE DESIGNED BY APPROPRIATE SPECIALIST SUB-CONTRACTOR
DETAIL DRAWINGS AT LARGER SCALE TAKE PRECEDENCE OVER GENERAL ARRANGEMENT DRAWINGS

A 09/12/11 BH LOCATION OF PROPOSED PROJECTING SIGN & SECTION ADDED TO PLAN AS PER PLANNERS REQUESTS

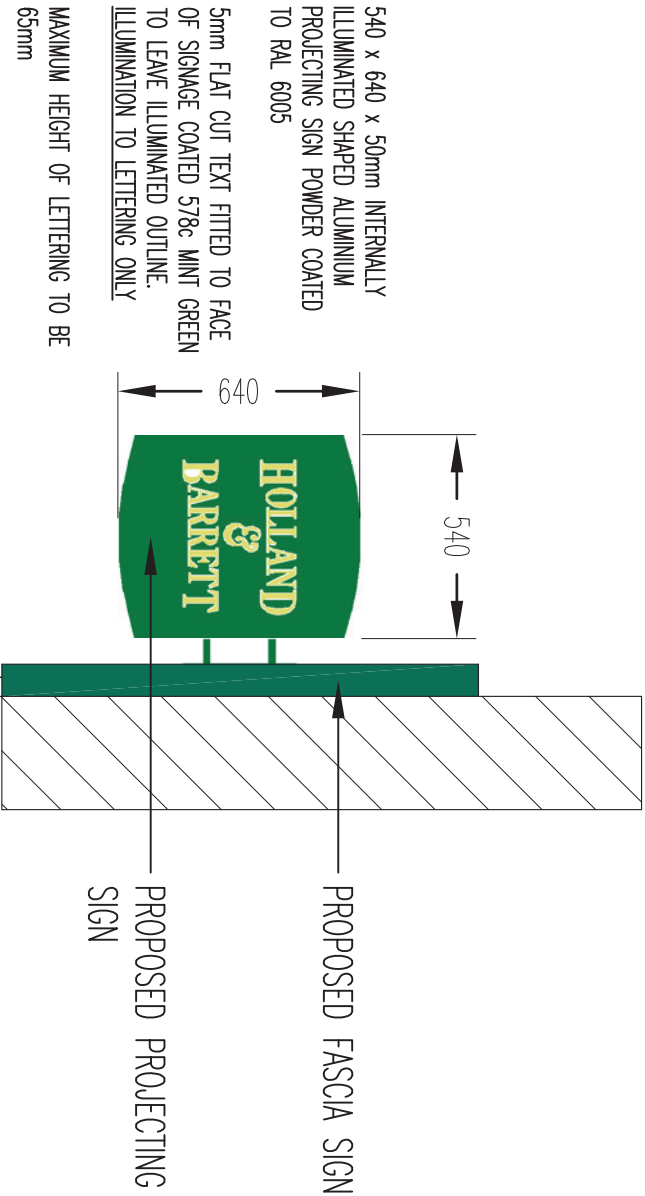

PROPOSED PART PLAN
SCALE 1:50 @ A3

EXISTING GLAZING TO SHOPFRONT TO BE RETAINED

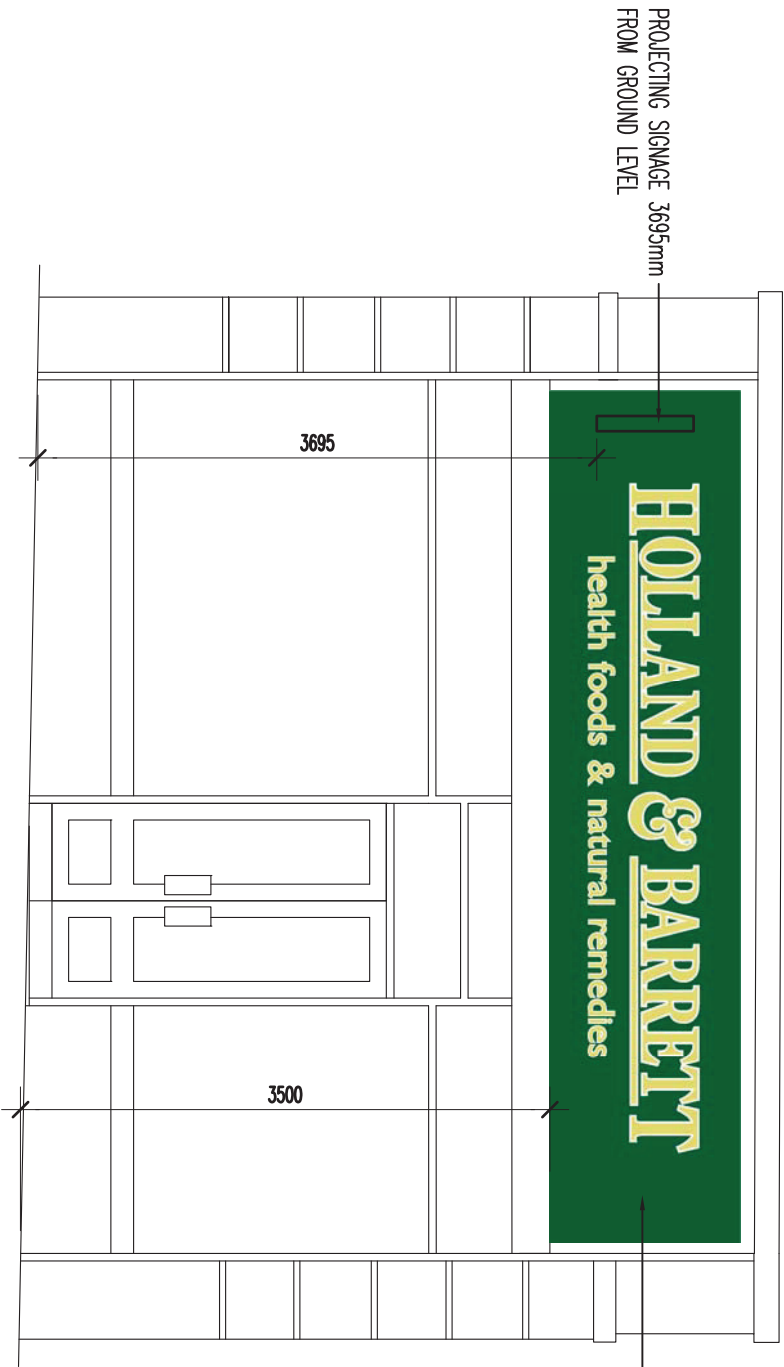

FASCIA SIGNAGE 3500mm FROM GROUND LEVEL

INTERNALLY ILLUMINATED 5635 x 1260 x 100 X 3mm ALUMINIUM FOLDED PAN TYPE FASCIA PANEL COATED RAL 6005

FRET CUT TEXT BACKED WITH WHITE OPAL ACRYLIC. 20mm FLAT CUT TEXT IN 578c MINT GREEN INLAYED IN REDUCED SIZE TO LEAVE ILLUMINATED OUTLINE. ILLUMINATION TO LETTERING ONLY

MAXIMUM HEIGHT OF LETTERING TO BE 433mm



Rose Park, Lutterworth Road, Blaby, Leicestershire LE8 4DP
t: 0116 278 1200, f: 0116 278 4488
e: enquiries@ishmcc.com, www.ishmcc.co.uk
Building Surveyors

PROPOSED FRONT ELEVATION
SCALE 1:50 @ A3

PROPOSED SECTION & PROJECTING SIGNAGE DETAILS
SCALE 1:20 @ A3

PROJECT		SCALE		DRAWN	CHECKED
HOLLAND AND BARRETT RETAIL LTD.		AS NOTED @ A3		BH	
17 LONDON ROAD		DATE		STATUS	
BOGNOR REGIS		07/12/2011		PLANNING	
PROPOSED SIGNAGE DETAILS		DRAWING NO.		REVISION	
		11005-PL-02		A	